

Revision Schedule			
Rev	Date	Description	Dwn By
D	24 Sep 2025	Swift box added. Engineering note added.	KK



Bellway
www.bellway.co.uk

Bellway Group Technical
Woolington House, Woolington
Newcastle upon Tyne NE13 8BF
Tel: 0191 217 0717

Building Regulations
2013 & 2021
Compliant



The Artisan Collection
2019 Issue
Working Drawings


Project

The Webster

WB-3B-3S-AC

1248 ft² | 3b Semi | All Contemporary Variants
Ground Floor Setting Out Plan

Drawing Title	First Issue Date	Scale(s)
The Webster	27 Sept 2019	As Indicated
Drawing No.	Group	Project No
A/1248WB/10/AC/01	NE13 8BF	D

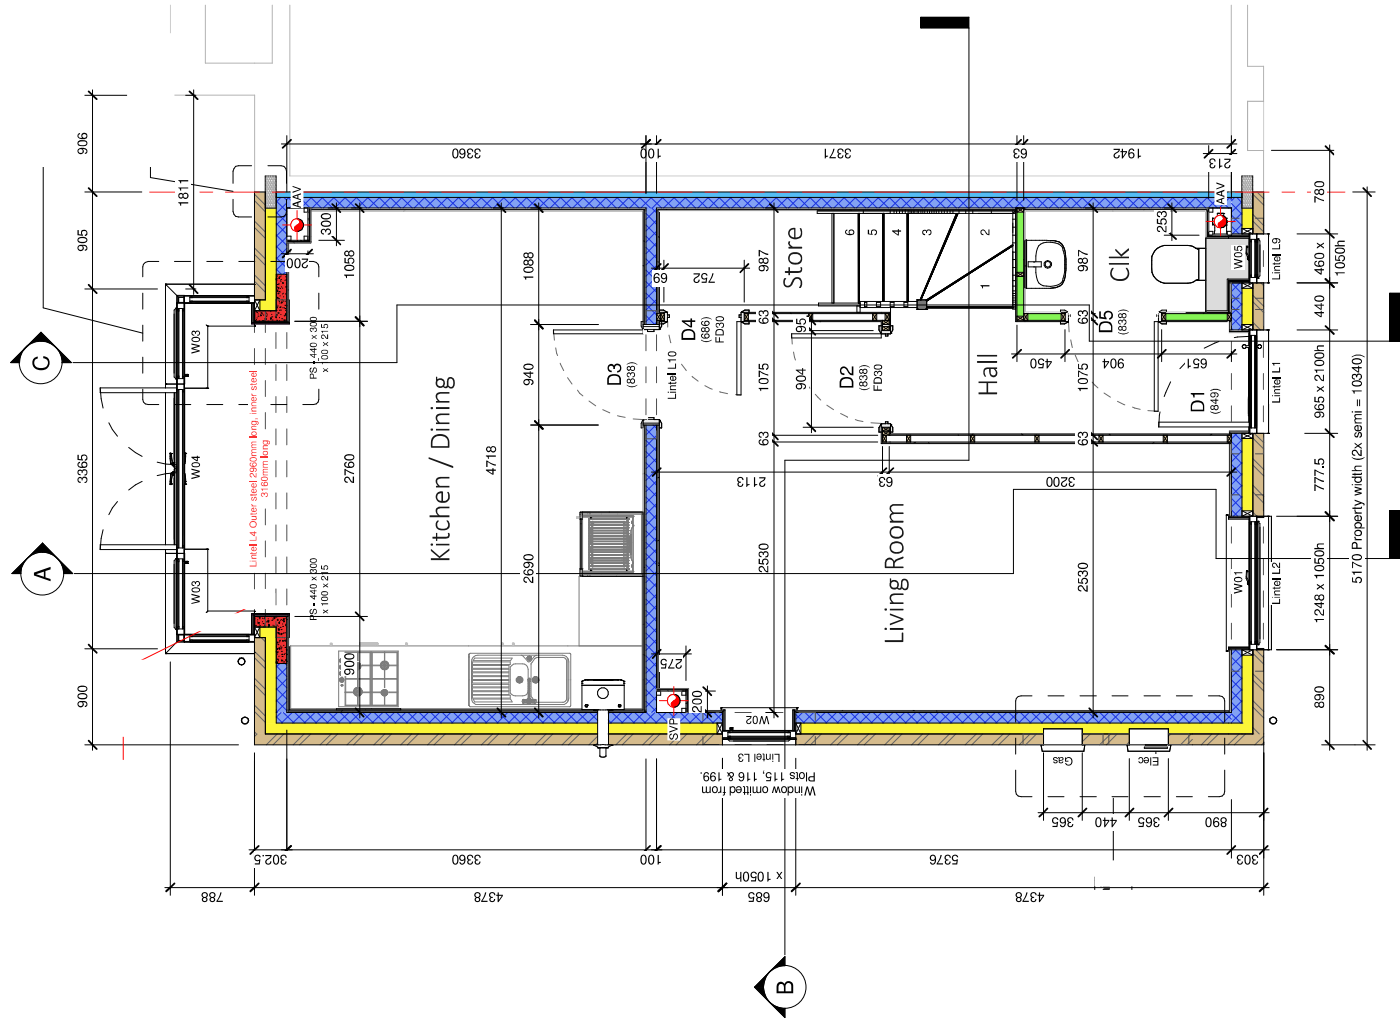

Drawing Title	First Issue Date	Scale(s)
The Webster	27 Sept 2019	As Indicated
Drawing No.	Group	Project No
A/1248WB/10/AC/01	NE13 8BF	D

Revision Schedule			
Rev	Date	Description	Drn By
C	24 Sep 2025	Swift box added. Engineering note added.	KK



Bellway
www.bellway.co.uk

Bellway Group Technical
Woolington House, Woolington
Newcastle upon Tyne NE13 8BF
Tel: 0191 217 0717




The Artisan Collection
2019 Issue
Working Drawings

Project
The Webster
WB-3B-3S-AC

1248 ft² | 3b Semi | All Contemporary Variants
First Floor Setting Out Plan

Drawing Created By	First Issue Date	Scale(s)
Group	27 Sept 2019	1 : 50
Project No	Dwg Status	Revision
	Construction	C
Drawing No.	A/1248WB/10/AC/02	

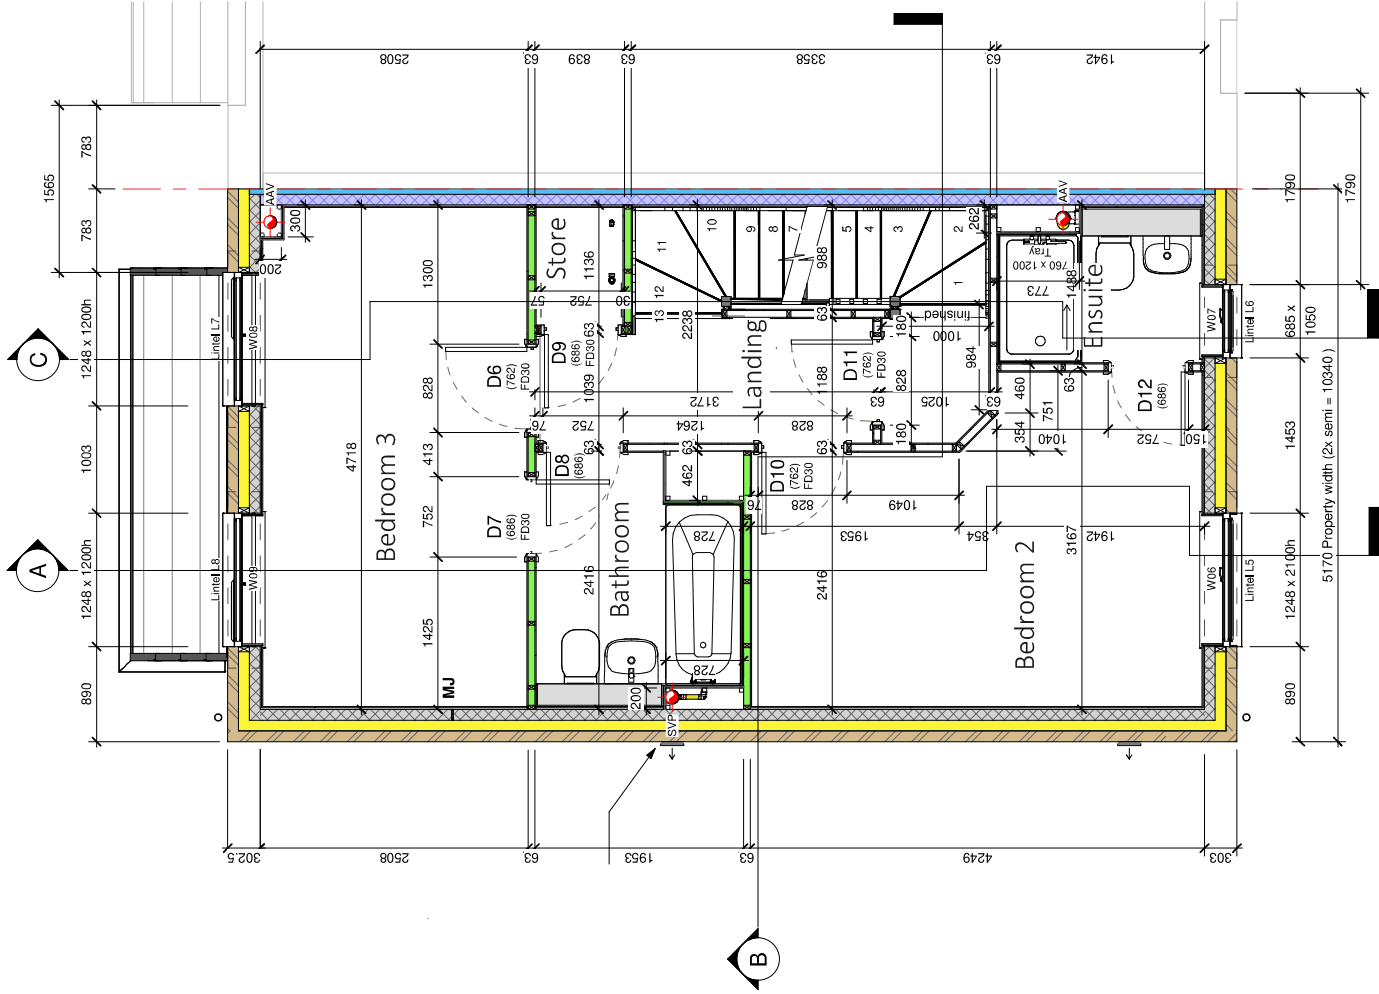

Revision Schedule			
Rev	Date	Description	Drn By
B	24 Sep 2025	Swift box added. Engineering note added.	KK



Bellway
www.bellway.co.uk

Bellway Group Technical
Woollington House, Woollington
Newcastle upon Tyne NE13 8BF
Tel: 0191 217 0717

Building Regulations
2013 & 2021
Compliant



The Artisan Collection
2019 Issue
Working Drawings

Project
The Webster
1248 ft² | 3b Semi | All Contemporary Variants
Second Floor Setting Out Plan

Drawing Title
The Webster

WB-3B-3S-AC
1248 ft² | 3b Semi | All Contemporary Variants
Second Floor Setting Out Plan

Drawing Created By Group	First Issue Date 27 Sept 2019	Scale(s) 1 : 50
Project No	Dwg Status Construction	Revision B
Drawing No.	A/1248WB/10/AC/03	

