


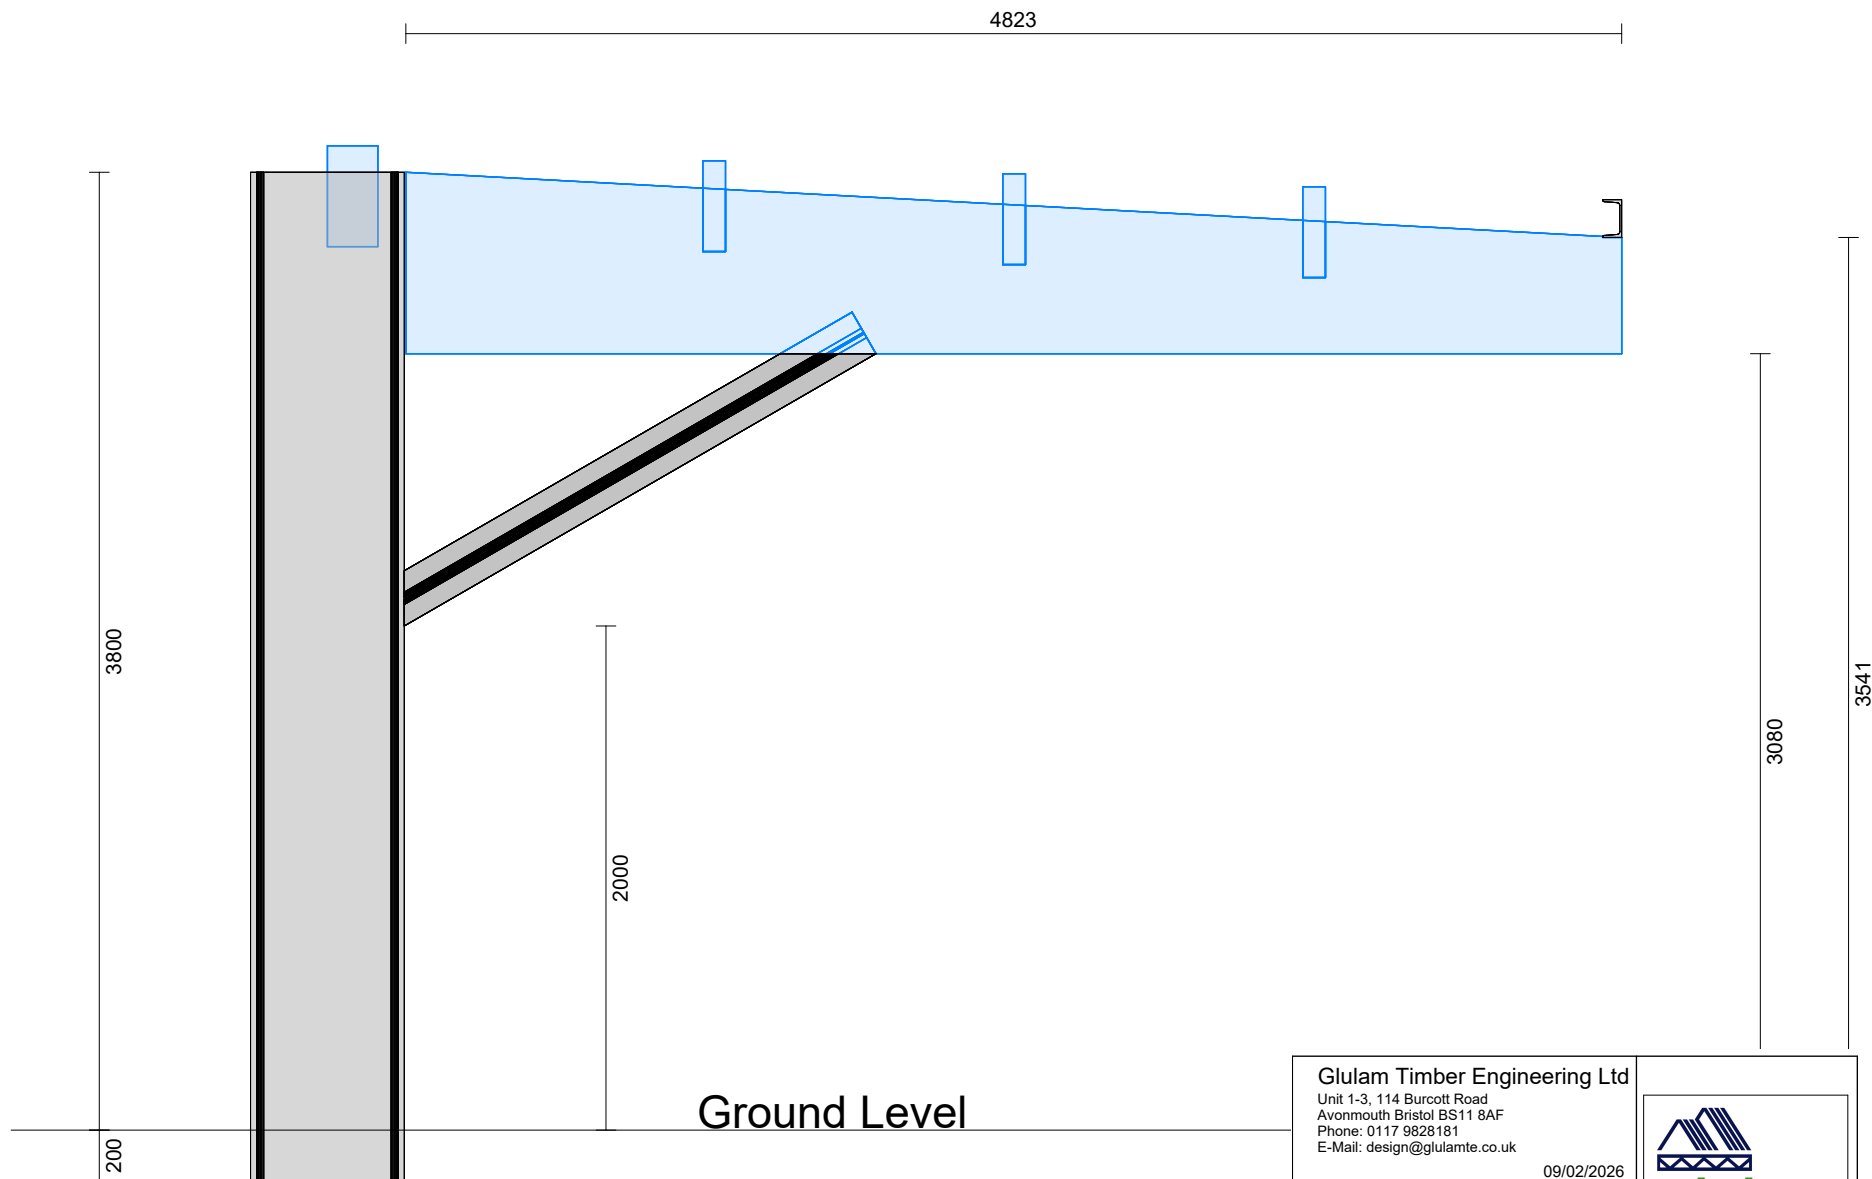

Glulam Timber Engineering Ltd Unit 1-3, 114 Burcott Road Avonmouth Bristol BS11 8AF Phone: 0117 9828181 E-Mail: design@glulamte.co.uk		 Glulam TIMBER ENGINEERING
09/02/2026		
BP : PV Carports TLC Town : Trowbridge Customer : Hensall Electrical Editor : SRH Scale : S : 1 : 30		
23904/006 - Carport D-Typical section		