


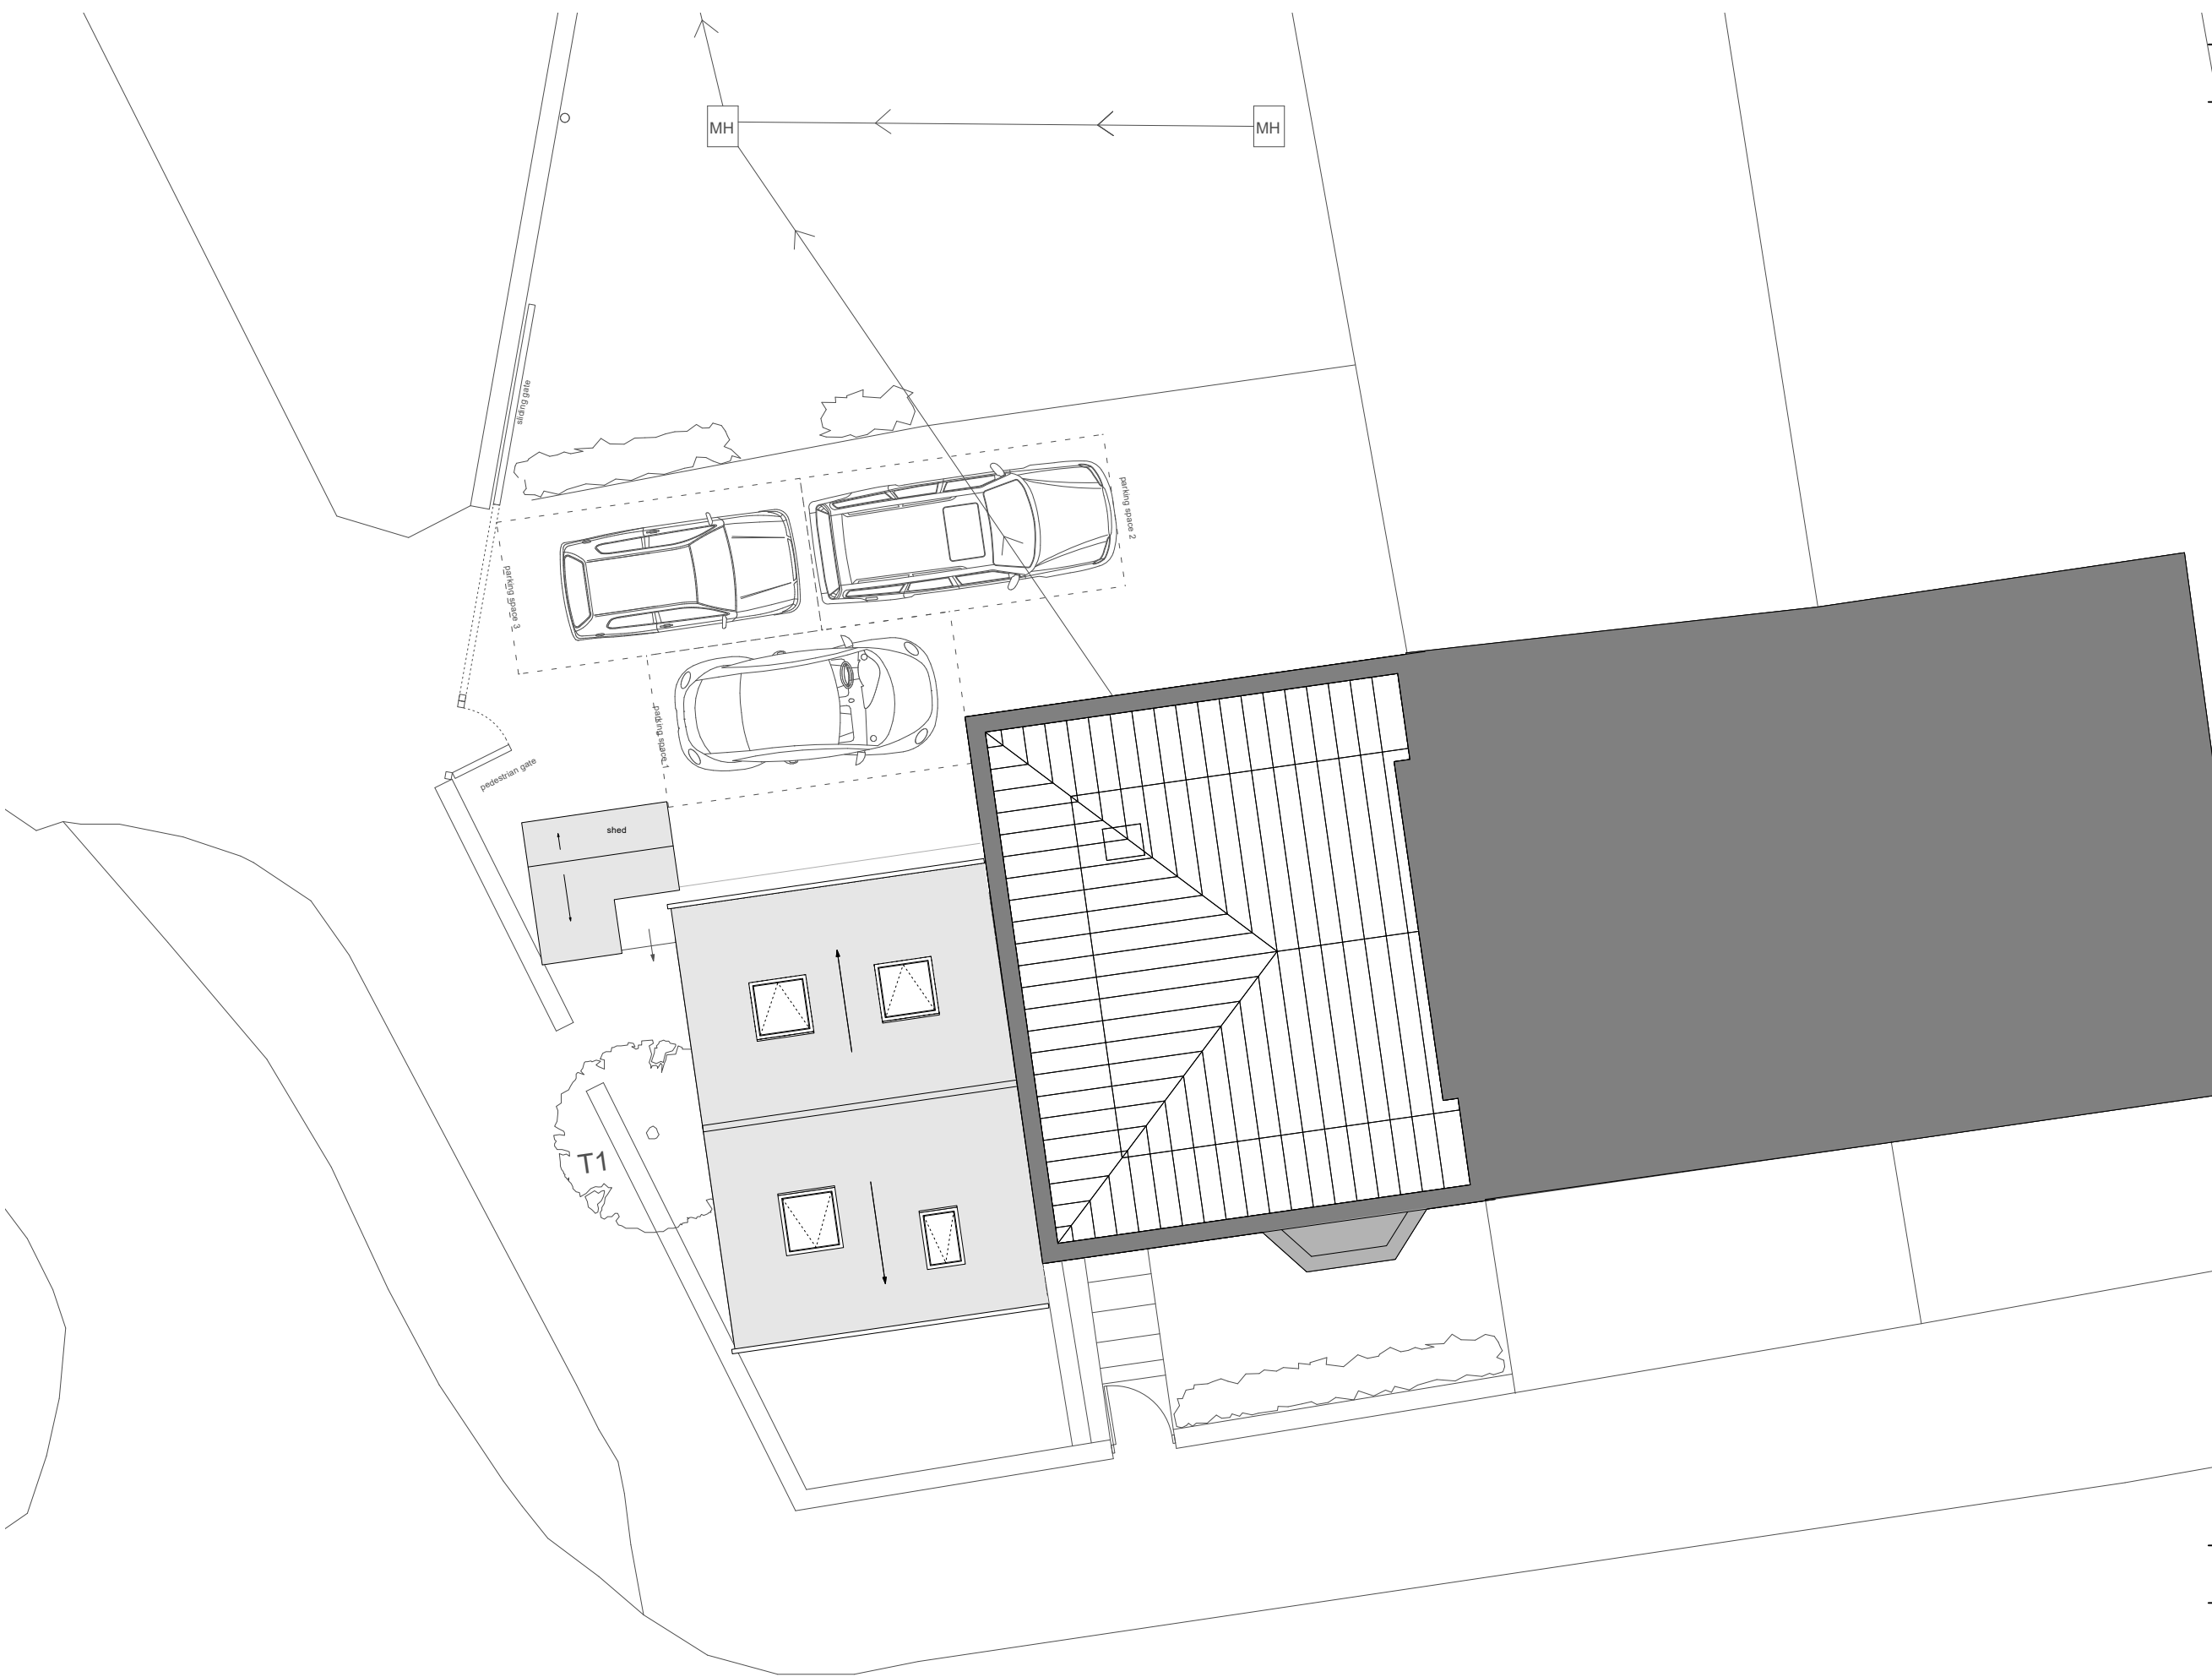

12 5 Mead Villas

Planning

CLIENT
Mr & Mrs Slade

ADDRESS
5 Mead Villas
Box
SN13 8NJ

B	IM	28/04/2026	sliding and pedestrian gate added in place of existing gate
A	IM	06/03/2026	parking spaces adjusted
REV.	BY	DATE	NOTES
			

PR attic plan					
PROJECT		STAGE		DRAWING	
12		- 3		- 15	
SCALE		SIZE		REV	
1:100		@A3 L		B	
				DRAWN	
				IM	
				CREATION	
				NOV 2025	

These drawings are only to be used for planning purposes and are not to be built from.

THIS DRAWING IS COPYRIGHT © OF Ibrahim Mnymseh
REPRODUCTION IS ONLY TO TAKE PLACE WITH PRIOR WRITTEN AUTHORITY
ALL DIMENSIONS TO BE CONFIRMED ON SITE BEFORE ANY WORK COMMENCES
ANY DISCREPANCIES FOUND IN DRAWINGS OR OTHER DOCUMENTATION MUST
BE BROUGHT TO THE ATTENTION BEFORE PROCEEDING