


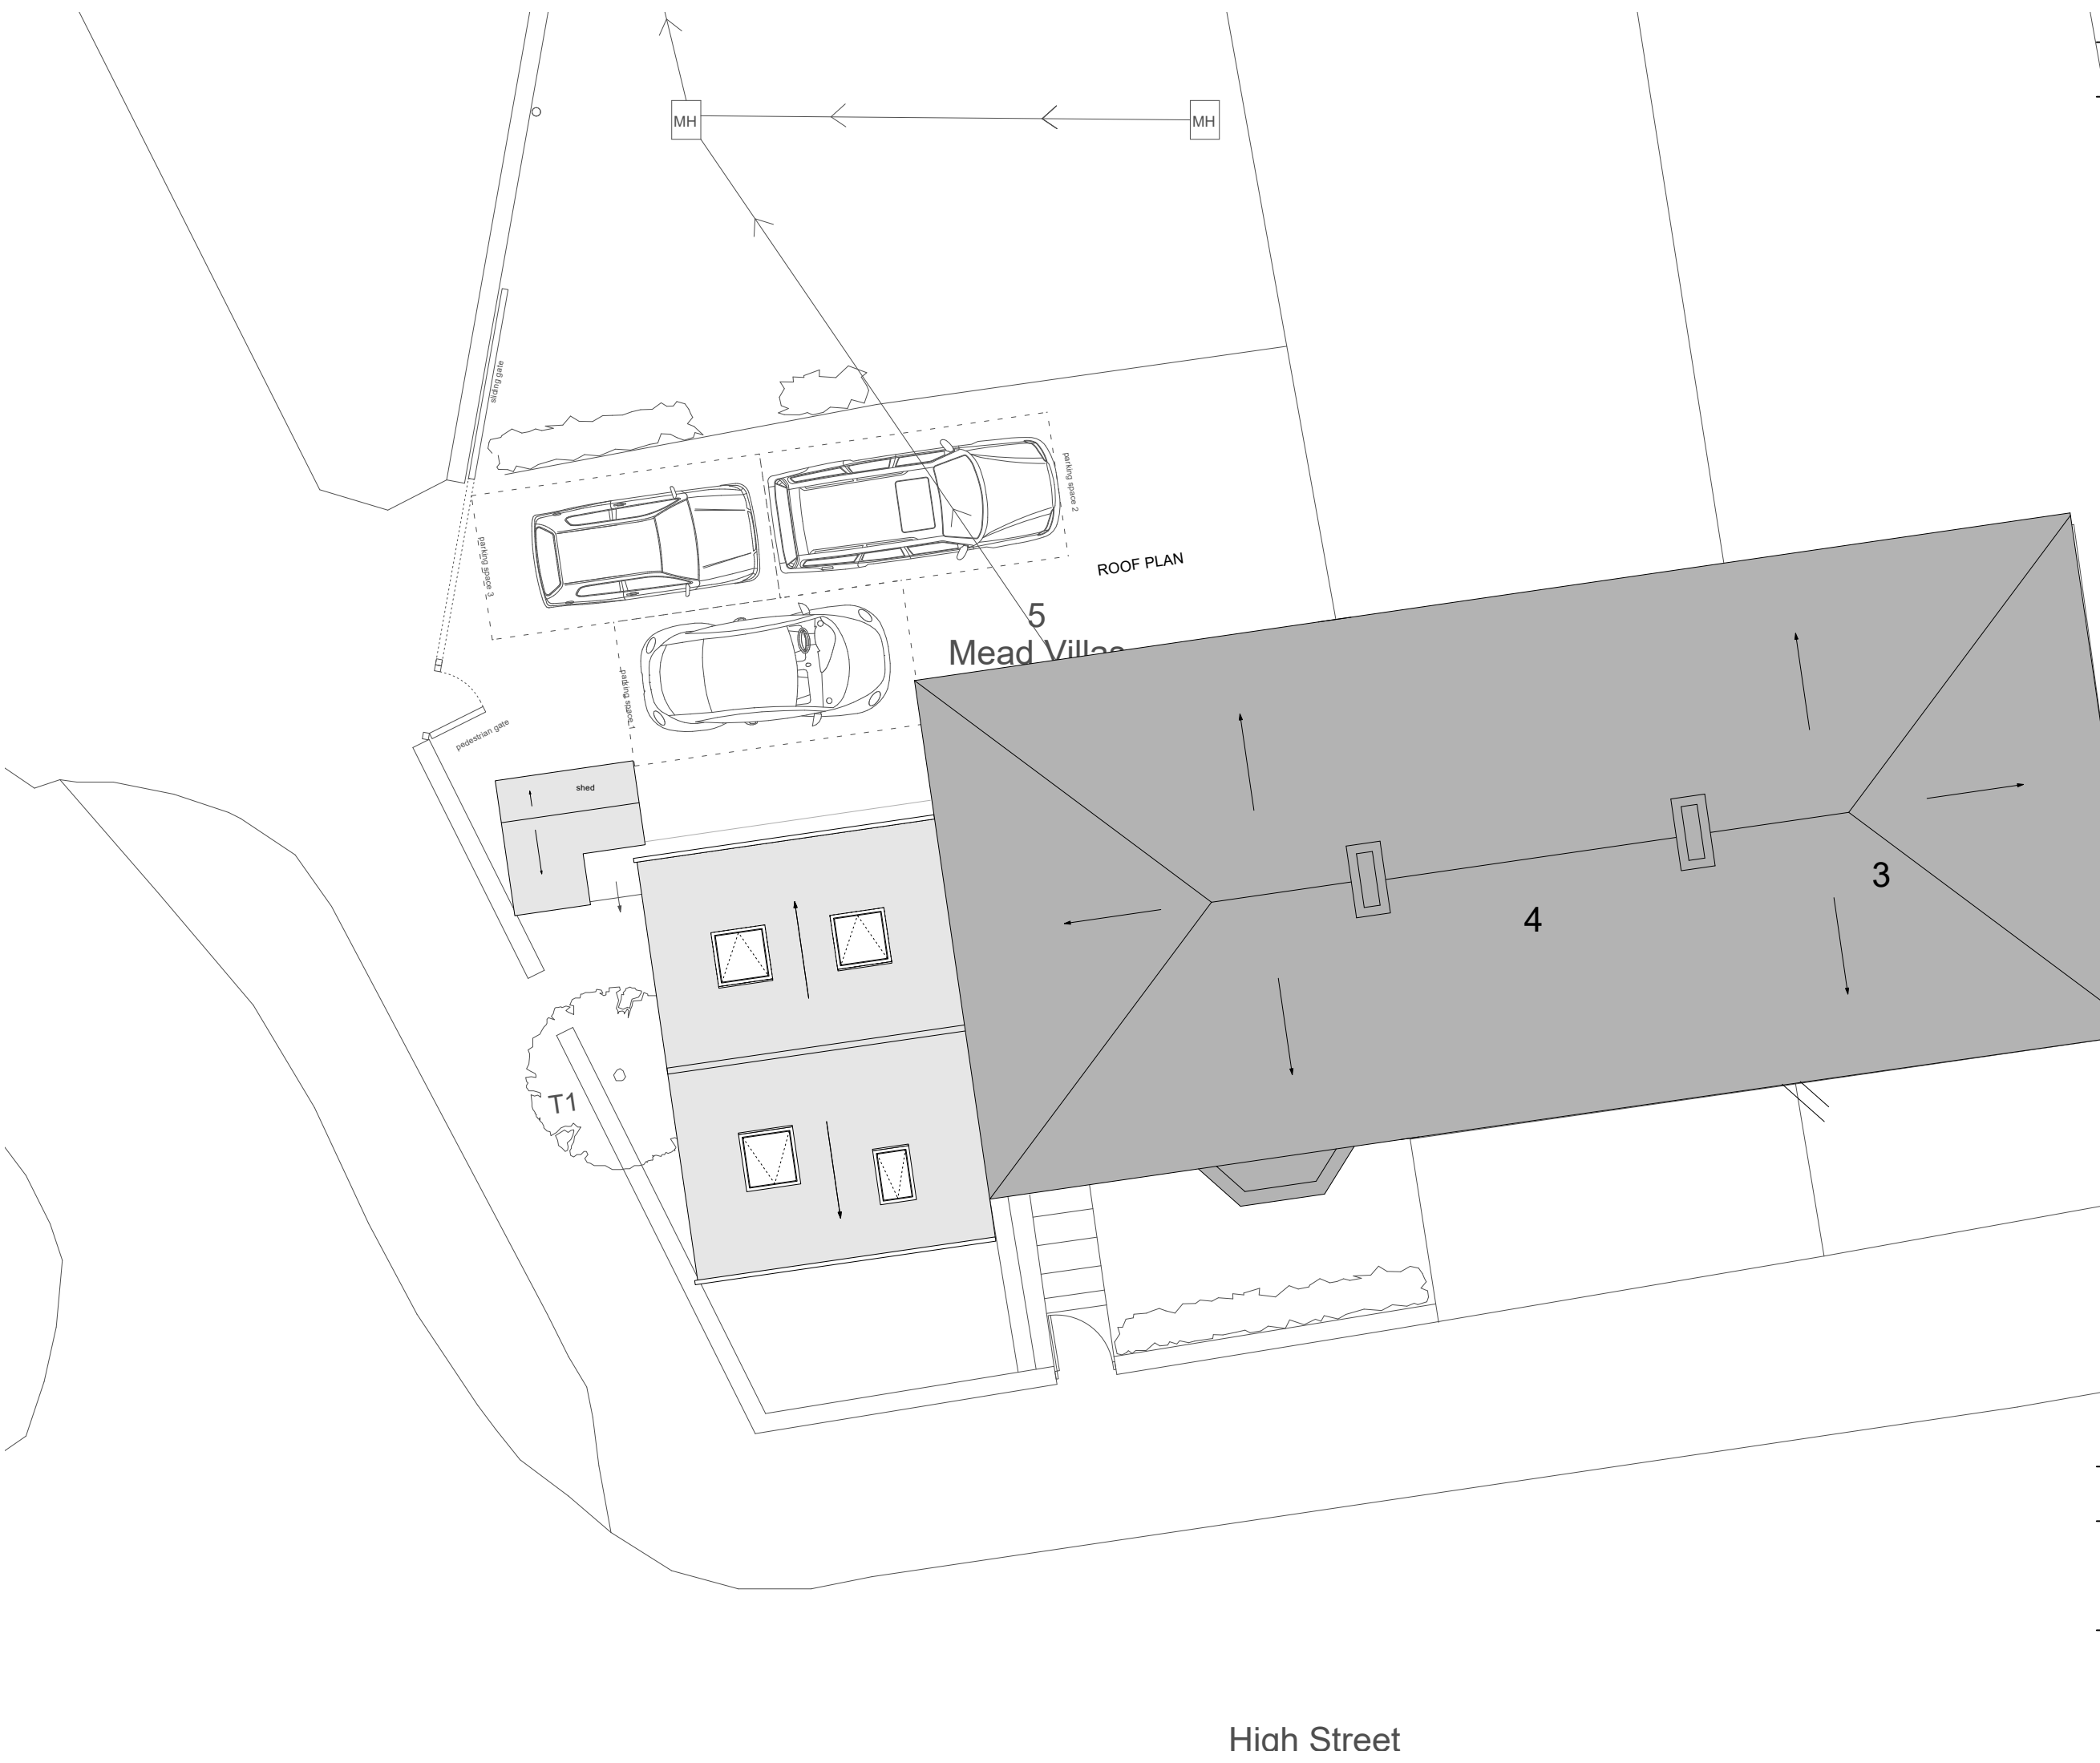

Planning

CLIENT
Mr & Mrs Slade
ADDRESS
5 Mead Villas
Box
SN13 8NJ

B	IM	28/04/2026	sliding and pedestrian gate added in place of existing gate
A	IM	06/03/2026	parking spaces adjusted
REV.	BY	DATE	NOTES
0 1 2 3 4 5 M			
N			

PR roof plan

PROJECT	STAGE	DRAWING	REV	DRAWN
12	- 3	- 16	B	IM
SCALE	SIZE	CREATION		
1:100	@A3 L	NOV 2025		

These drawings are only to be used for planning purposes and are not to be built from.
THIS DRAWING IS COPYRIGHT © OF Ibrahim Mnymneh
REPRODUCTION IS ONLY TO TAKE PLACE WITH PRIOR WRITTEN AUTHORITY
ALL DIMENSIONS TO BE CONFIRMED ON SITE BEFORE ANY WORK COMMENCES
ANY DISCREPANCIES FOUND IN DRAWINGS OR OTHER DOCUMENTATION MUST BE BROUGHT TO THE ATTENTION BEFORE PROCEEDING

High Street