

Revision Schedule			
Rev	Date	Description	Drn By
-	02 April 2026	Tender Issue for Mini Dormer Pack	KK



Bellway
www.bellway.co.uk

Bellway Group Technical
Woolington House, Woolington
Newcastle upon Tyne NE13 8BF
Tel: 0191 217 0717




The Artisan Collection
2019 Issue
Working Drawings

Project
The Webster
WB-3B-3S-AC

1248 ft² | 3b Semi | All Contemporary Variants
Ground Floor Setting Out Plan


Drawing Title	Drawing No.
The Webster	A/1248WB/10/AC/01

Drawing Created By	First Issue Date	Scale(s)
Group	27 Sept 2019	As Indicated
Project No	Dwg Status	Revision
-	Construction	-

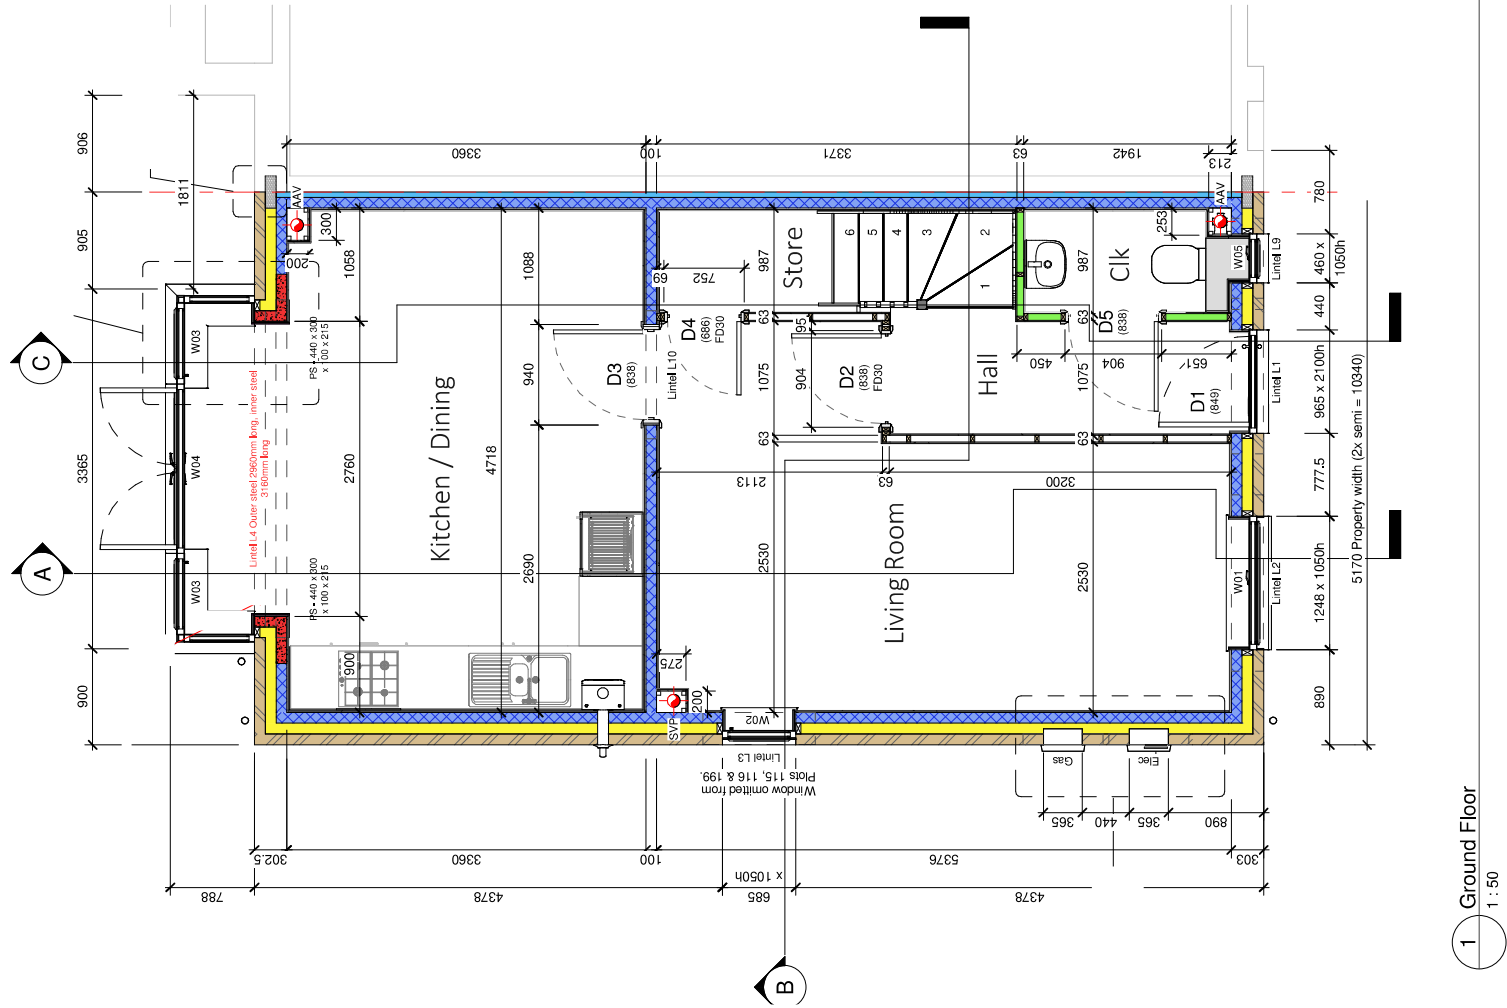

Do not scale - if in doubt, ask

Revision Schedule			
Rev	Date	Description	Drn By
-	02 April 2026	Tender Issue for Mini Dormer Pack	KK

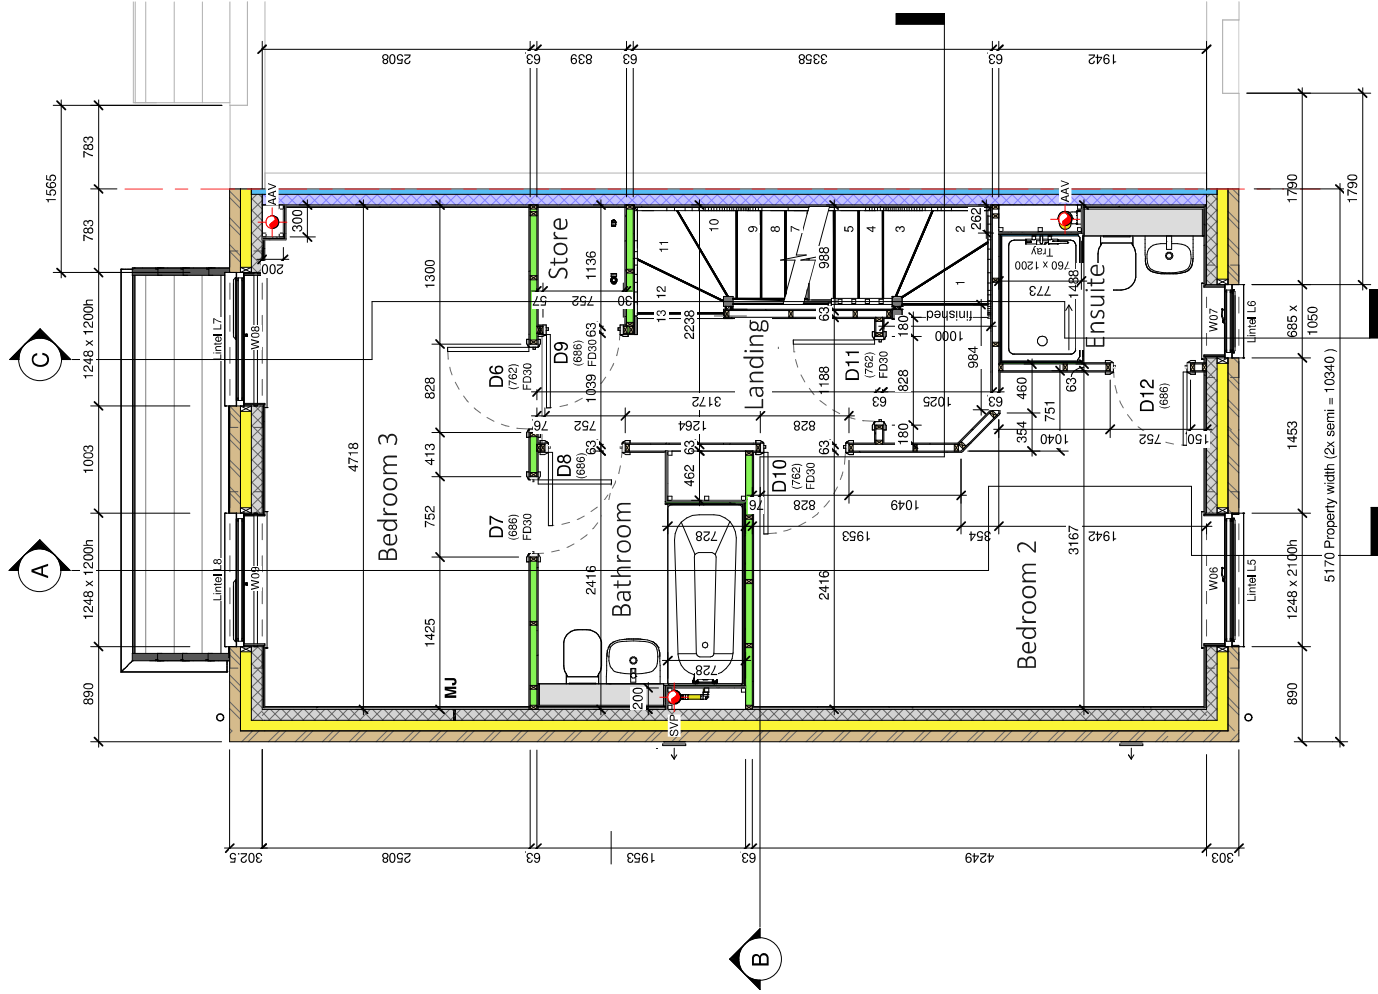

Bellway
www.bellway.co.uk

Bellway Group Technical
Woolington House, Woolington
Newcastle upon Tyne NE13 8BF
Tel: 0191 217 0717

The Artisan Collection
2019 Issue
Working Drawings

The Webster
WB-3B-3S-AC
1248 ft² | 3b Semi | All Contemporary Variants
First Floor Setting Out Plan

Drawing Title	First Issue Date	Scale(s)
The Webster	27 Sept 2019	1 : 50
Drawing Group	Dwg Status	Revision
Project No	Construction	-
Drawing No.	A/1248WB/10/AC/02	

Revision Schedule			
Rev	Date	Description	Drn By
-	02 April 2026	Tender Issue for Mini Dormer Pack	KK



Bellway Group Technical
Woollington House, Woollington
Newcastle upon Tyne NE13 8BF
Tel: 0191 217 0717


Building Regulations
2013 & 2021
Compliant



Project
The Artisan Collection
2019 Issue
Working Drawings

Drawing Title
The Webster
WB-3B-3S-AC
1248 ft² | 3b Semi | All Contemporary Variants
Second Floor Setting Out Plan

Drawing Created By	First Issue Date	Scale(s)
Group	27 Sept 2019	1 : 50
Project No	Dwg Status	Revision
	Construction	-
Drawing No.	A/1248WB/10/AC/03	

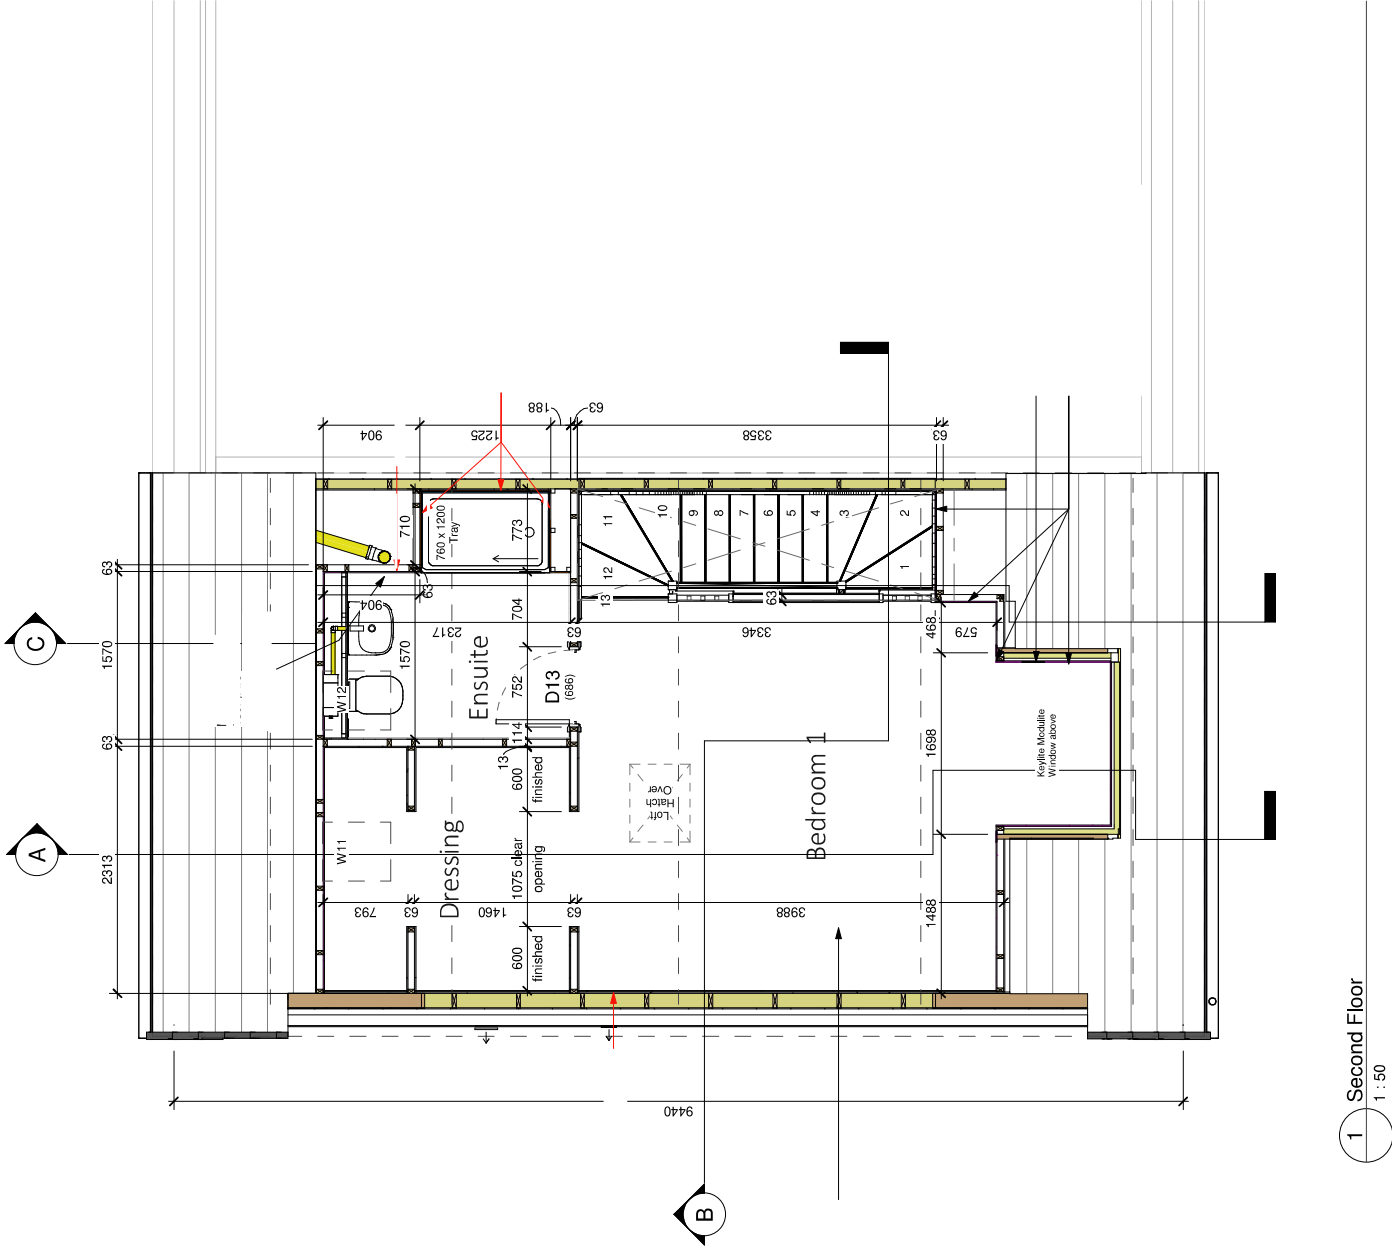

1 Second Floor
1 : 50

Do not scale - if in doubt, ask