


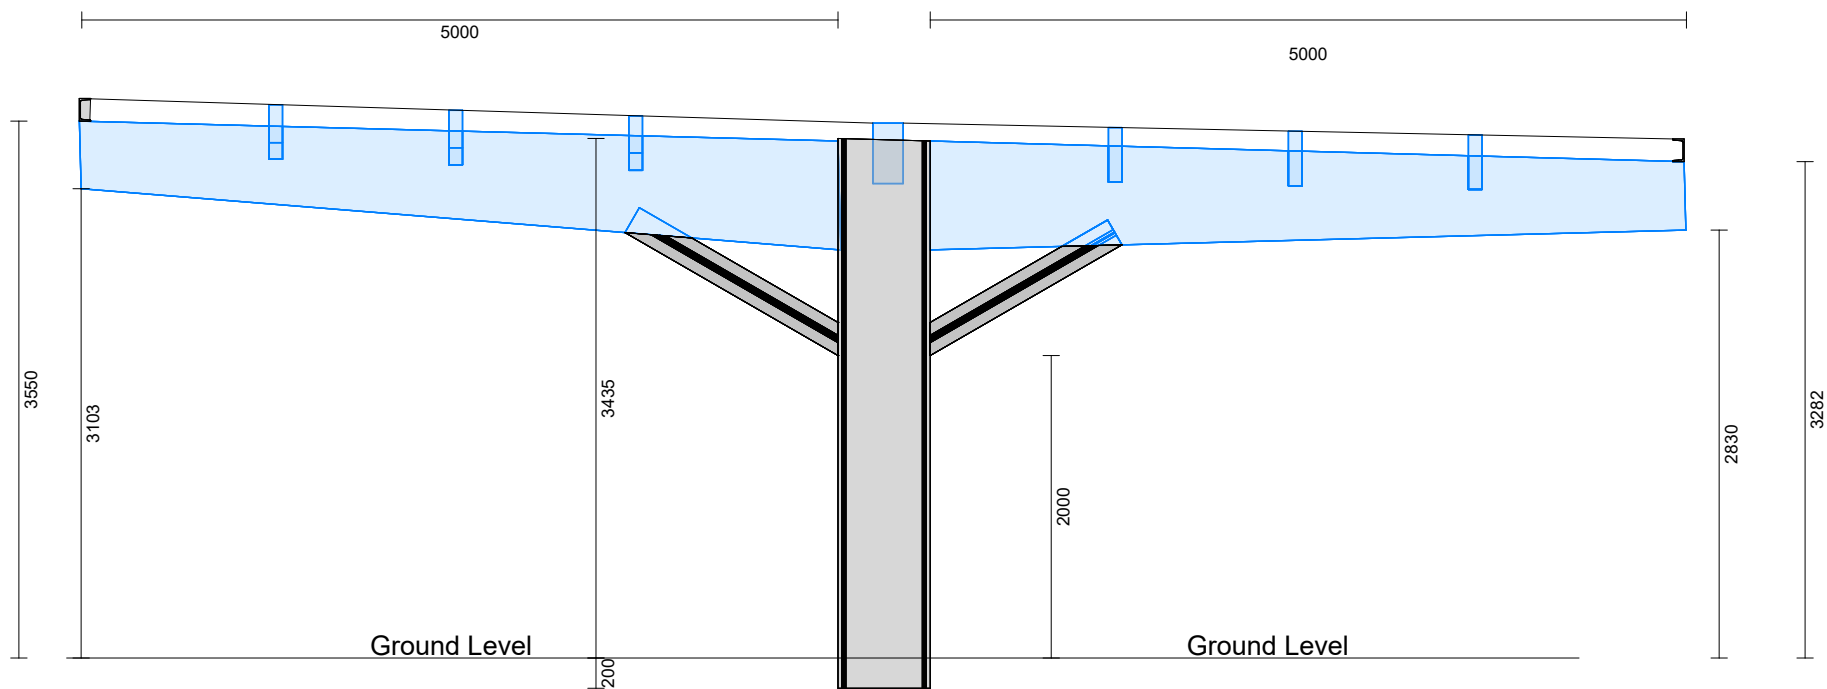

Glulam Timber Engineering Ltd

Unit 1-3, 114 Burcott Road
Avonmouth Bristol BS11 8AF
Phone: 0117 9828181
E-Mail: design@glulamte.co.uk

09/02/2026

BP : PV Carports TLC
Town : Trowbridge
Customer : Hensall Electrical
Editor : SRH Scale : S : 1 : 50

23904/004 - Carport B-Typical section



Glulam
TIMBER ENGINEERING