

Revision Schedule			
Rev	Date	Description	Dwn By
-	02 April 2026	Tender Issue for Mini Dormer Pack	KK

PLOT NUMBERS
PHASE 4
AS: 82
OPP: 81



Bellway Group Technical
Woolington House, Woolington
Newcastle upon Tyne NE13 8BF
Tel: 0191 217 0717

Building Regulations
2013 & 2021
Compliant




The Artisan Collection
2019 Issue
Working Drawings

Drawing Title
The Webster
1248 ft² | 3b Semi | Site Specific
Rear Elevation

WB-3B-3S-0

Drawing Created By Group	First Issue Date Dec 2024	Scale(s) 1 : 50
Project No	Dwg Status Construction	Revision -
Drawing No.	A/1248WB/25/0/02	

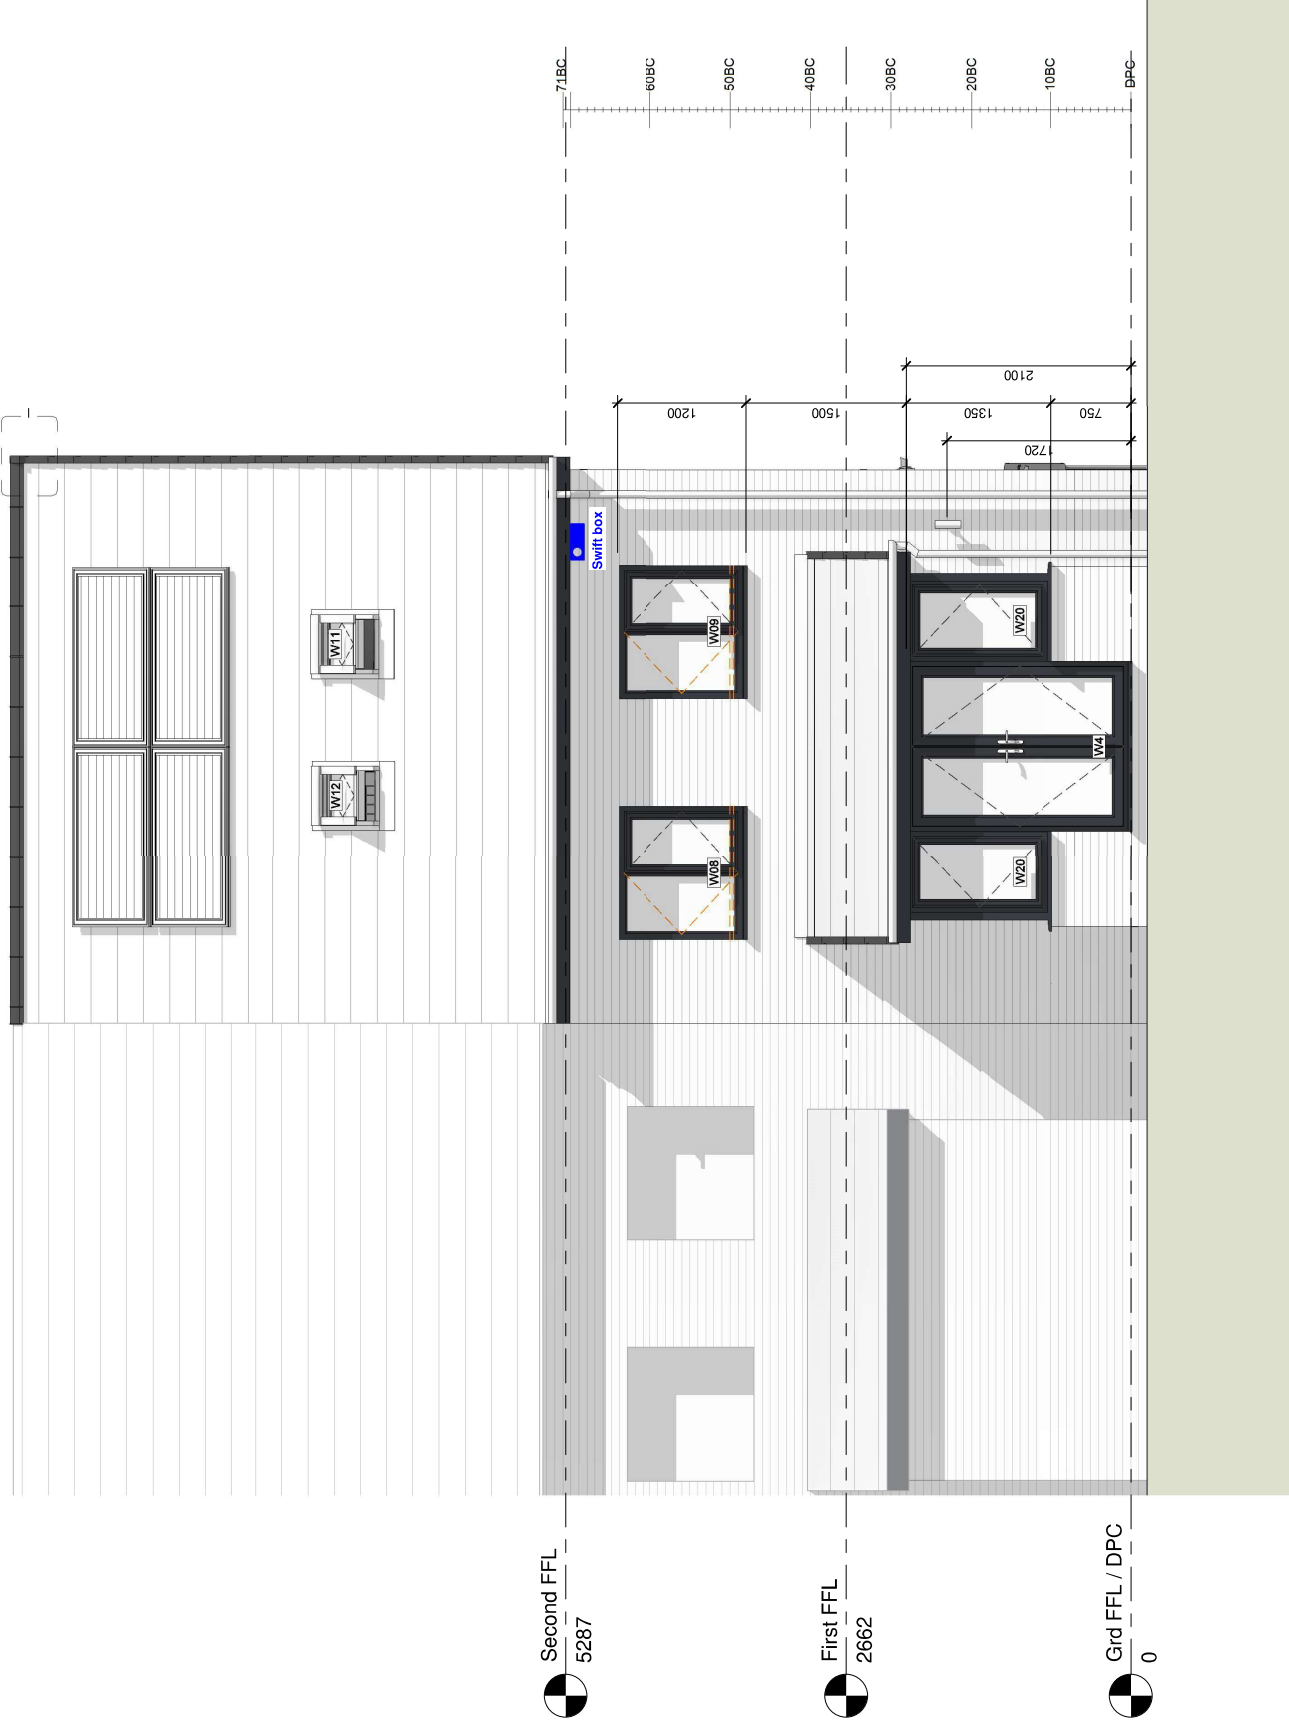

Revision Schedule			
Rev	Date	Description	Dwn By
-	02 April 2026	Tender Issue for Mini Dormer Pack	KK

PLOT NUMBERS
PHASE 4
AS: 82
OPP: 81



Bellway Group Technical
Woolington House, Woolington
Newcastle upon Tyne NE13 8BF
Tel: 0191 217 0717

Building Regulations
2013 & 2021
Compliant




The Artisan Collection
2019 Issue
Working Drawings

The Webster
1248 ft² | 3b Semi | Site Specific
Gable Elevation

WB-3B-3S-0


Drawing Created By	First Issue Date	Scale(s)
Group	Dec 2024	1 : 50
Project No	Dwg Status	Revision
	Construction	-
Drawing No.	A/1248WB/25/0/03	

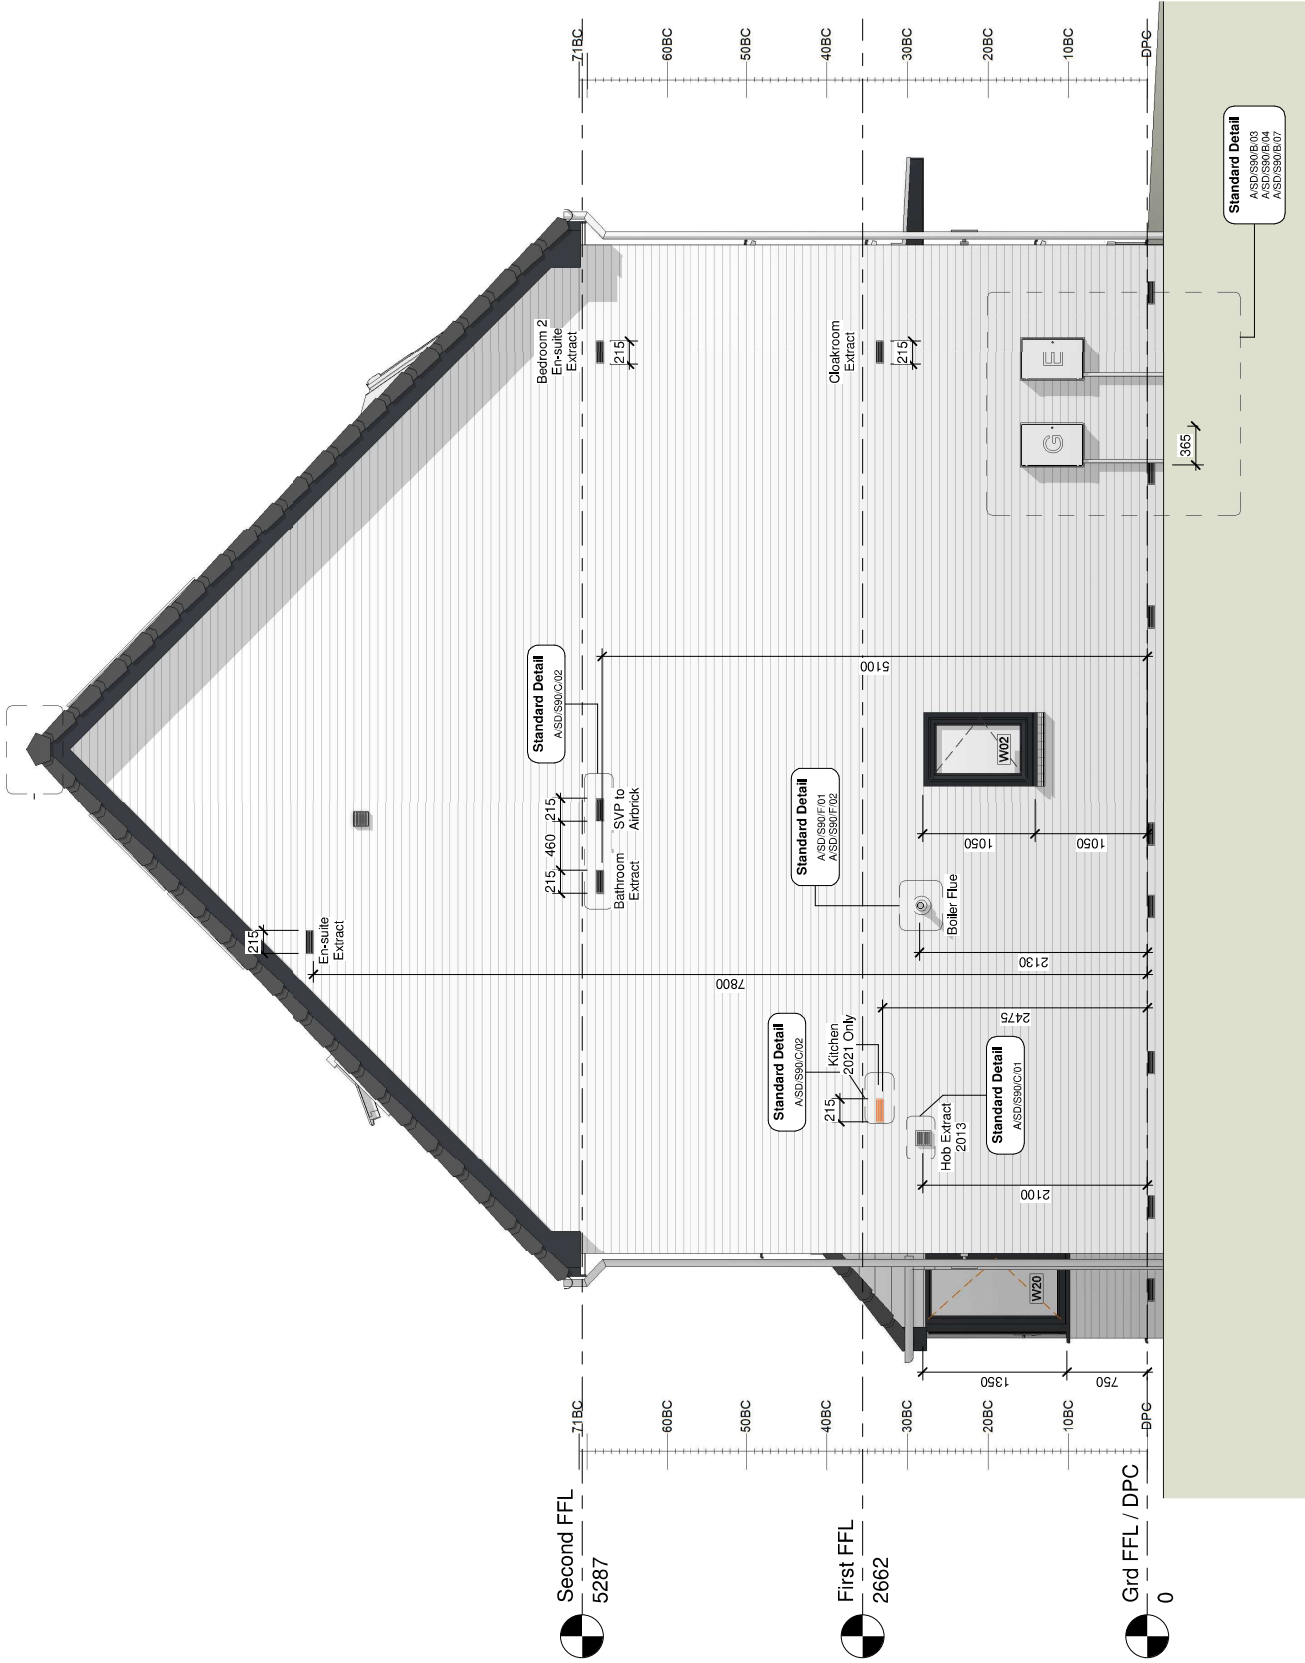


Do not scale - if in doubt, ask

Revision Schedule			
Rev	Date	Description	Drn By
A	27 April 2026	Phase 4 plot numbers updated.	KK

PLOT NUMBERS
PHASE 4
AS: 85, 87
OSP: 84, 86

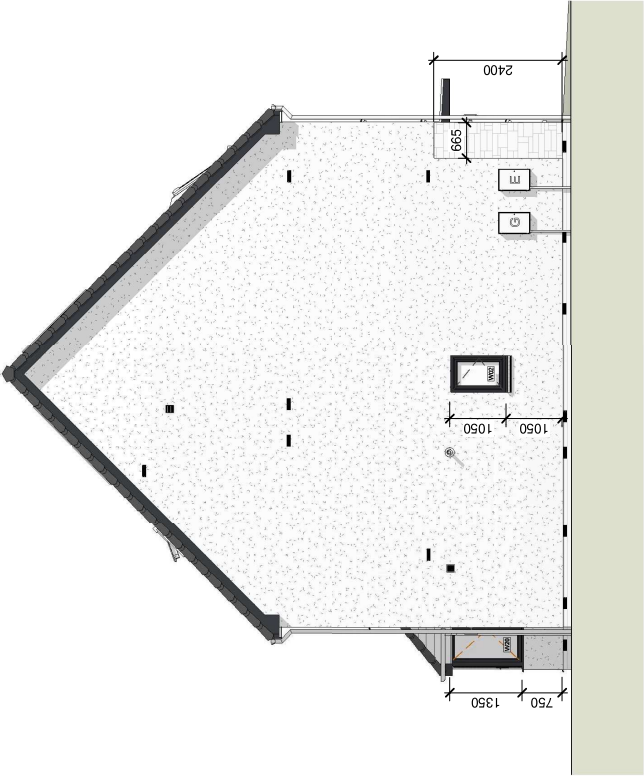

2 Gable Elevation
1:100

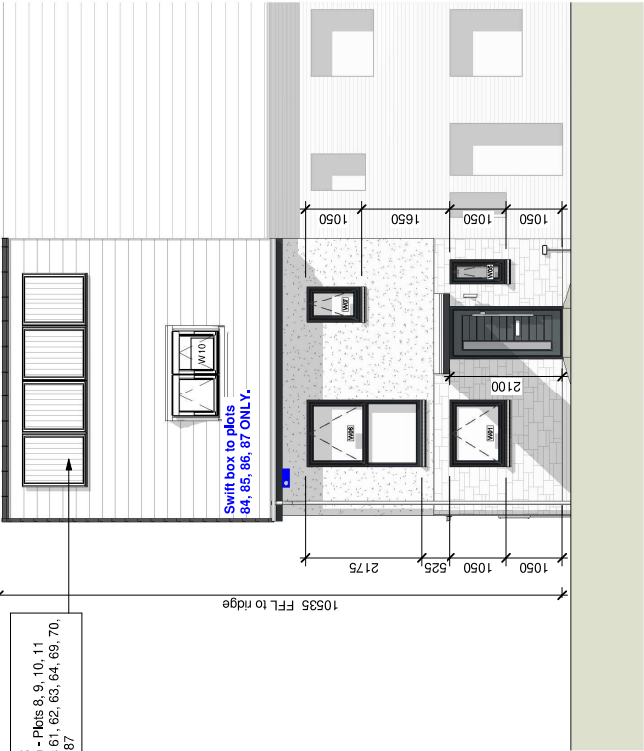

1 Front Elevation
1:100



3 Rear Elevation
1:100



Bellway Group Technical
Woolington House, Woolington
Newcastle upon Tyne NE13 8BF
Tel: 0191 217 0717



Project
The Artisan Collection
2019 Issue
Working Drawings

Drawing Title
The Webster
1248 ft² | 3b Semi | Site Specific
Elevations

WB-3B-3S-1

Drawing Created By	First Issue Date	Scale(s)
Group	Dec 2024	1 : 100
Project No	Dwg Status	Revision
	Construction	A
Drawing No.	A/1248WB/25/1/00	

Do not scale - if in doubt, ask

Revision Schedule			
Rev	Date	Description	Dwn By
A	27 April 2026	Phase 4 plot numbers updated.	KK

PLOT NUMBERS
PHASE 4
AS: 65, 67
OSP: 64, 66



Bellway Group Technical
Woolington House, Woolington
Newcastle upon Tyne NE13 8BF
Tel: 0191 217 0717

Building Regulations
2013 & 2021
Compliant




The Artisan Collection
2019 Issue
Working Drawings

The Webster
1248 ft² | 3b Semi | Site Specific
Front Elevation

WB-3B-3S-1

Drawing Created By	First Issue Date	Scale(s)
Group	Dec 2024	1 : 50
Project No	Dwg Status	Revision
	Construction	A
Drawing No.		
A/1248WB/25/1/01		

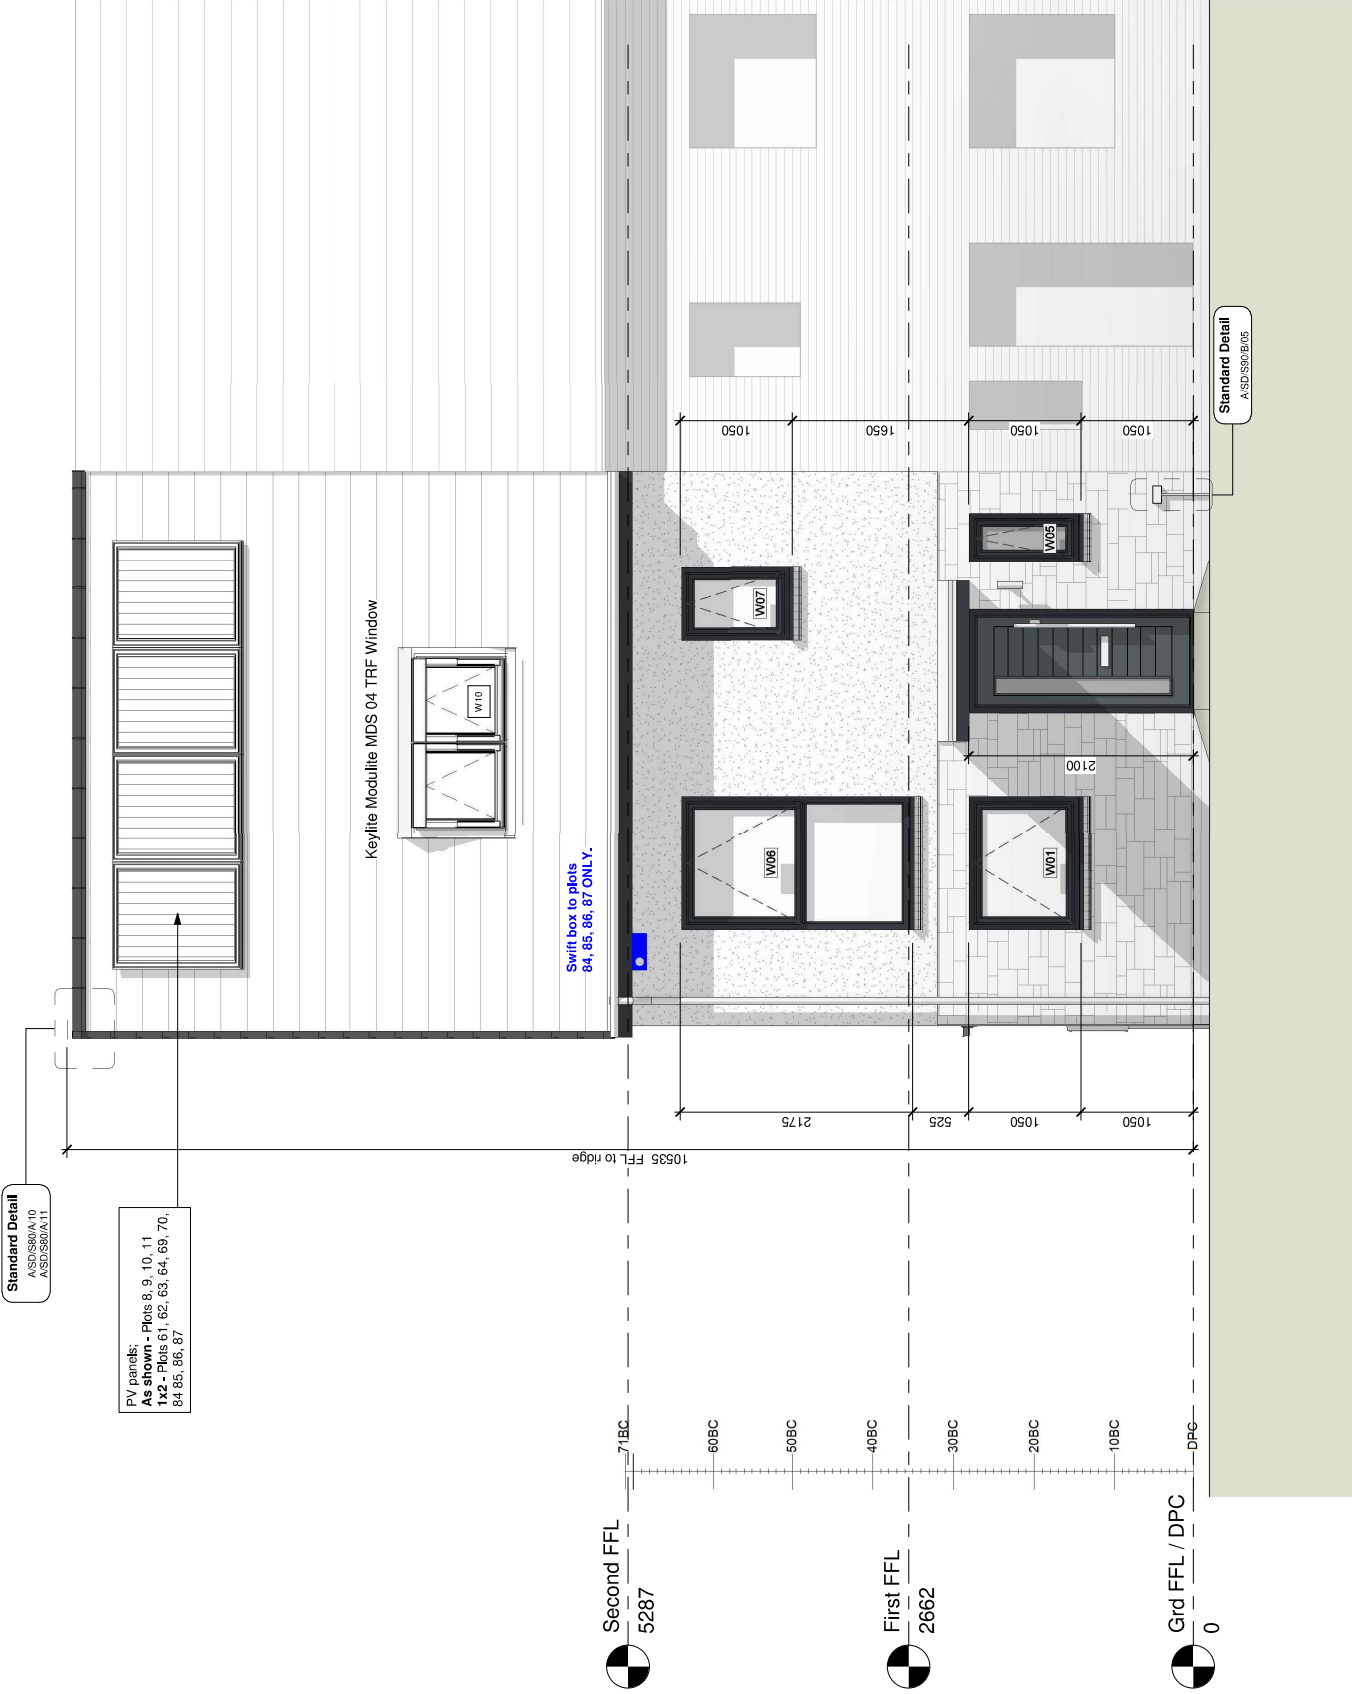

1 Front Elevation

1 : 50

Do not scale - if in doubt, ask

Revision Schedule			
Rev	Date	Description	Dwn By
A	27 April 2026	Phase 4 plot numbers updated.	KK

PLOT NUMBERS
PHASE 4
ASP: 04, 07
OSP: 04, 06





Bellway
www.bellway.co.uk

Bellway Group Technical
Woolington House, Woolington
Newcastle upon Tyne NE13 8BF
Tel: 0191 217 0717

Building Regulations
2013 & 2021
Compliant



The Artisan Collection
2019 Issue
Working Drawings

Project
WB-3B-3S-1

Drawing Title
The Webster
1248 ft² | 3b Semi | Site Specific
Rear Elevation

Drawing Created By	First Issue Date	Scale(s)
Group	Dec 2024	1 : 50
Project No	Dwg Status	Revision
	Construction	A
Drawing No.	A/1248WB/25/1/02	

Revision Schedule			
Rev	Date	Description	Drn By
A	27 April 2026	Phase 4 plot numbers updated.	KK

PLOT NUMBERS
PHASE 4
ASD/S90/B/07
OSP: 04, 06



Bellway Group Technical
Woolington House, Woolington
Newcastle upon Tyne NE13 8BF
Tel: 0191 217 0717

Building Regulations
2013 & 2021
Compliant




The Artisan Collection
2019 Issue
Working Drawings

The Webster
1248 ft² | 3b Semi | Site Specific
Gable Elevation

WB-3B-3S-1

Drawing Title

Drawing Created By	First Issue Date	Scale(s)
Group	Dec 2024	1 : 50
Project No	Dwg Status	Revision
	Construction	A
Drawing No.	A/1248WB/25/1/03	

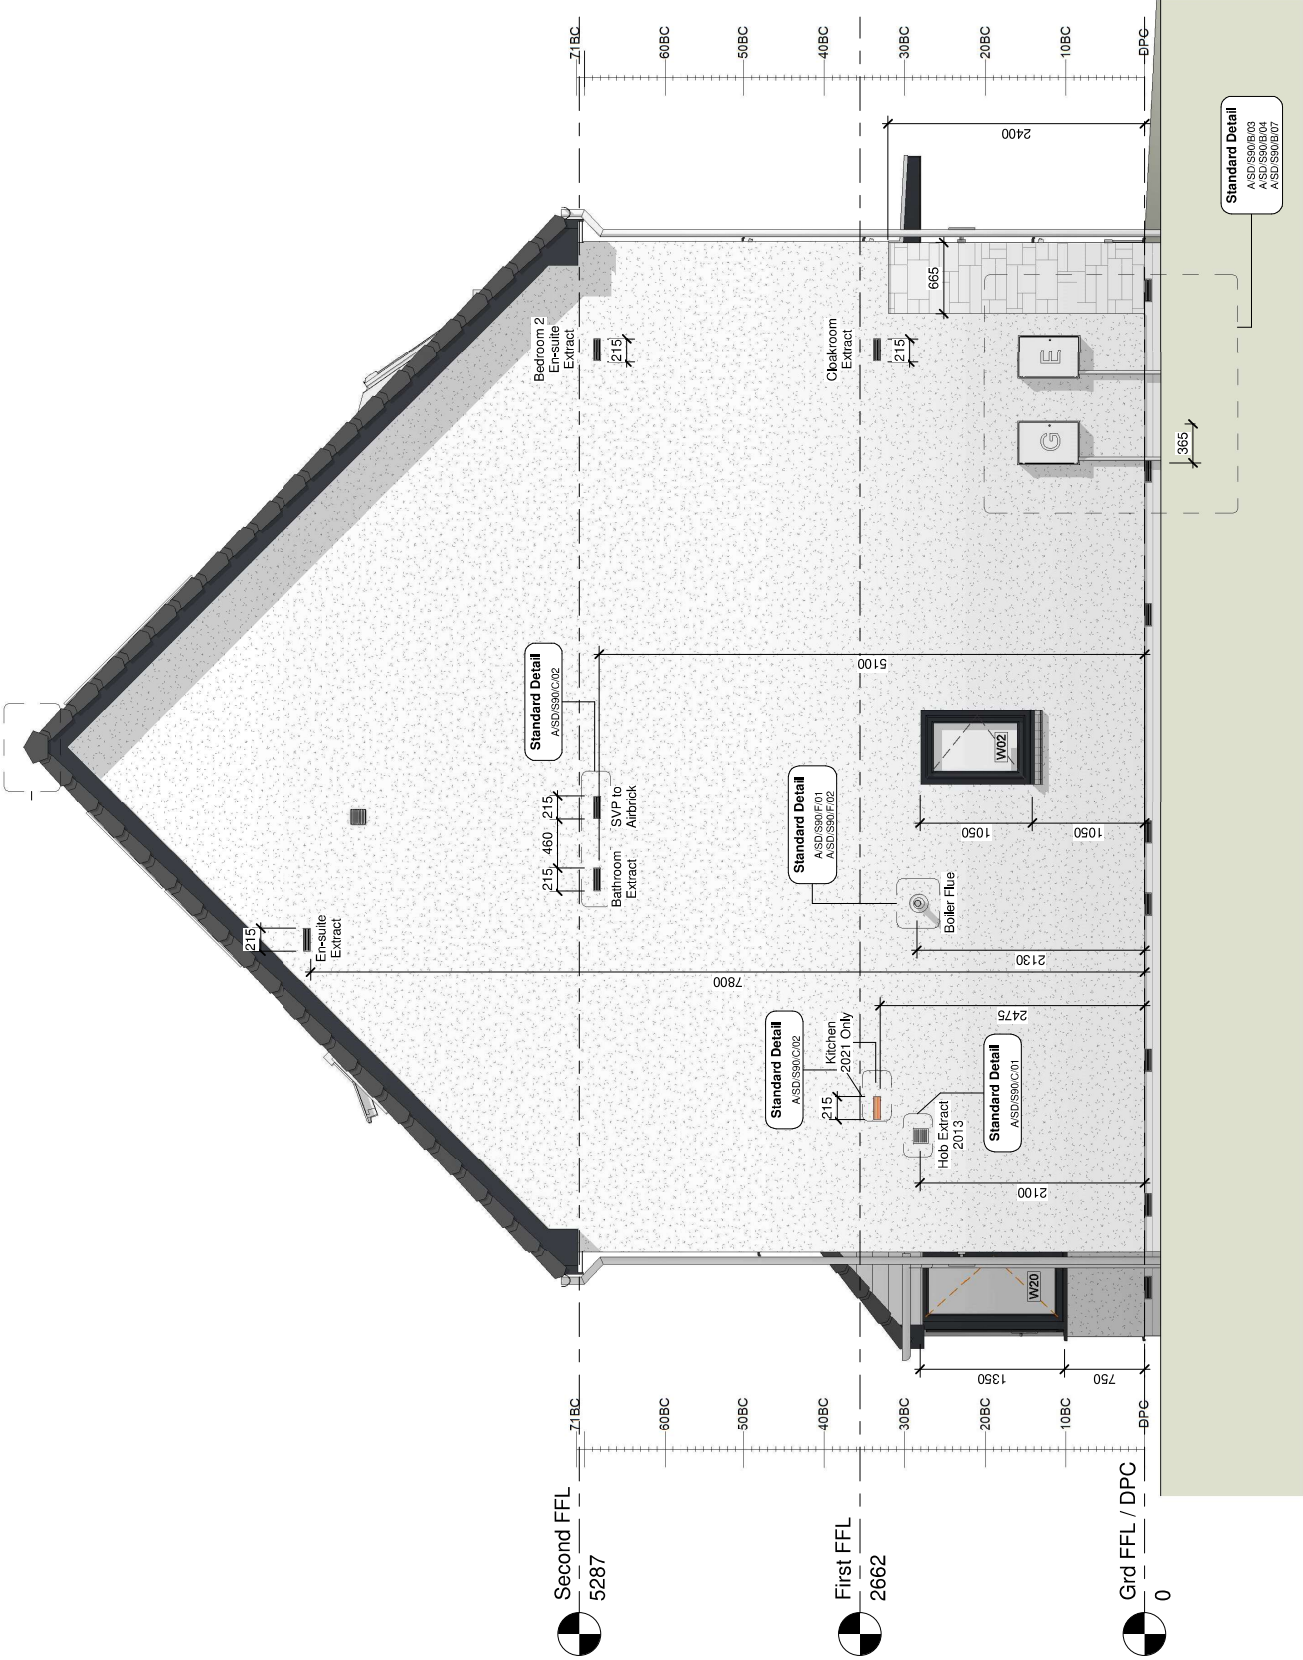

1 Gable Elevation

1 : 50

Do not scale - if in doubt, ask

Revision Schedule			
Rev	Date	Description	Drn By
-	02 April 2026	Tender Issue for Mini Dormer Pack	KK

PLOT NUMBERS
PHASE 5
AS: 149, 160, 186
OPP: 148, 159, 185



www.bellway.co.uk

Bellway Group Technical
Woolington House, Woolington
Newcastle upon Tyne NE13 8BF
Tel: 0191 217 0717

Building Regulations
2013 & 2021
Compliant



The Artisan Collection
2019 Issue
Working Drawings

The Webster
1248 ft² | 3b Semi | Site Specific
Front Elevation

WB-3B-3S-2

Drawing Title


Drawing Created By	First Issue Date	Scale(s)
Group	Jan 2025	1 : 50
Project No	Dwg Status	Revision
	Construction	-
Drawing No.	A/1248WB/25/2/01	



1 Front Elevation

1 : 50

Revision Schedule			
Rev	Date	Description	Drn By
-	02 April 2026	Tender Issue for Mini Dormer Pack	KK

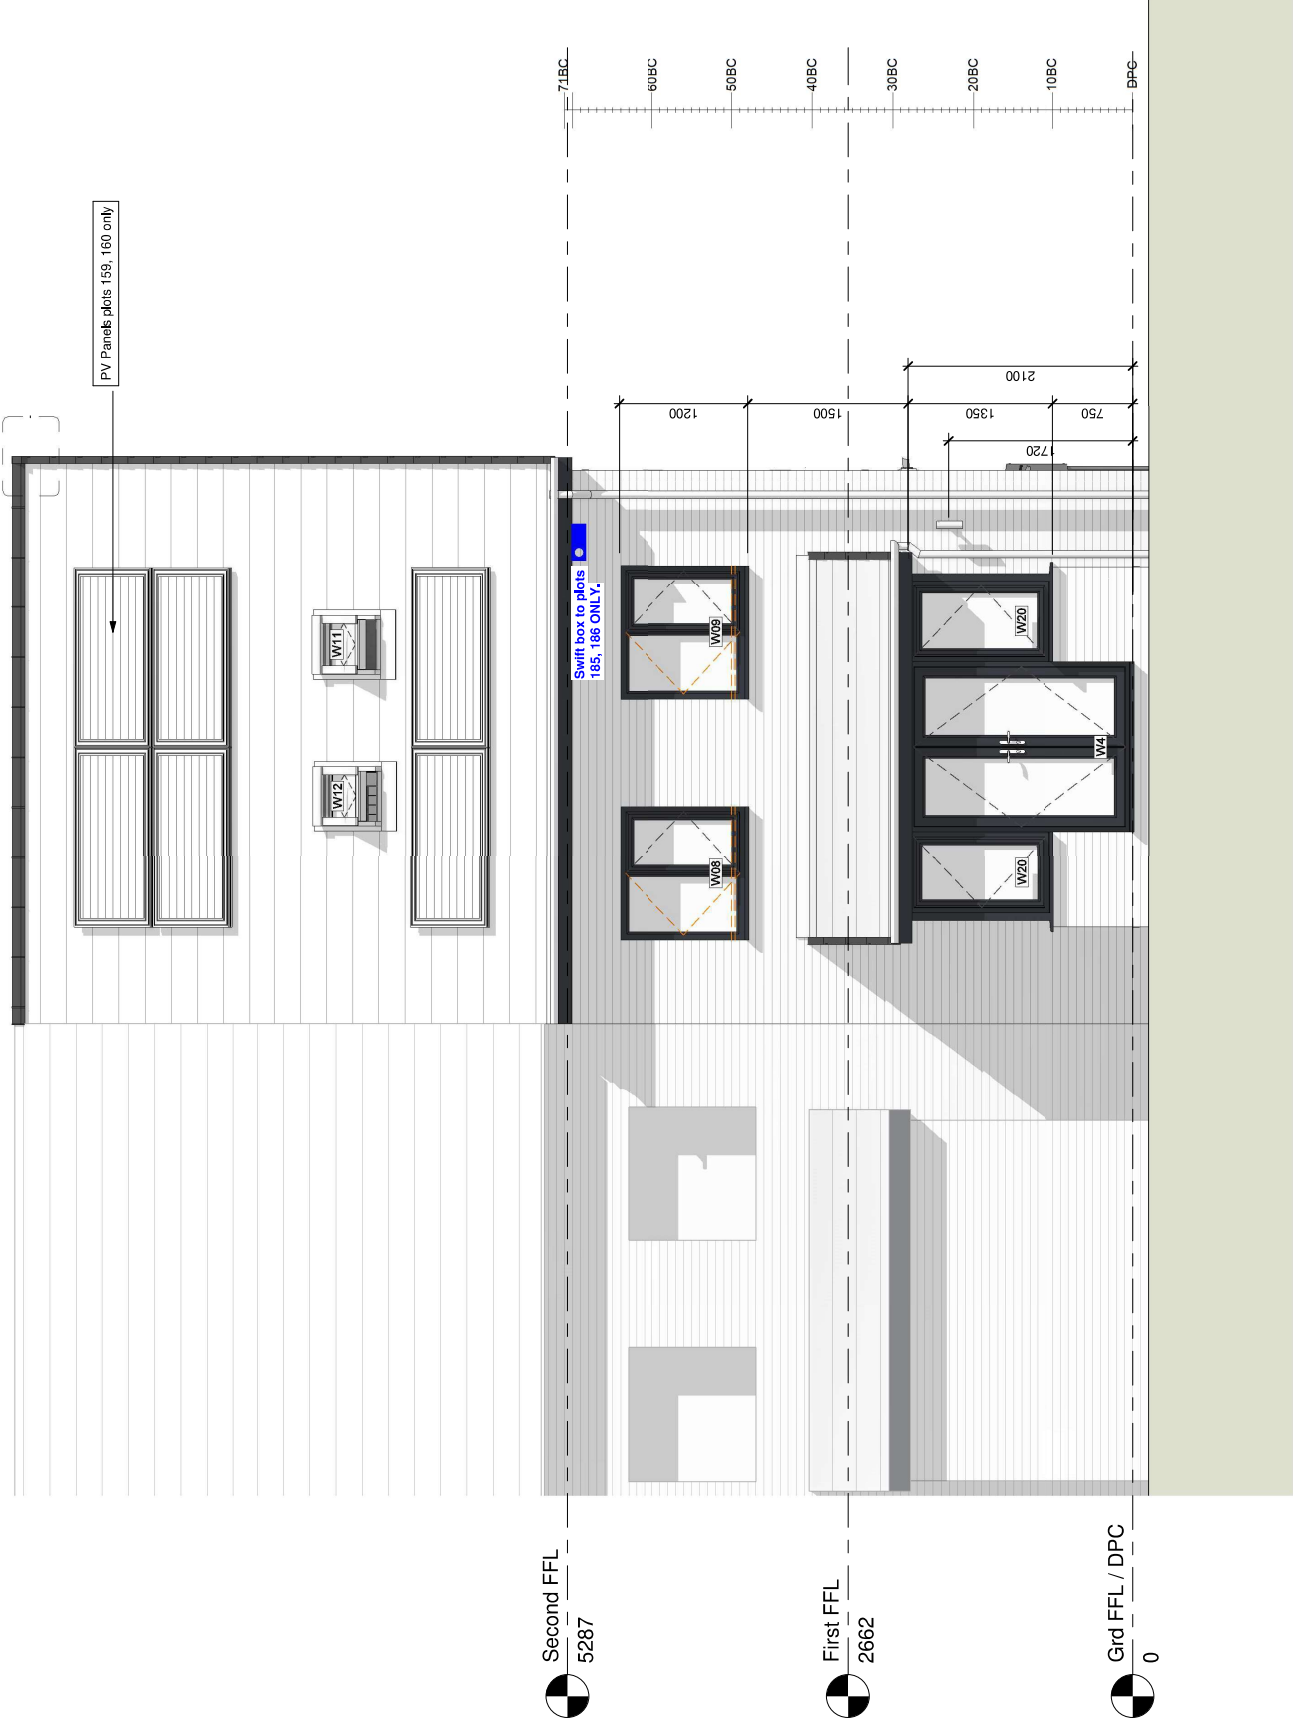

PLOT NUMBERS
PHASE 5
AS: 149, 160, 186
OPP: 148, 159, 185



Bellway Group Technical
Woolington House, Woolington
Newcastle upon Tyne NE13 8BF
Tel: 0191 217 0717

Building Regulations
2013 & 2021
Compliant



The Artisan Collection
2019 Issue
Working Drawings

The Webster
1248 ft² | 3b Semi | Site Specific
Rear Elevation

WB-3B-3S-2

Drawing Created By	First Issue Date	Scale(s)
Group	Jan 2025	1 : 50
Project No	Dwg Status	Revision
	Construction	-
Drawing No.	A/1248WB/25/2/02	

Revision Schedule			
Rev	Date	Description	Drn By
-	02 April 2026	Tender Issue for Mini Dormer Pack	KK

PLOT NUMBERS
PHASE 5
AS: 149, 160, 186
OPP: 148, 159, 185



Bellway Group Technical
Woollington House, Woollington
Newcastle upon Tyne NE13 8BF
Tel: 0191 217 0717

Building Regulations
2013 & 2021
Compliant




The Artisan Collection
2019 Issue
Working Drawings

The Webster
1248 ft² | 3b Semi | Site Specific
Gable Elevation

WB-3B-3S-2

Drawing Title

Drawing Created By	First Issue Date	Scale(s)
Group	Jan 2025	1 : 50
Project No	Dwg Status	Revision
	Construction	-
Drawing No.	A/1248WB/25/2/03	

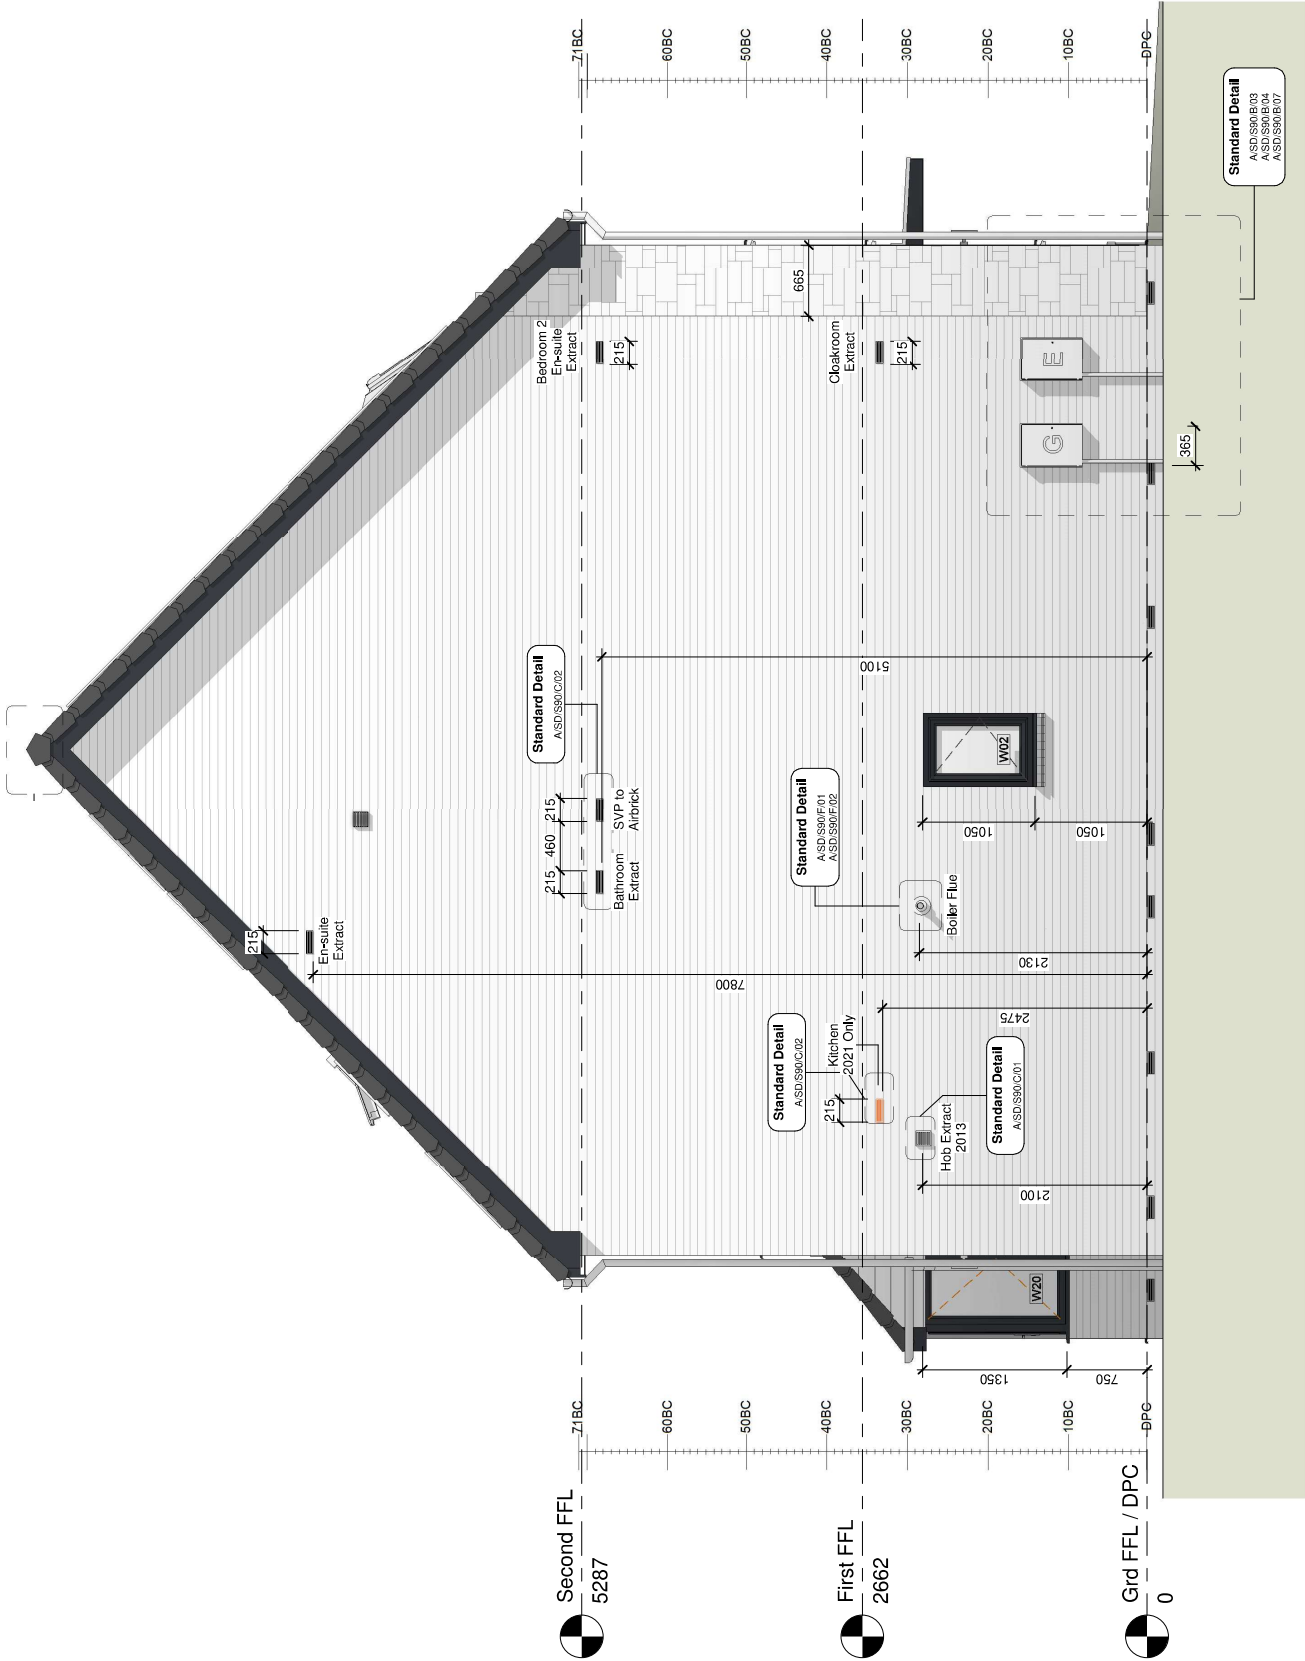


1 Gable Elevation


1 : 50

Do not scale - if in doubt, ask

Revision Schedule			
Rev	Date	Description	Drn By
-	02 April 2026	Tender Issue for Mini Dormer Pack	KK

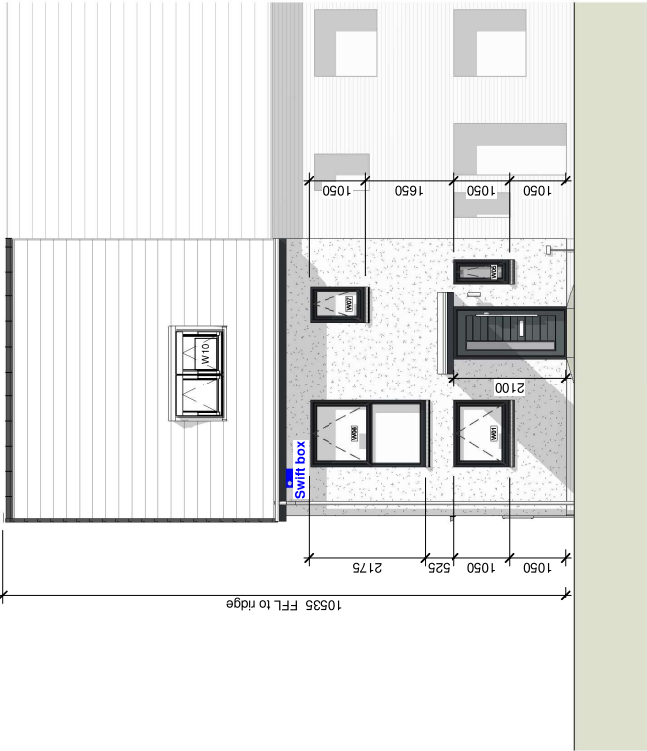

1 Front Elevation
1 : 100

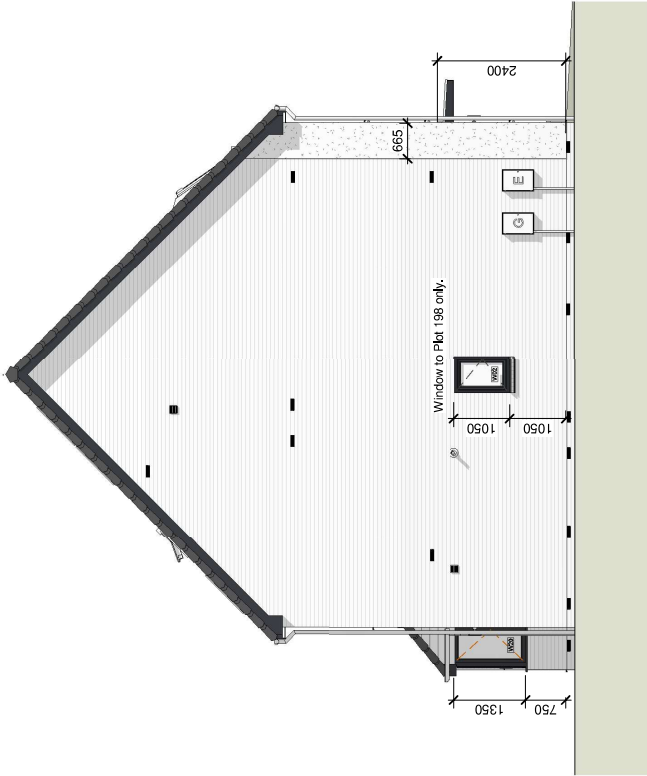

2 Gable Elevation
1 : 100



3 Rear Elevation
1 : 100

PLOT NUMBERS
PHASE 5
AST: 116, 199
OPP: 115, 198



Bellway Group Technical
Woollington House, Woollington
Newcastle upon Tyne NE13 8BF
Tel: 0191 217 0717

Building Regulations
2013 & 2021
Compliant



Project
The Artisan Collection
2019 Issue
Working Drawings

Drawing Title
The Webster
1248 ft² | 3b Semi | Site Specific
Elevations
WB-3B-3S-3

Drawing Created By	First Issue Date	Scale(s)
Group	Jan 2025	1 : 100
Project No	Dwg Status	Revision
	Construction	-
Drawing No.	A/1248WB/25/3/00	

Do not scale - if in doubt, ask

Revision Schedule			
Rev	Date	Description	Drn By
-	02 April 2026	Tender Issue for Mini Dormer Pack	KK

PLOT NUMBERS
PHASE 5
AST 116, 199
OPP: 115, 198



Bellway Group Technical
Woolington House, Woolington
Newcastle upon Tyne NE13 8BF
Tel: 0191 217 0717

Building Regulations
2013 & 2021
Compliant



The Artisan Collection
2019 Issue
Working Drawings

The Webster
1248 ft² | 3b Semi | Site Specific
Front Elevation

WB-3B-3S-3

Drawing Title	First Issue Date	Scale(s)
The Webster	Jan 2025	1 : 50
Group	Drig Status	Revision
Project No	Construction	-
Drawing No.	A/1248WB/25/3/01	

Revision Schedule			
Rev	Date	Description	Drn By
-	02 April 2026	Tender Issue for Mini Dormer Pack	KK



PLOT NUMBERS
PHASE 5
AST: 16, 99
OPP: 115, 198



Bellway Group Technical
Woolington House, Woolington
Newcastle upon Tyne NE13 8BF
Tel: 0191 217 0717

Building Regulations
2013 & 2021
Compliant




The Artisan Collection
2019 Issue
Working Drawings

The Webster
1248 ft² | 3b Semi | Site Specific
Rear Elevation


WB-3B-3S-3

Drawing Created By	First Issue Date	Scale(s)
Group	Jan 2025	1 : 50
Project No	Dwg Status	Revision
	Construction	-
Drawing No.	A/1248WB/25/3/02	

Revision Schedule			
Rev	Date	Description	Drn By
-	02 April 2026	Tender Issue for Mini Dormer Pack	KK

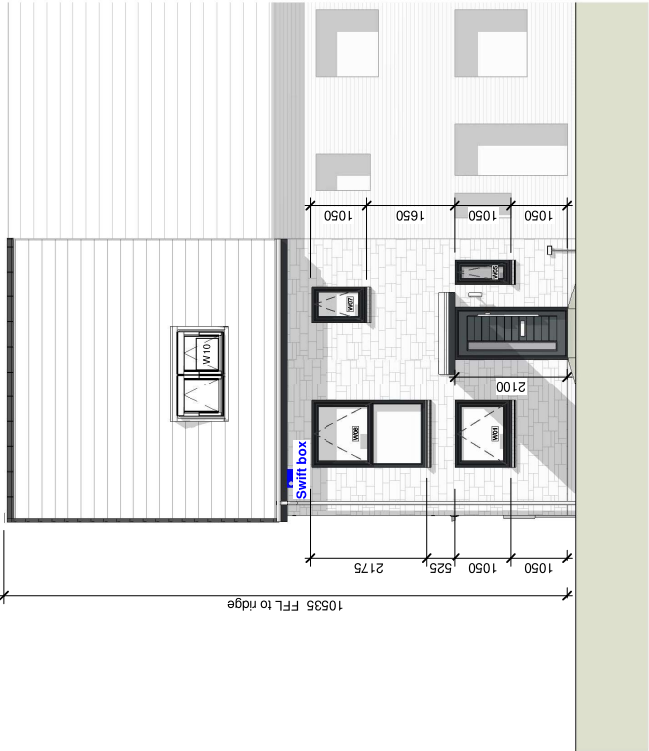

1 Front Elevation
1 : 100

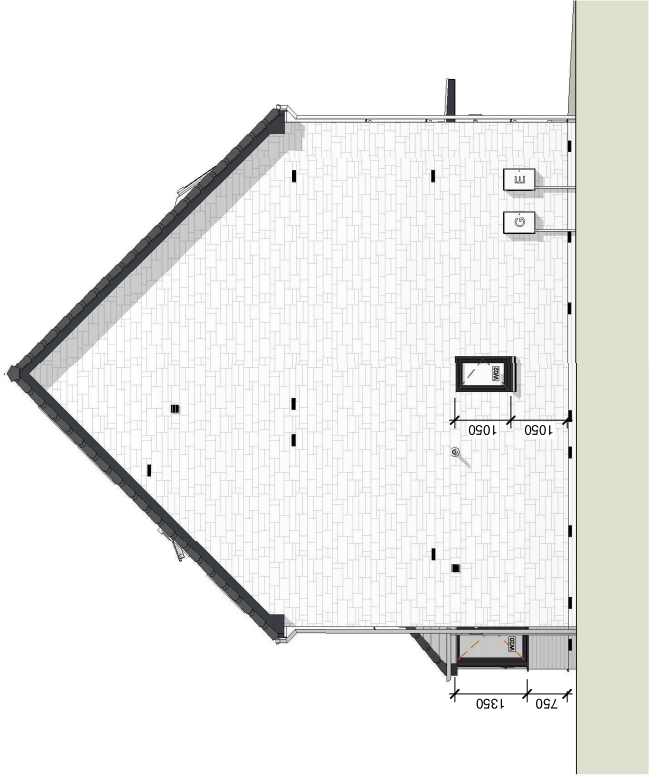

2 Gable Elevation
1 : 100



3 Rear Elevation
1 : 100

PLOT NUMBERS
PHASE 5
AS: 223
OPP: 222



Bellway Group Technical
Woolington House, Woolington
Newcastle upon Tyne NE13 8BF
Tel: 0191 217 0717

Building Regulations
2013 & 2021
Compliant



The Artisan Collection
2019 Issue
Working Drawings

Drawing Title
The Webster
1248 ft² | 3b Semi | Site Specific
Elevations

WB-3B-3S-4

Drawing Created By	First Issue Date	Scale(s)
Group	Apr 2025	1 : 100
Project No	Dwg Status	Revision
	Construction	-
Drawing No.	A/1248WB/25/4/00	

Do not scale - if in doubt, ask

Revision Schedule			
Rev	Date	Description	Drn By
-	02 April 2026	Tender Issue for Mini Dorman Pack	KK

PLOT NUMBERS
PHASE 5
AS: 223
OPP: 222



Bellway Group Technical
Woolington House, Woolington
Newcastle upon Tyne NE13 8BF
Tel: 0191 217 0717

Building Regulations
2013 & 2021
Compliant



Project
The Artisan Collection
2019 Issue
Working Drawings

Drawing Title
The Webster
1248 ft² | 3b Semi | Site Specific
Front Elevation

WB-3B-3S-4

Drawing Created By	First Issue Date	Scale(s)
Group	Apr 2025	1 : 50
Project No	Dwg Status	Revision
	Construction	-
Drawing No.	A/1248WB/25/4/01	



Revision Schedule			
Rev	Date	Description	Dwn By
-	02 April 2026	Tender Issue for Mini Dormer Pack	KK



PLOT NUMBERS
PHASE 5
AS: 223
OPP: 222



Bellway Group Technical
Woollington House, Woollington
Newcastle upon Tyne NE13 8BF
Tel: 0191 217 0717

Building Regulations
2013 & 2021
Compliant



The Artisan Collection
2019 Issue
Working Drawings

The Webster
1248 ft² | 3b Semi | Site Specific
Rear Elevation

WB-3B-3S-4

Drawing Title	Drawing No.	First Issue Date	Scale(s)
The Webster	WB-3B-3S-4	Apr 2025	1 : 50
1248 ft² 3b Semi Site Specific		Dwg Status	Revision
Rear Elevation		Project No	Construction
		Drawing No.	A/1248WB/25/4/02

