




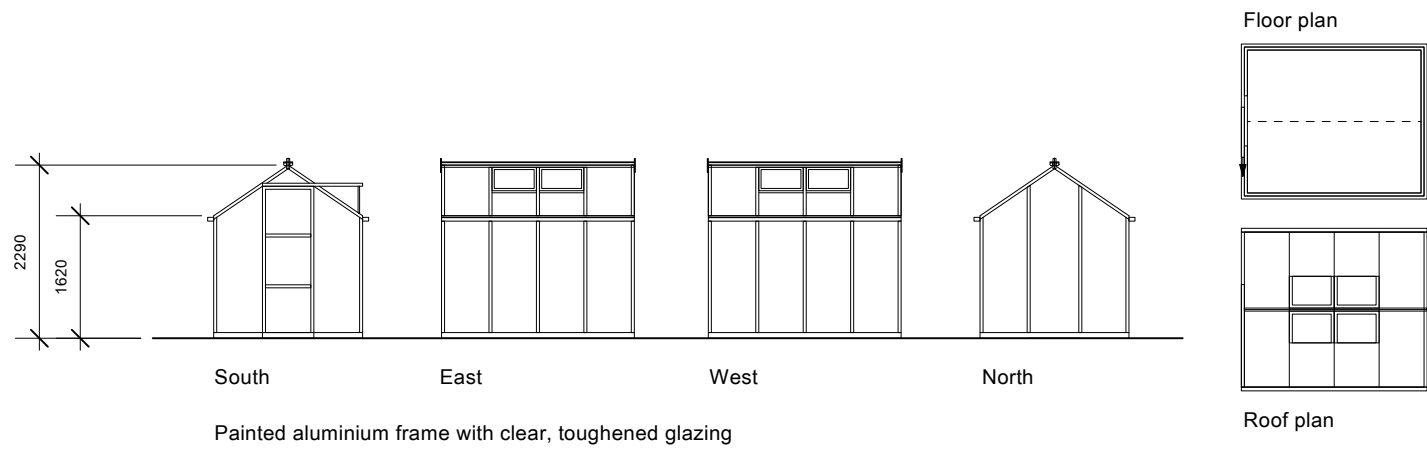


Greenhouse
Scale: 1:100

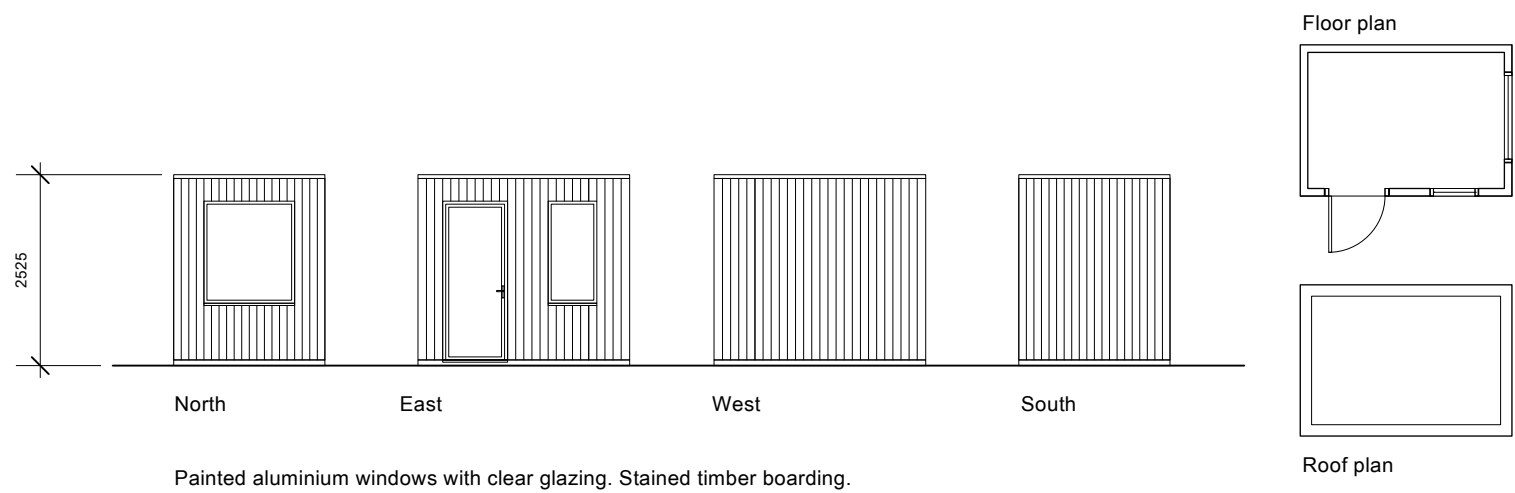

Garden Room
Scale: 1:100

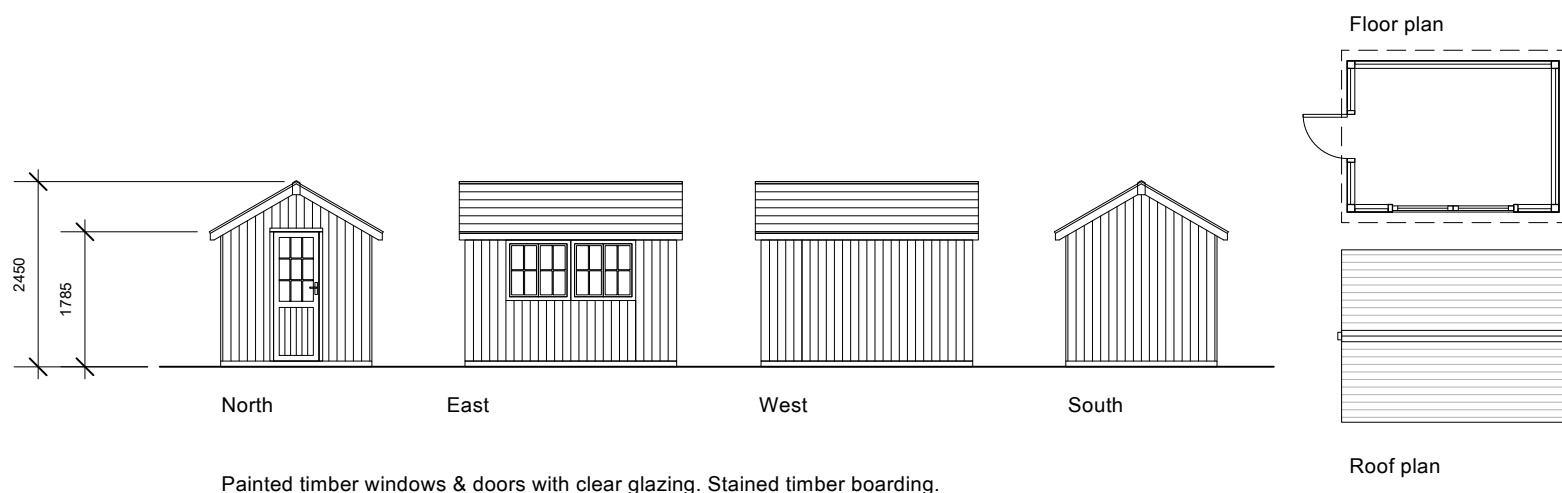

Garden Shed
Scale: 1:100

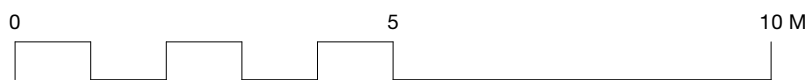

milton architects



Project : Astra Cottage
Oare
Replacement Dwelling

Contents: PROPOSED - Outbuildings

Date : 11/05/2026
Scale : 1:100
Size : ISO A3

Drawing : **2514 / 3_303**

P1