


Planning

CLIENT
Mr & Mrs Slade
ADDRESS
5 Mead Villas
Box
SN13 8NJ

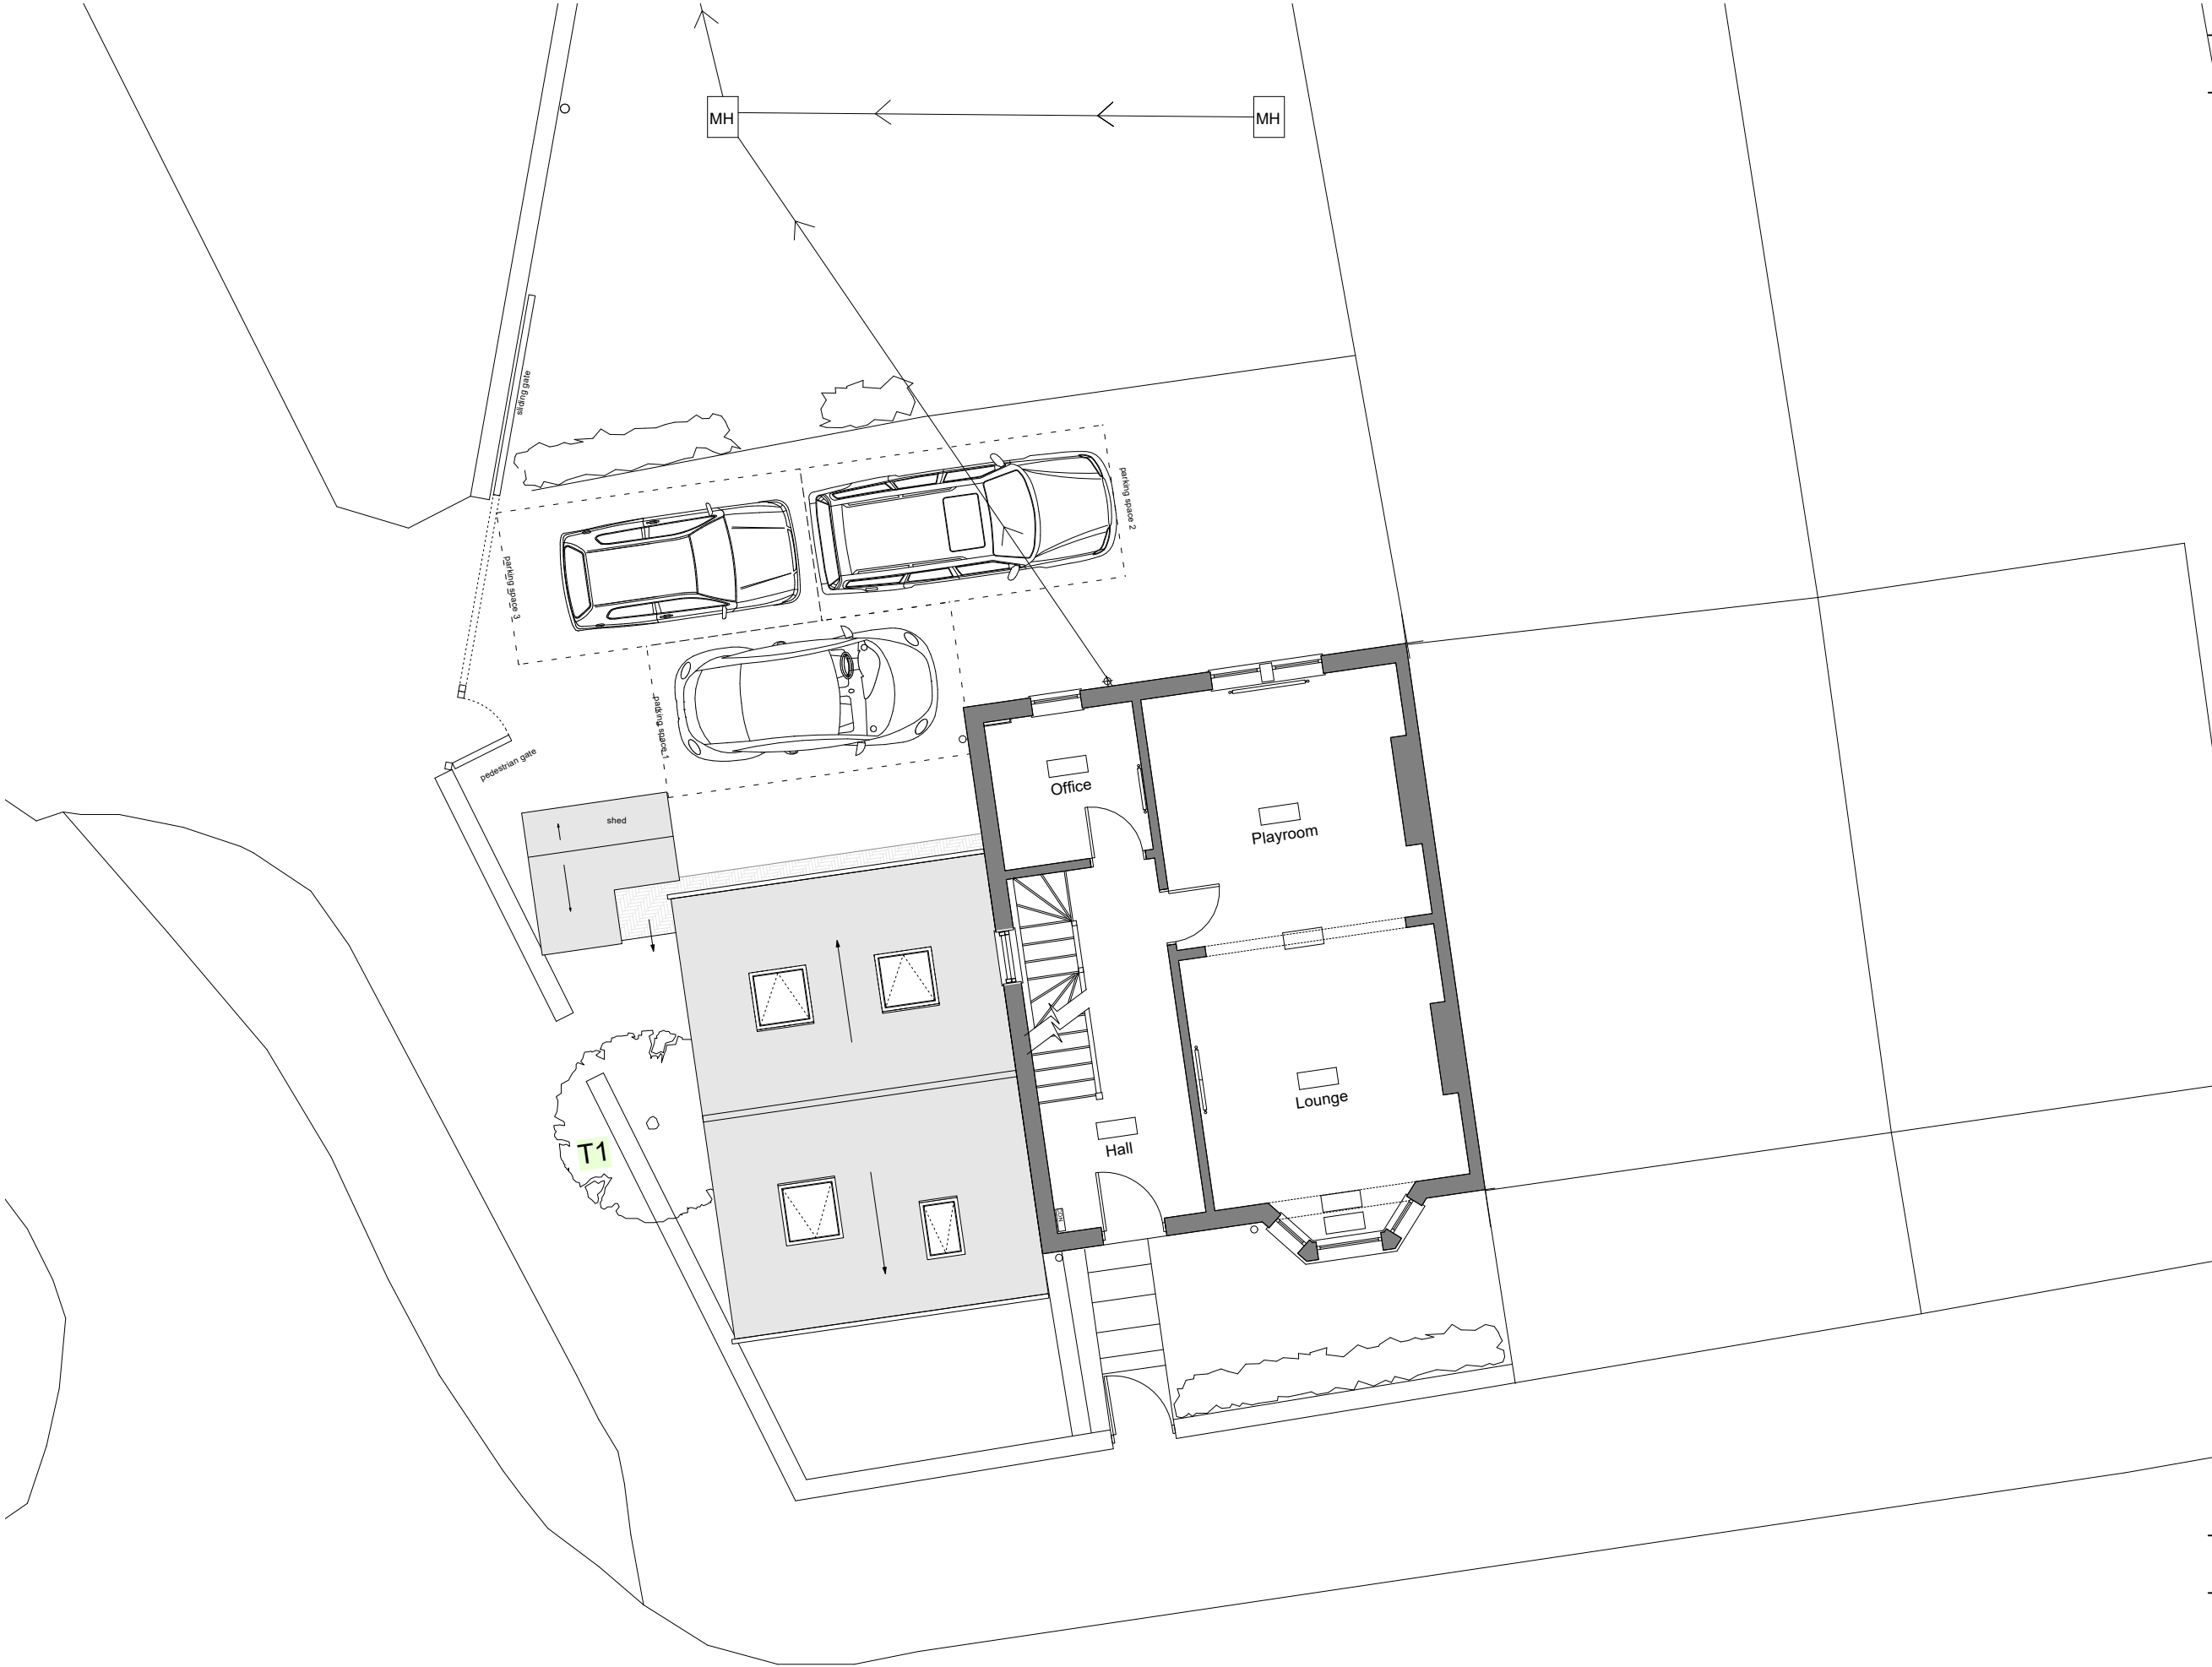

C	IM	28/04/2026	sliding and pedestrian gate added in place of existing gate
B	IM	06/03/2026	parking spaces adjusted
A	IM	23/02/2026	text modified
REV.	BY	DATE	NOTES
0 1 2 3 4 5 M N			

PR ground floor plan

PROJECT	STAGE	DRAWING	REV	DRAWN
12	- 3	- 13	C	IM
SCALE	SIZE	CREATION		
1:100	@A3 L	NOV 2025		