


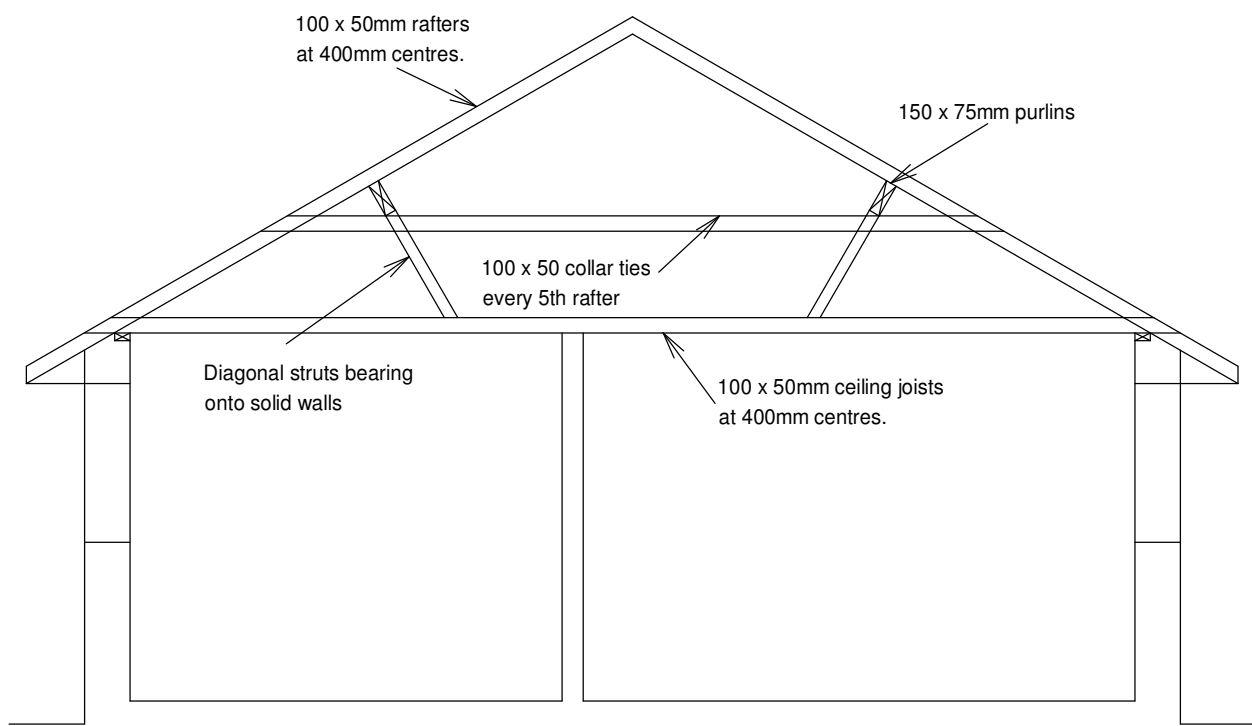


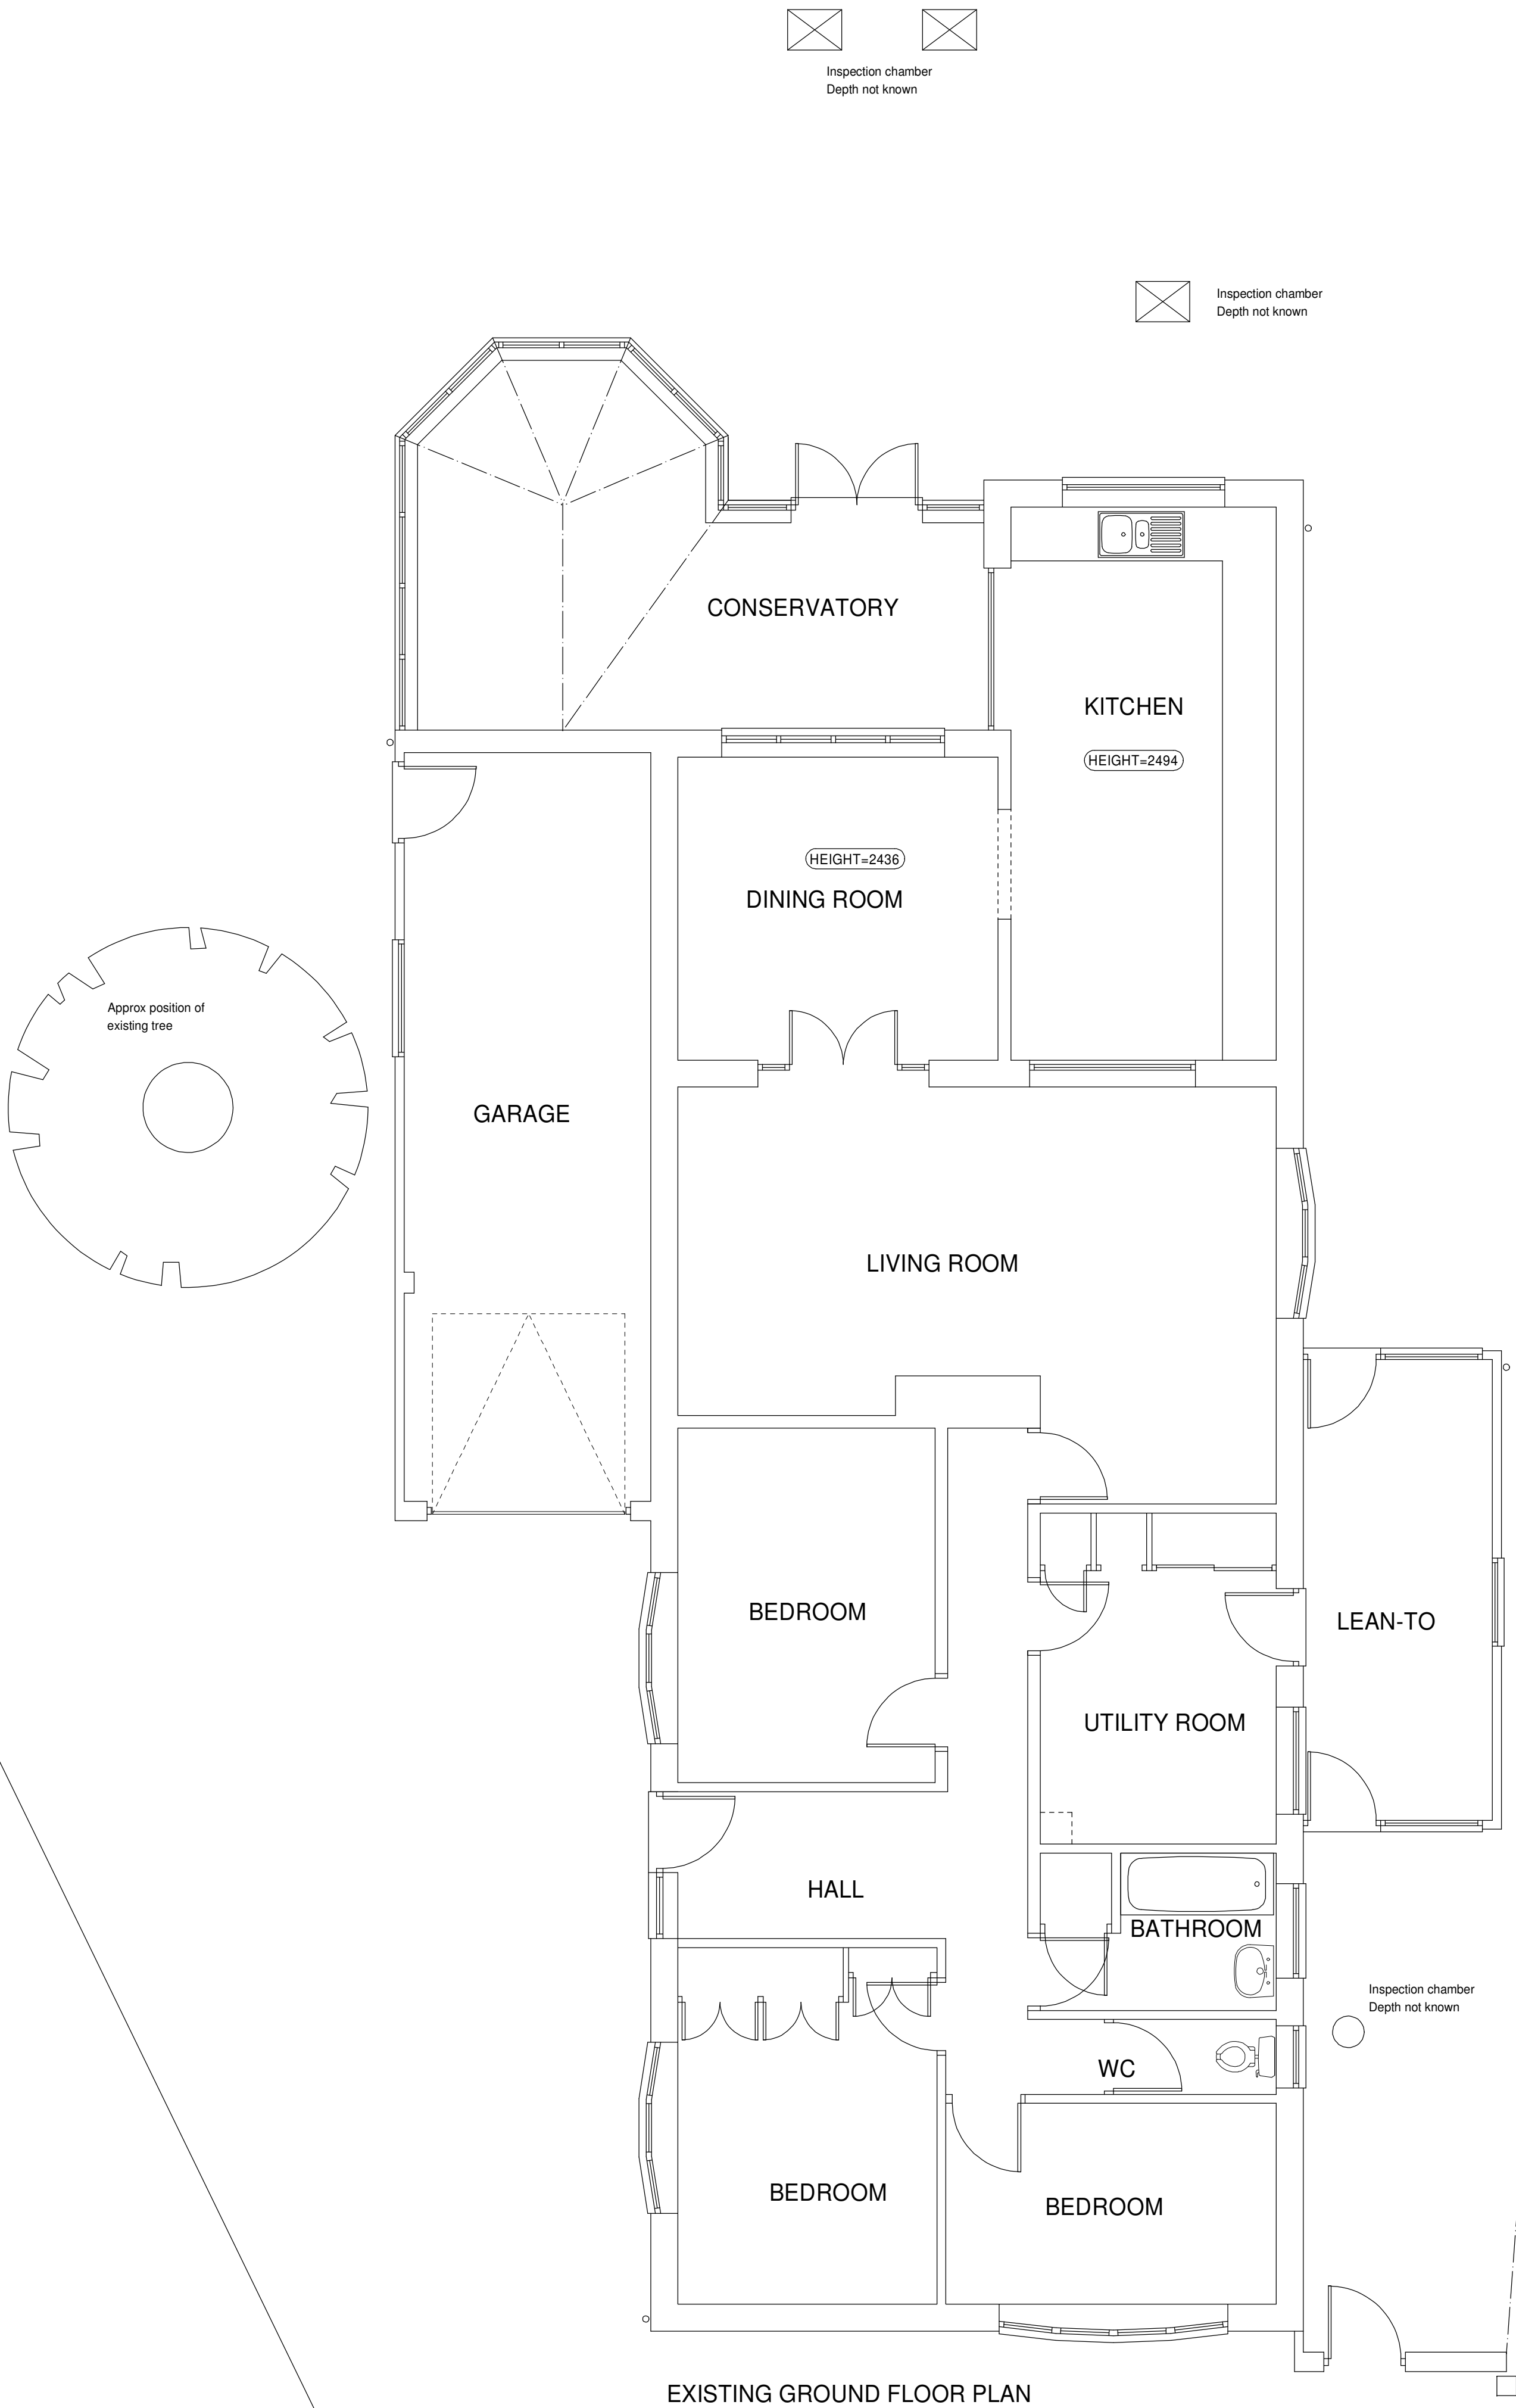

EXISTING SECTION

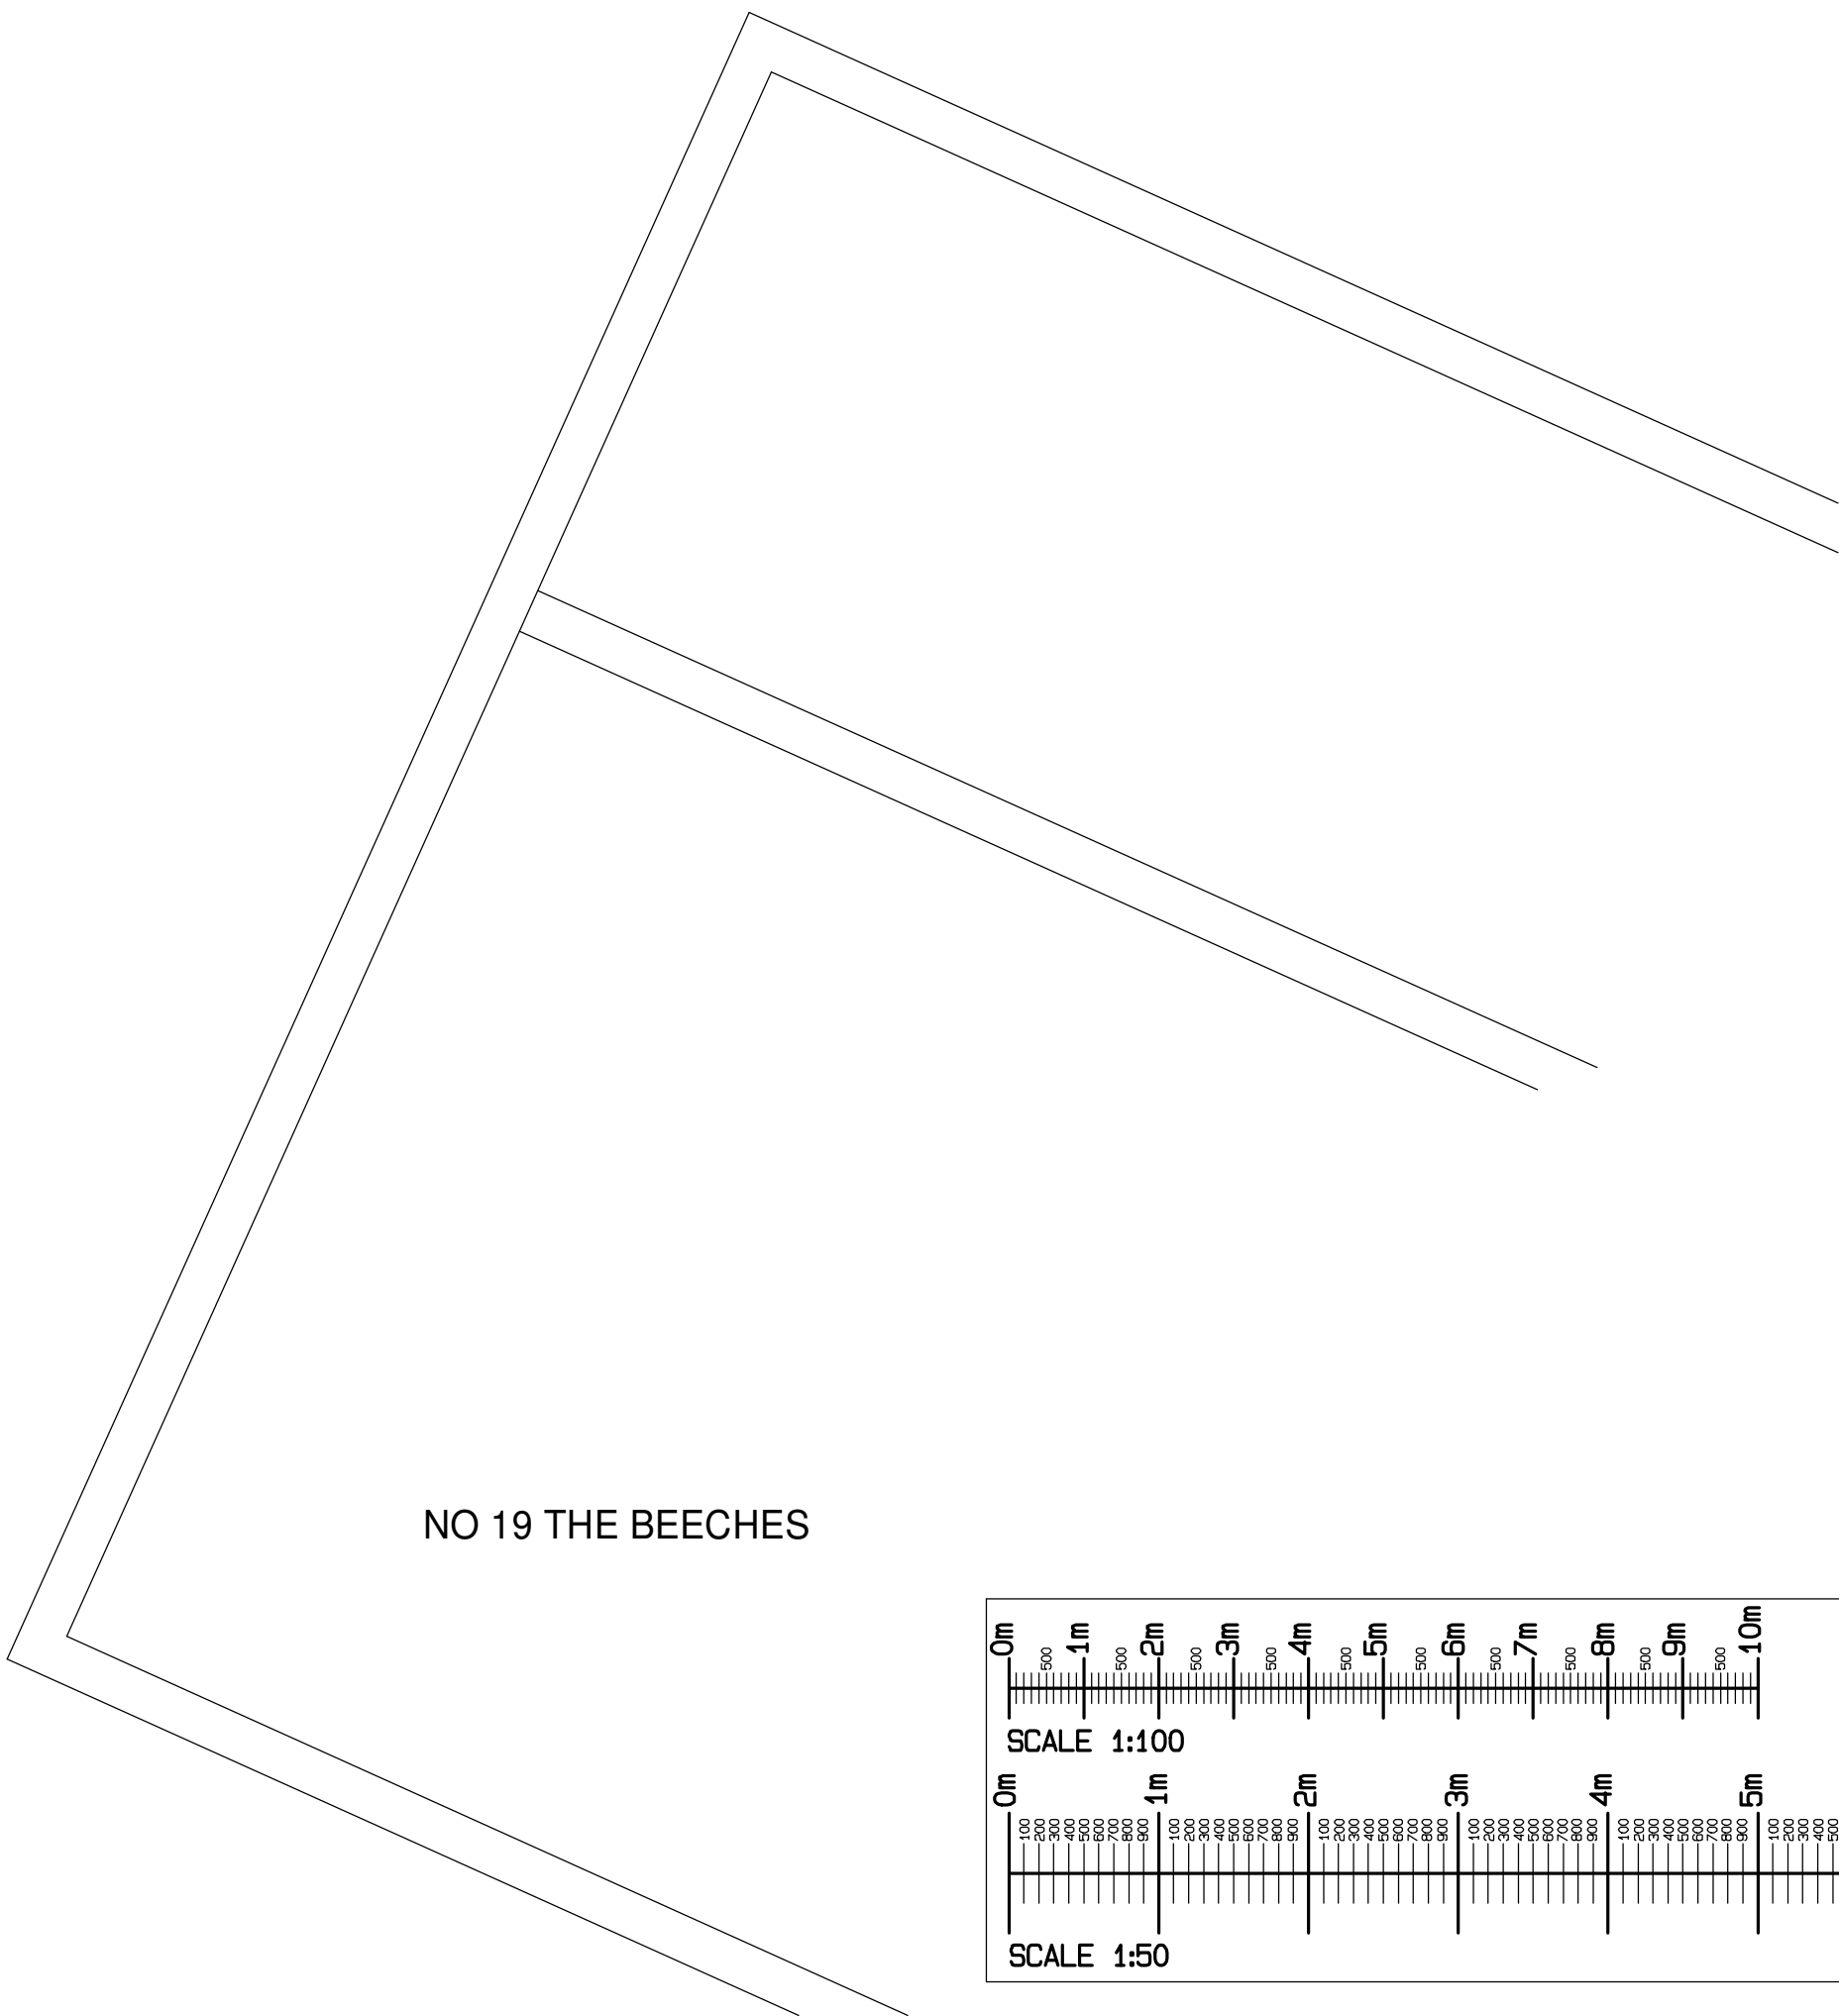

CIL FLOOR AREAS CALC	
EXISTING GROUND FLOOR PLAN	- 000 SQM
EXISTING FIRST FLOOR PLAN	- 000 SQM
EXISTING SECOND FLOOR PLAN	- 000 SQM
EXISTING TOTAL FLOOR AREA	- 000 SQM
PROPOSED GROUND FLOOR PLAN	- 000 SQM
PROPOSED FIRST FLOOR PLAN	- 000 SQM
PROPOSED SECOND FLOOR PLAN	- 000 SQM
PROPOSED TOTAL FLOOR AREA	- 000 SQM
FLOOR AREA TO BE TAKEN DOWN	- 000 SQM
TOTAL ADDITIONAL FLOOR AREA	- 000 SQM
PROPOSED NEW EXTENSIONS TOTAL	-000 SQM

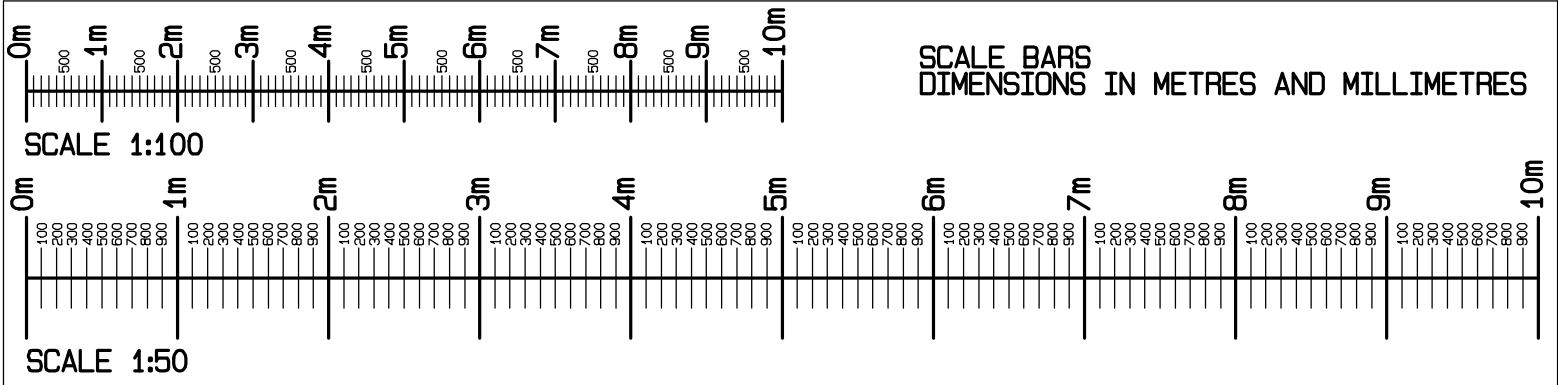

NEIL ARMSTRONG ARCHITECTURAL SERVICES		
31 Church Ground, South Marston, Swindon, Wilts. SN3 4PL. Tel: 01753 632158 Mobile: 07971 881162		
client	MR AND MRS A MCGRATH 21 THE BEECHES LYDIARD MILLCENT NEAR SWINDON WILTS. SN5 3LT	
project	21 THE BEECHES LYDIARD MILLCENT NEAR SWINDON WILTS. SN5 3LT	
title	SURVEY OF EXISTING. FLOOR PLAN AND SECTION	
scale	date	drawn NBA paper A1
1:50	23-4-2026	
revision	no.	Y26-105-1
Work to figured dimensions only. Any queries should be referred to the address shown above. This drawing is the Copyright of Neil Armstrong Architectural Services and shall not be altered, copied or reproduced in anyway without prior written consent.		