




Hit & Miss Fence Plan  
1:20

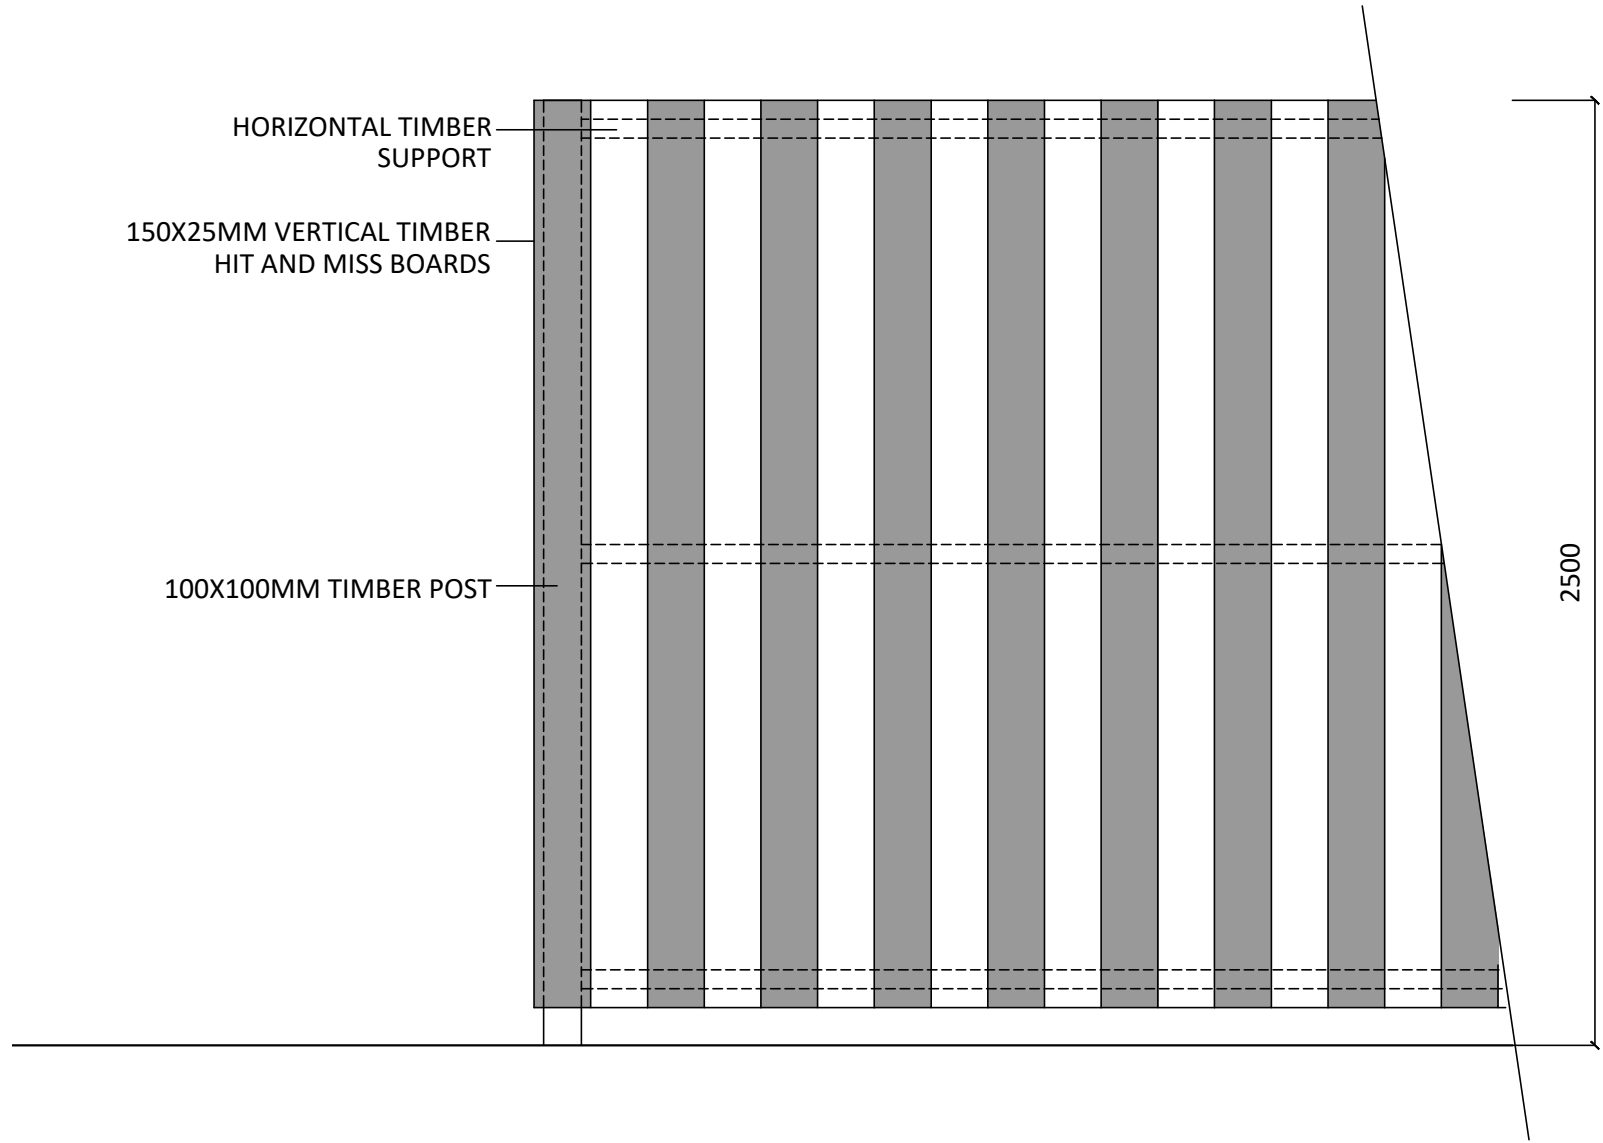


Hit & Miss Fence Elevation  
1:20

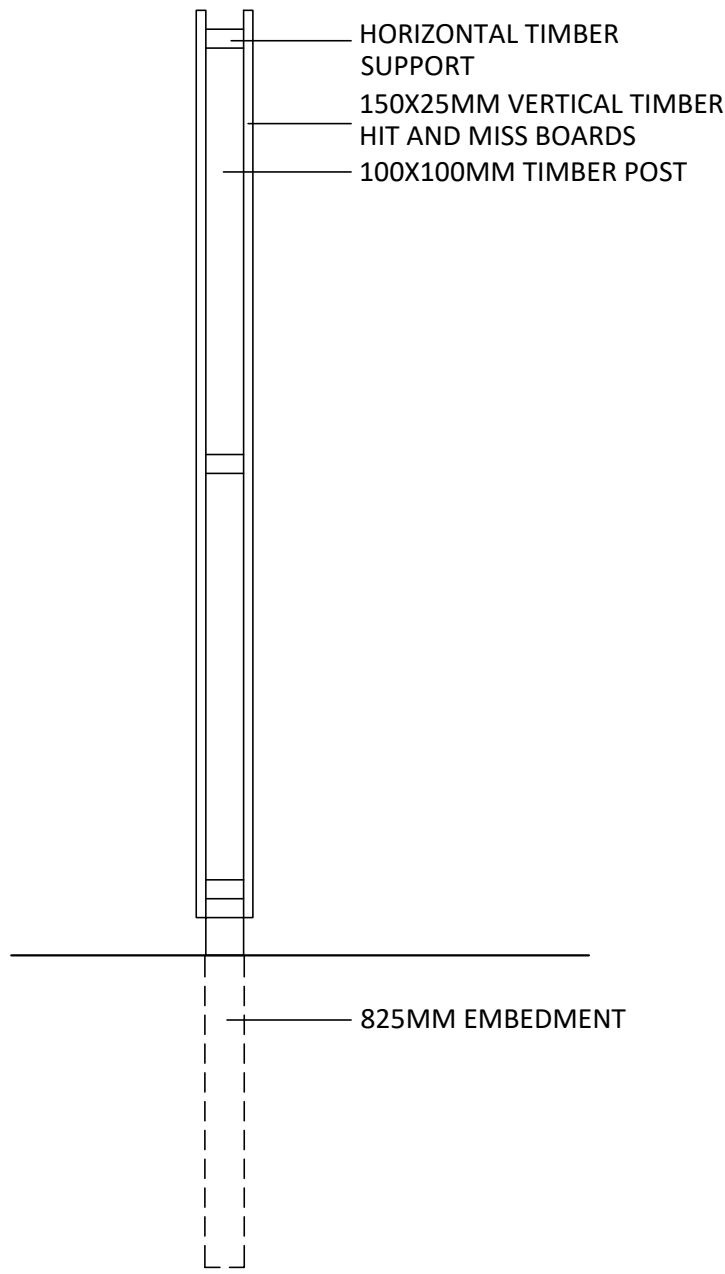

Hit & Miss Fence Section  
1:20

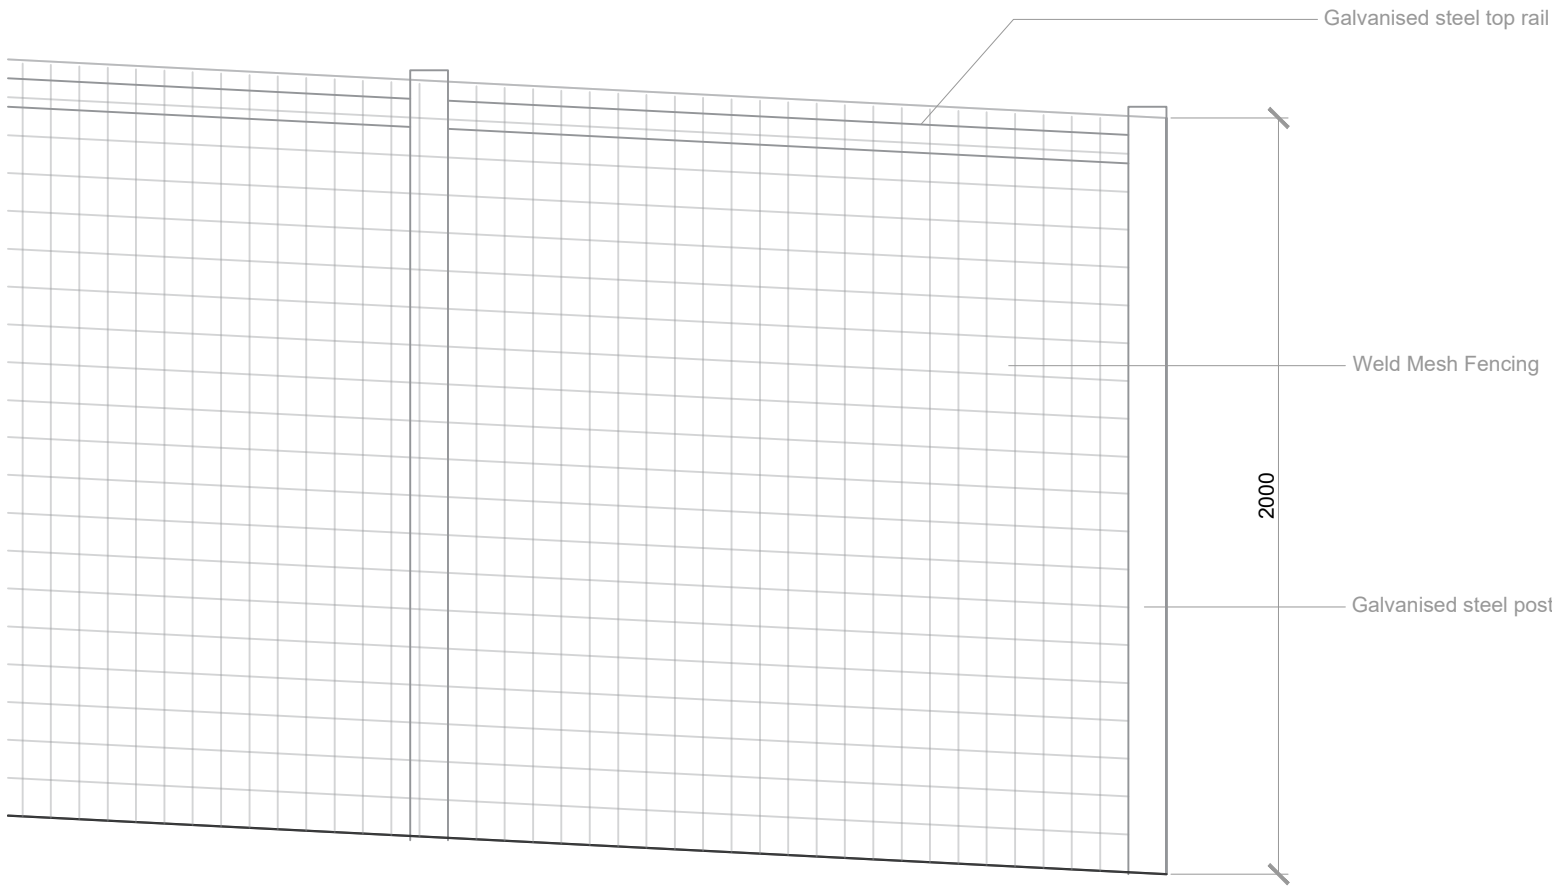


Chain Link Fence Elevation  
1:20

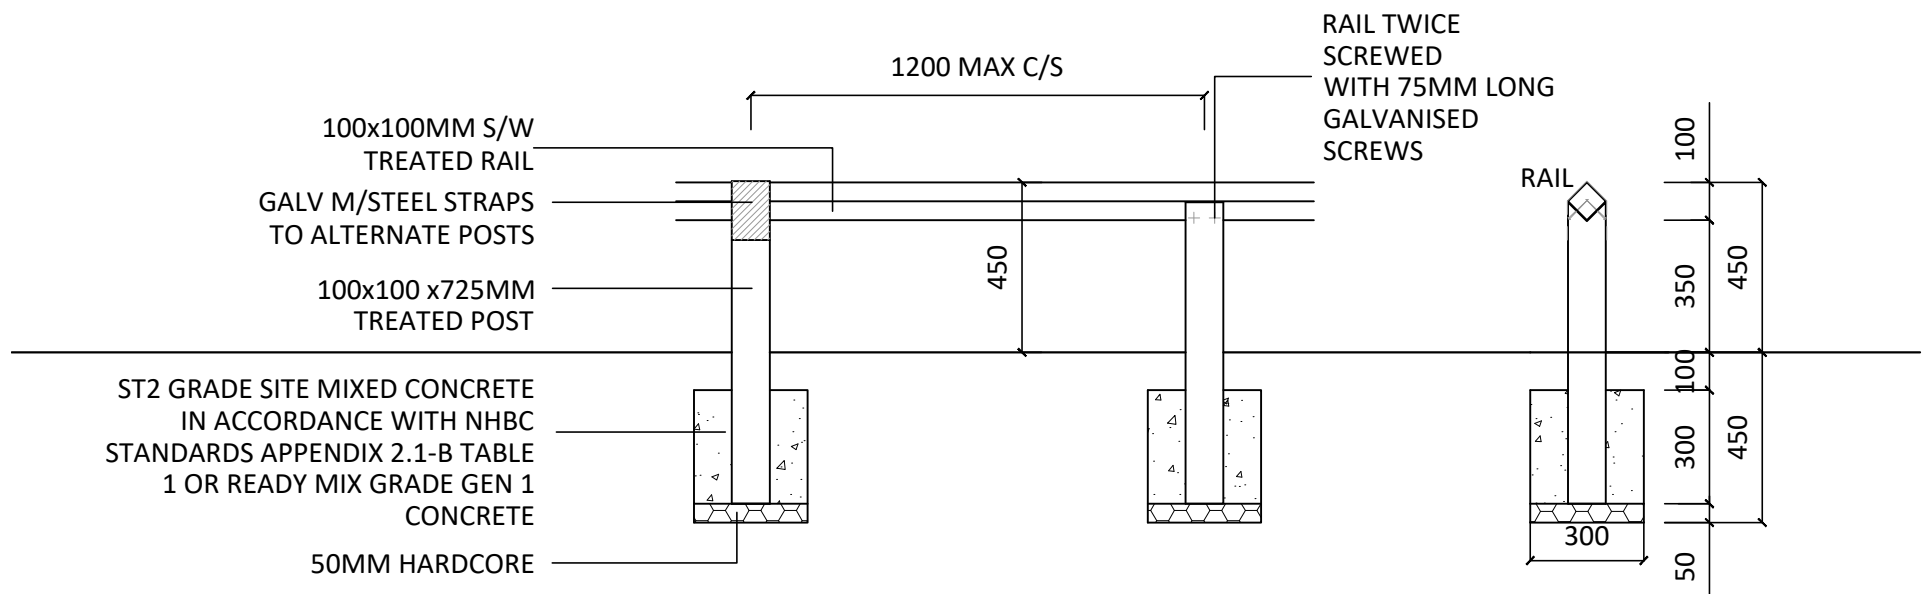

Timber Knee Rail Details  
1:20



Broxap Apolo Cycle Shelter (in RAL 7016)  
with Broxap Sheffield Stainless Steel Cycle Hoops

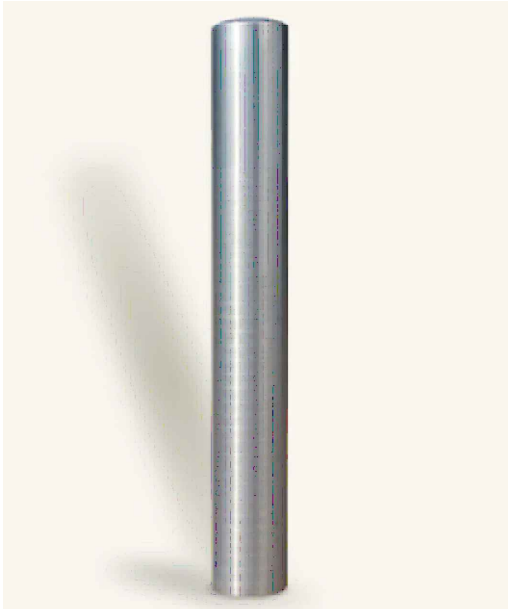

Stainless Steel Bollards  
114 mm dia



Example of Gabion Retaining Structure