


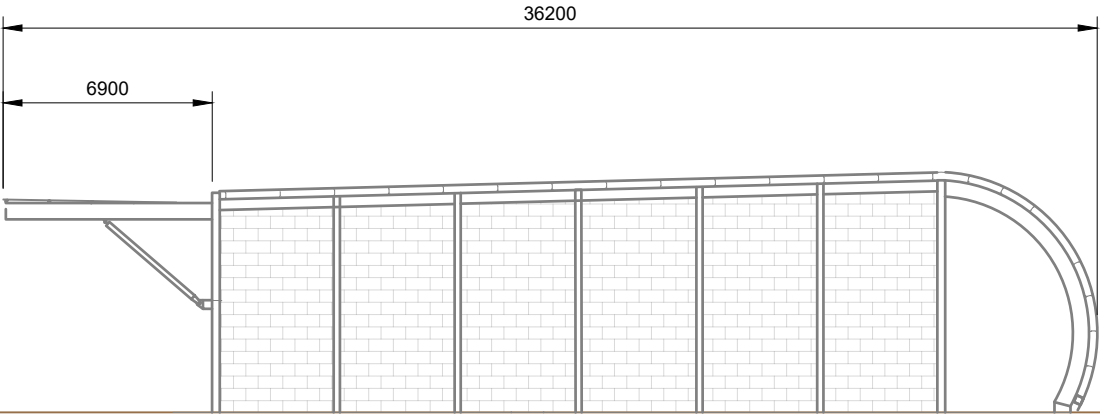


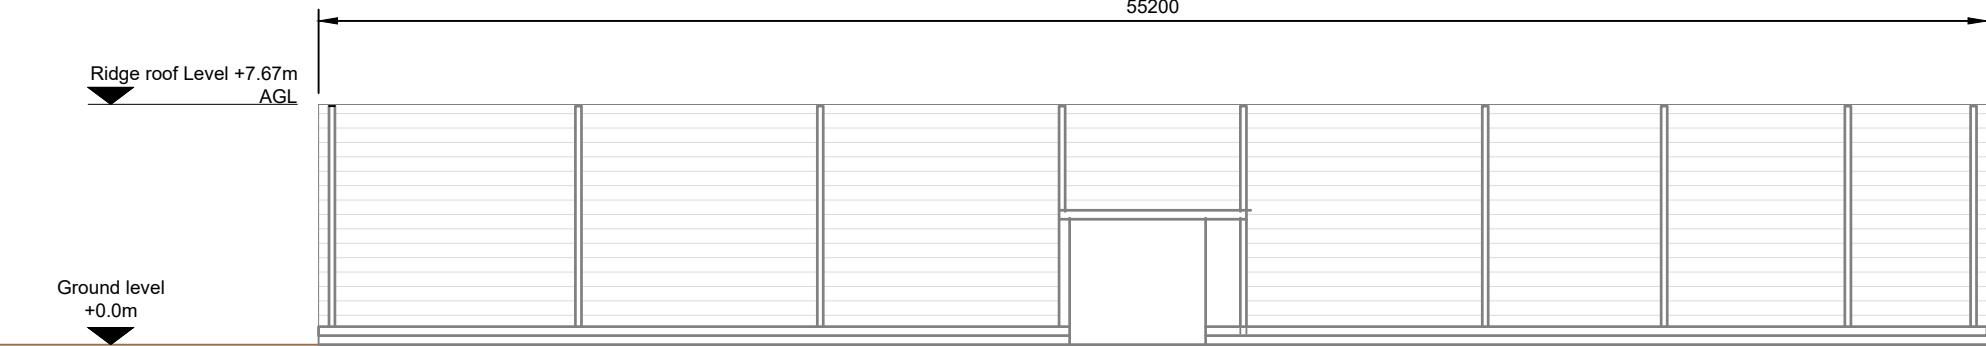

EXISTING SITE ELEVATION C

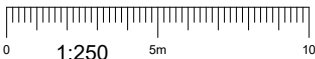

EXISTING SITE ELEVATION D

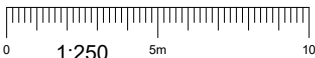

- NOTES:
- ALL DIMENSIONS IN MM UNLESS OTHERWISE NOTED.

Company:	CUSTOM SOLAR	Project:	Project	Purpose of Issue:	Planning	Issue:	A
Date:	23/04/2026	Revision / Upgrade Description:					
Drawn:	A.Marquez	First Issue					
Checked:	Ed.Salkild						
Approved:	CS DA						



part of **mitie**
power & grid

Custom Solar Ltd
Sunbeam House
Broombank Road
Chesterfield, S41 9QJ

T: 01246 488488
www.customsolar.co.uk
sales@customsolar.co.uk

Site Name:
CS - MOD CORSHAM 2

Address:

Westwells Rd,
Corsham, SN13 9GB

Title:
201 EXISTING SITE ELEVATION C-D

Project:
PROJECT

Purpose of Issue:
PLANNING

Master Drawing Register No:
CS - MOD Corsham 2_GA

Issue:
A