




EXISTING WINDOW

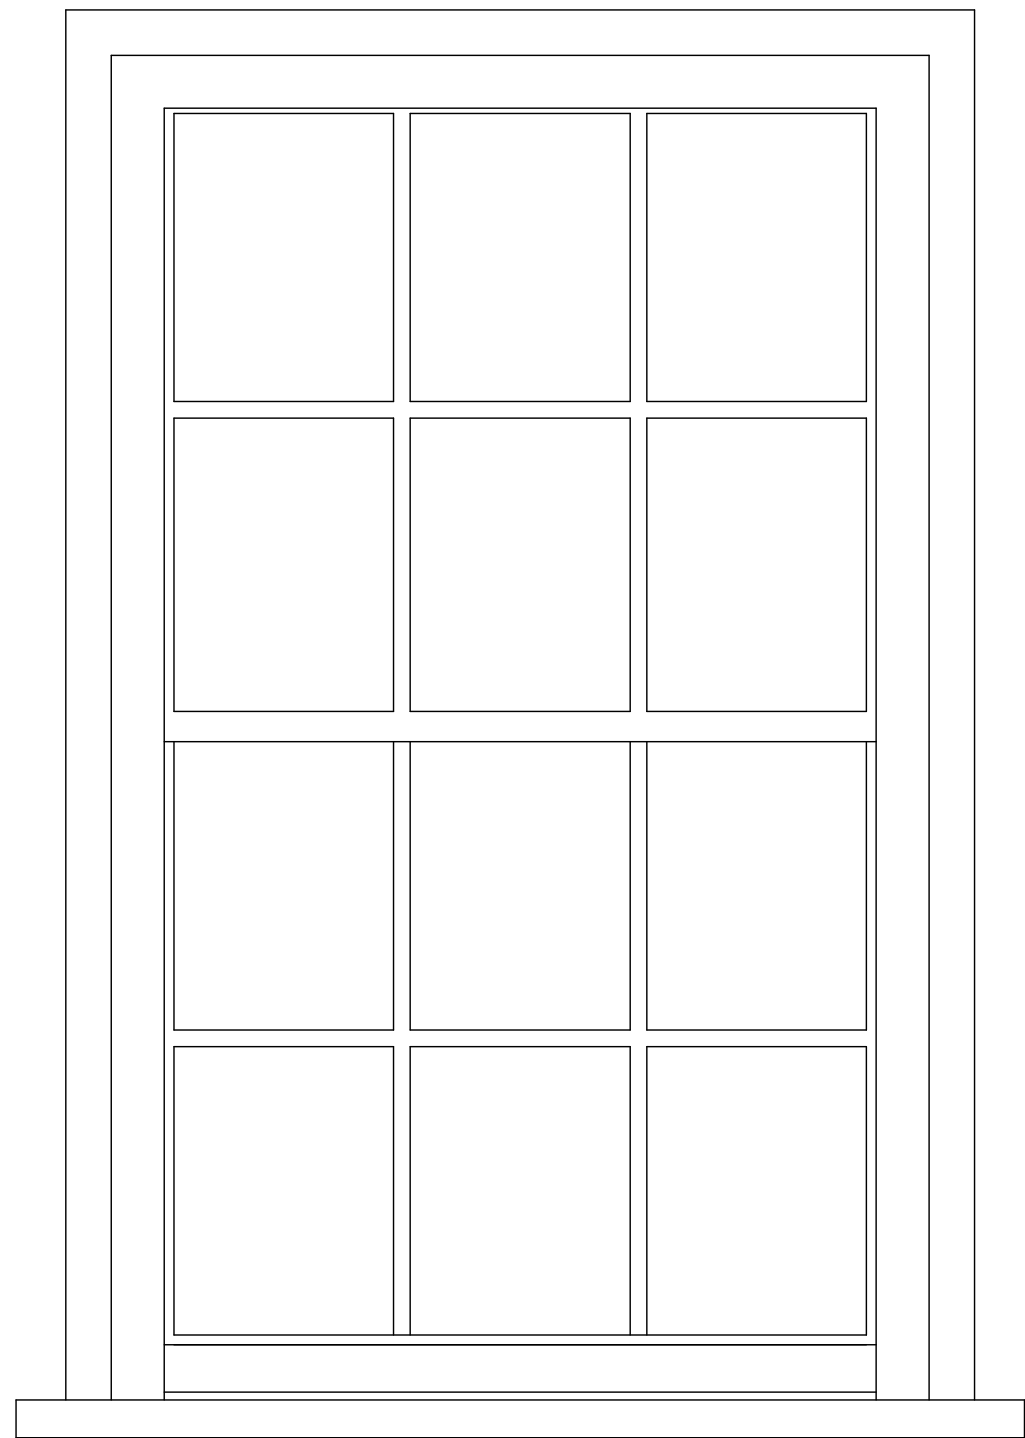

EXTERNAL ELEVATION

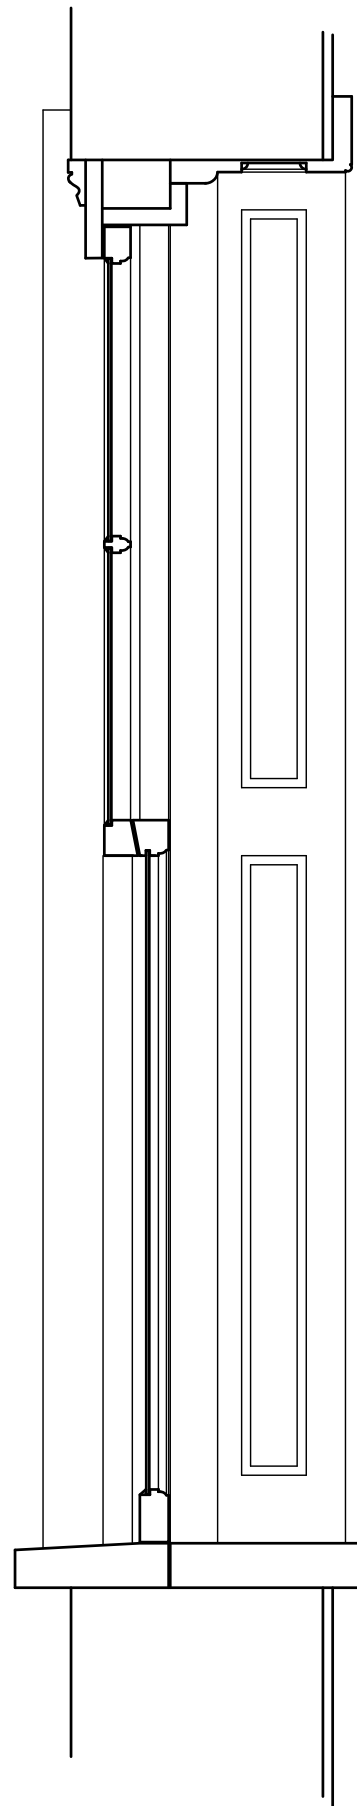


CROSS SECTION

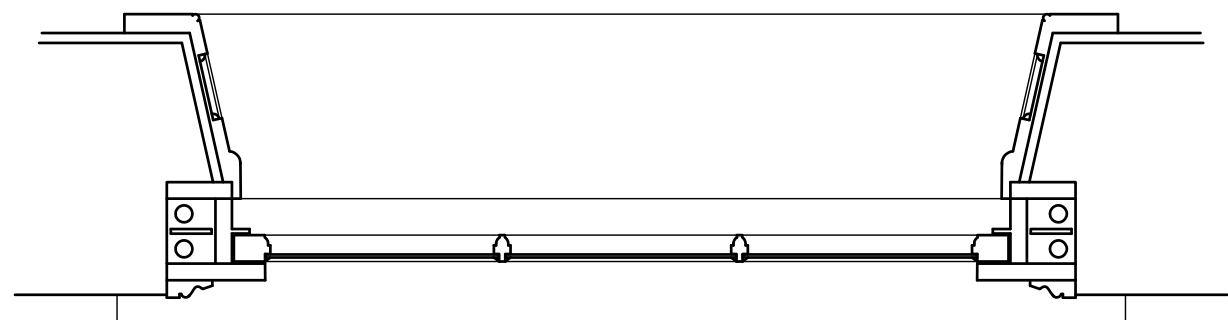


PLAN


NEW WINDOW

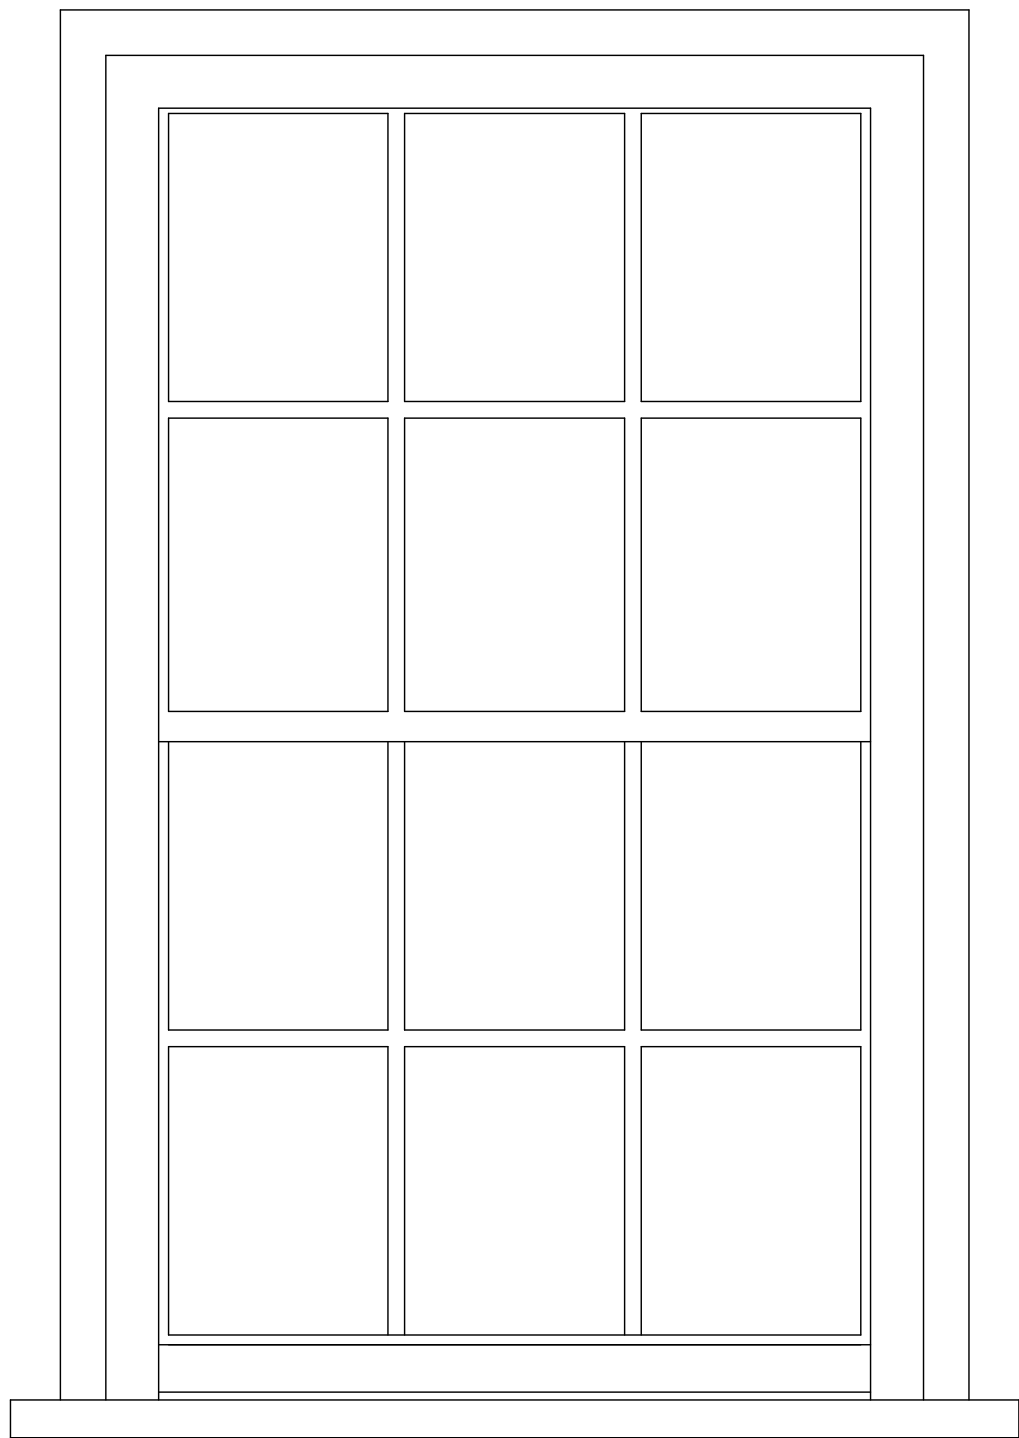


EXTERNAL ELEVATION

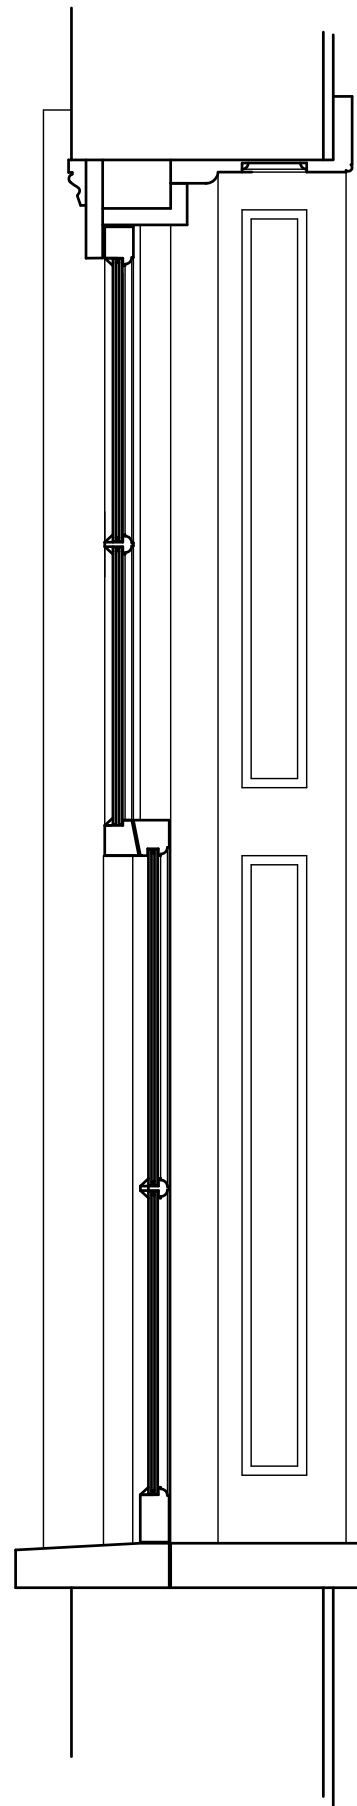


CROSS SECTION

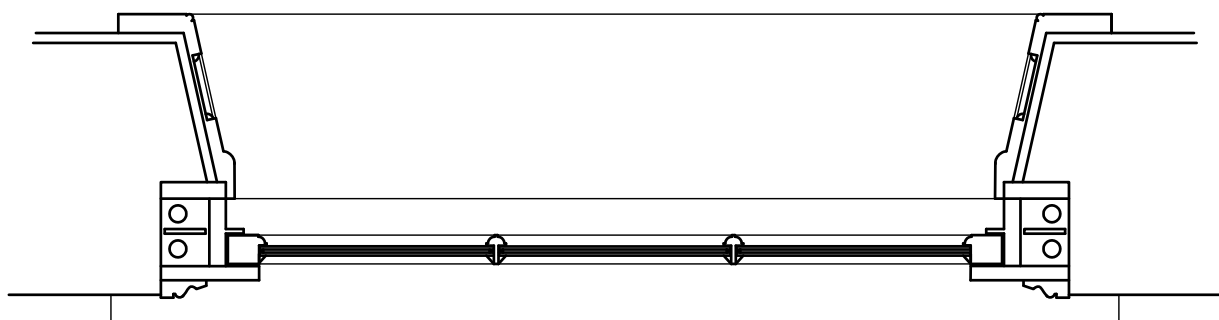

PLAN

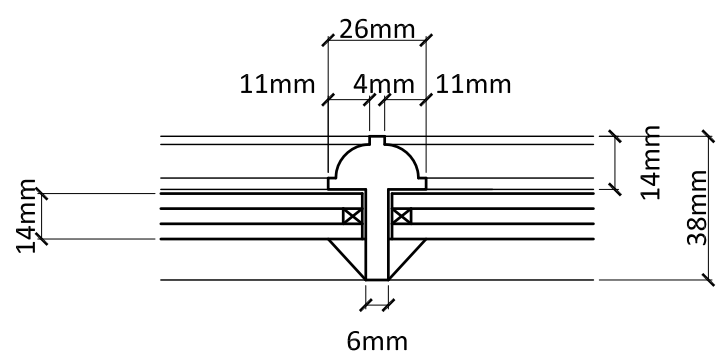

GLAZING BEAD DETAIL 1:2

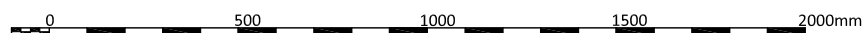

LARNER
SING
LIMITED

CHARTERED PRACTICE
FOR BUILDING DESIGN
& PLANNING

CONTACT ADDRESSES: UK - 28 LOWER STREET,
RODE, SOMERSET, BA11 8PU
« FRANCE - MAS DEL SOL, 48260, CONCOOTS,
« T+44 (0) 137830836 M+44 (0) 7783345541 »
EMAIL: IAN@LARNER-SING.COM
« DIRECTOR IAN SING MRICS MCIOB MASH MCIAI

Revisions

Project Title

33 SILVER ST.
WARMINSTER

Drawing Title

FRONT
ELEVATION
1ST FLOOR
WINDOWS

This drawing is copyright
Contractors must verify all dimensions at the site before
setting out, commencing work or making any shop drawings.
Do not scale off the drawing. Only figured dimensions are to
be worked from. Any discrepancies must be reported to the
consultant immediately.

Sheet size

A1

Date

JUNE 23

Scale

1:10;1:2

Prepared by

IDS

Drawing Number

739/D8