

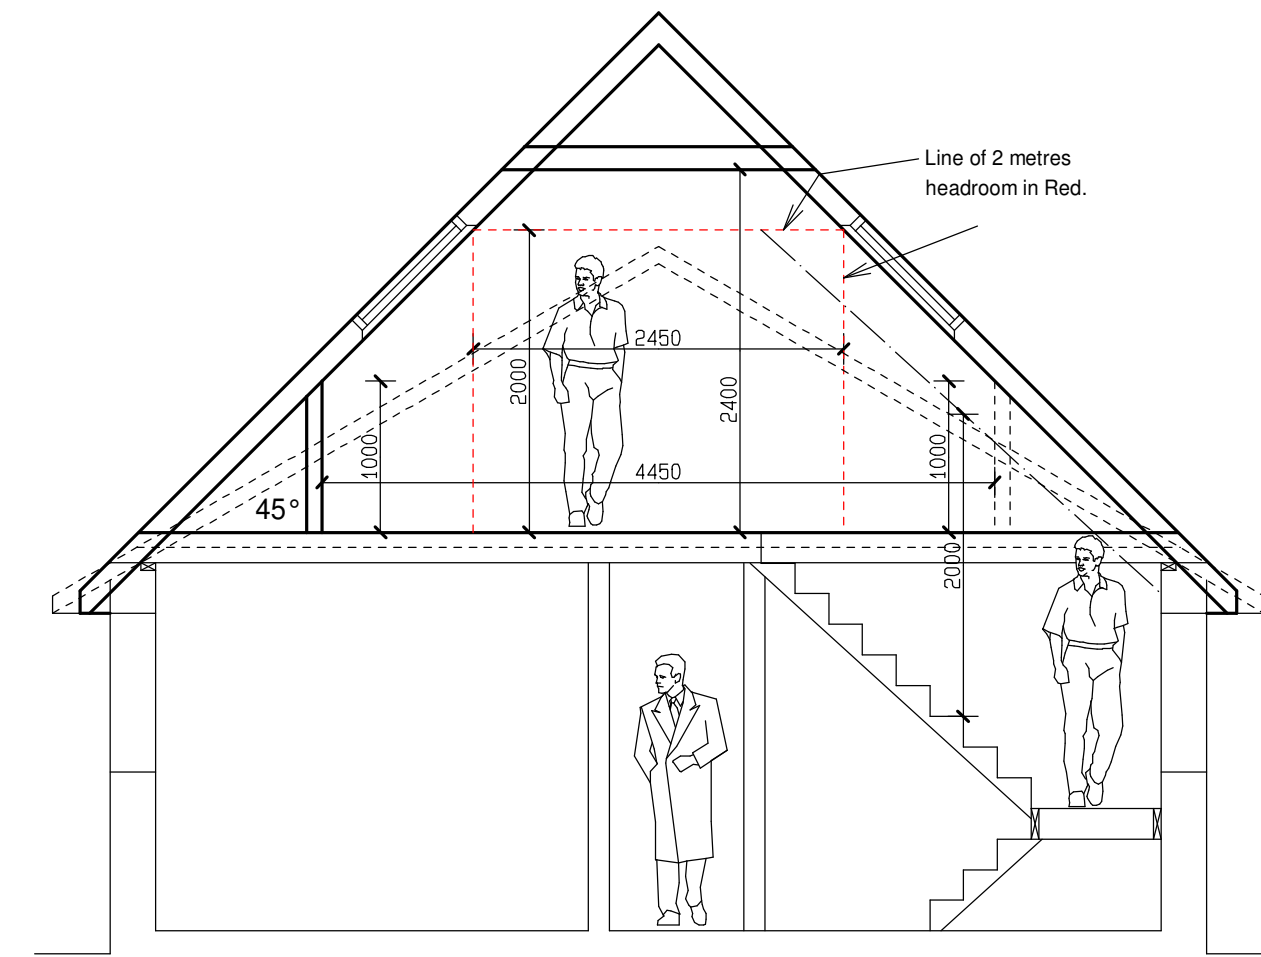


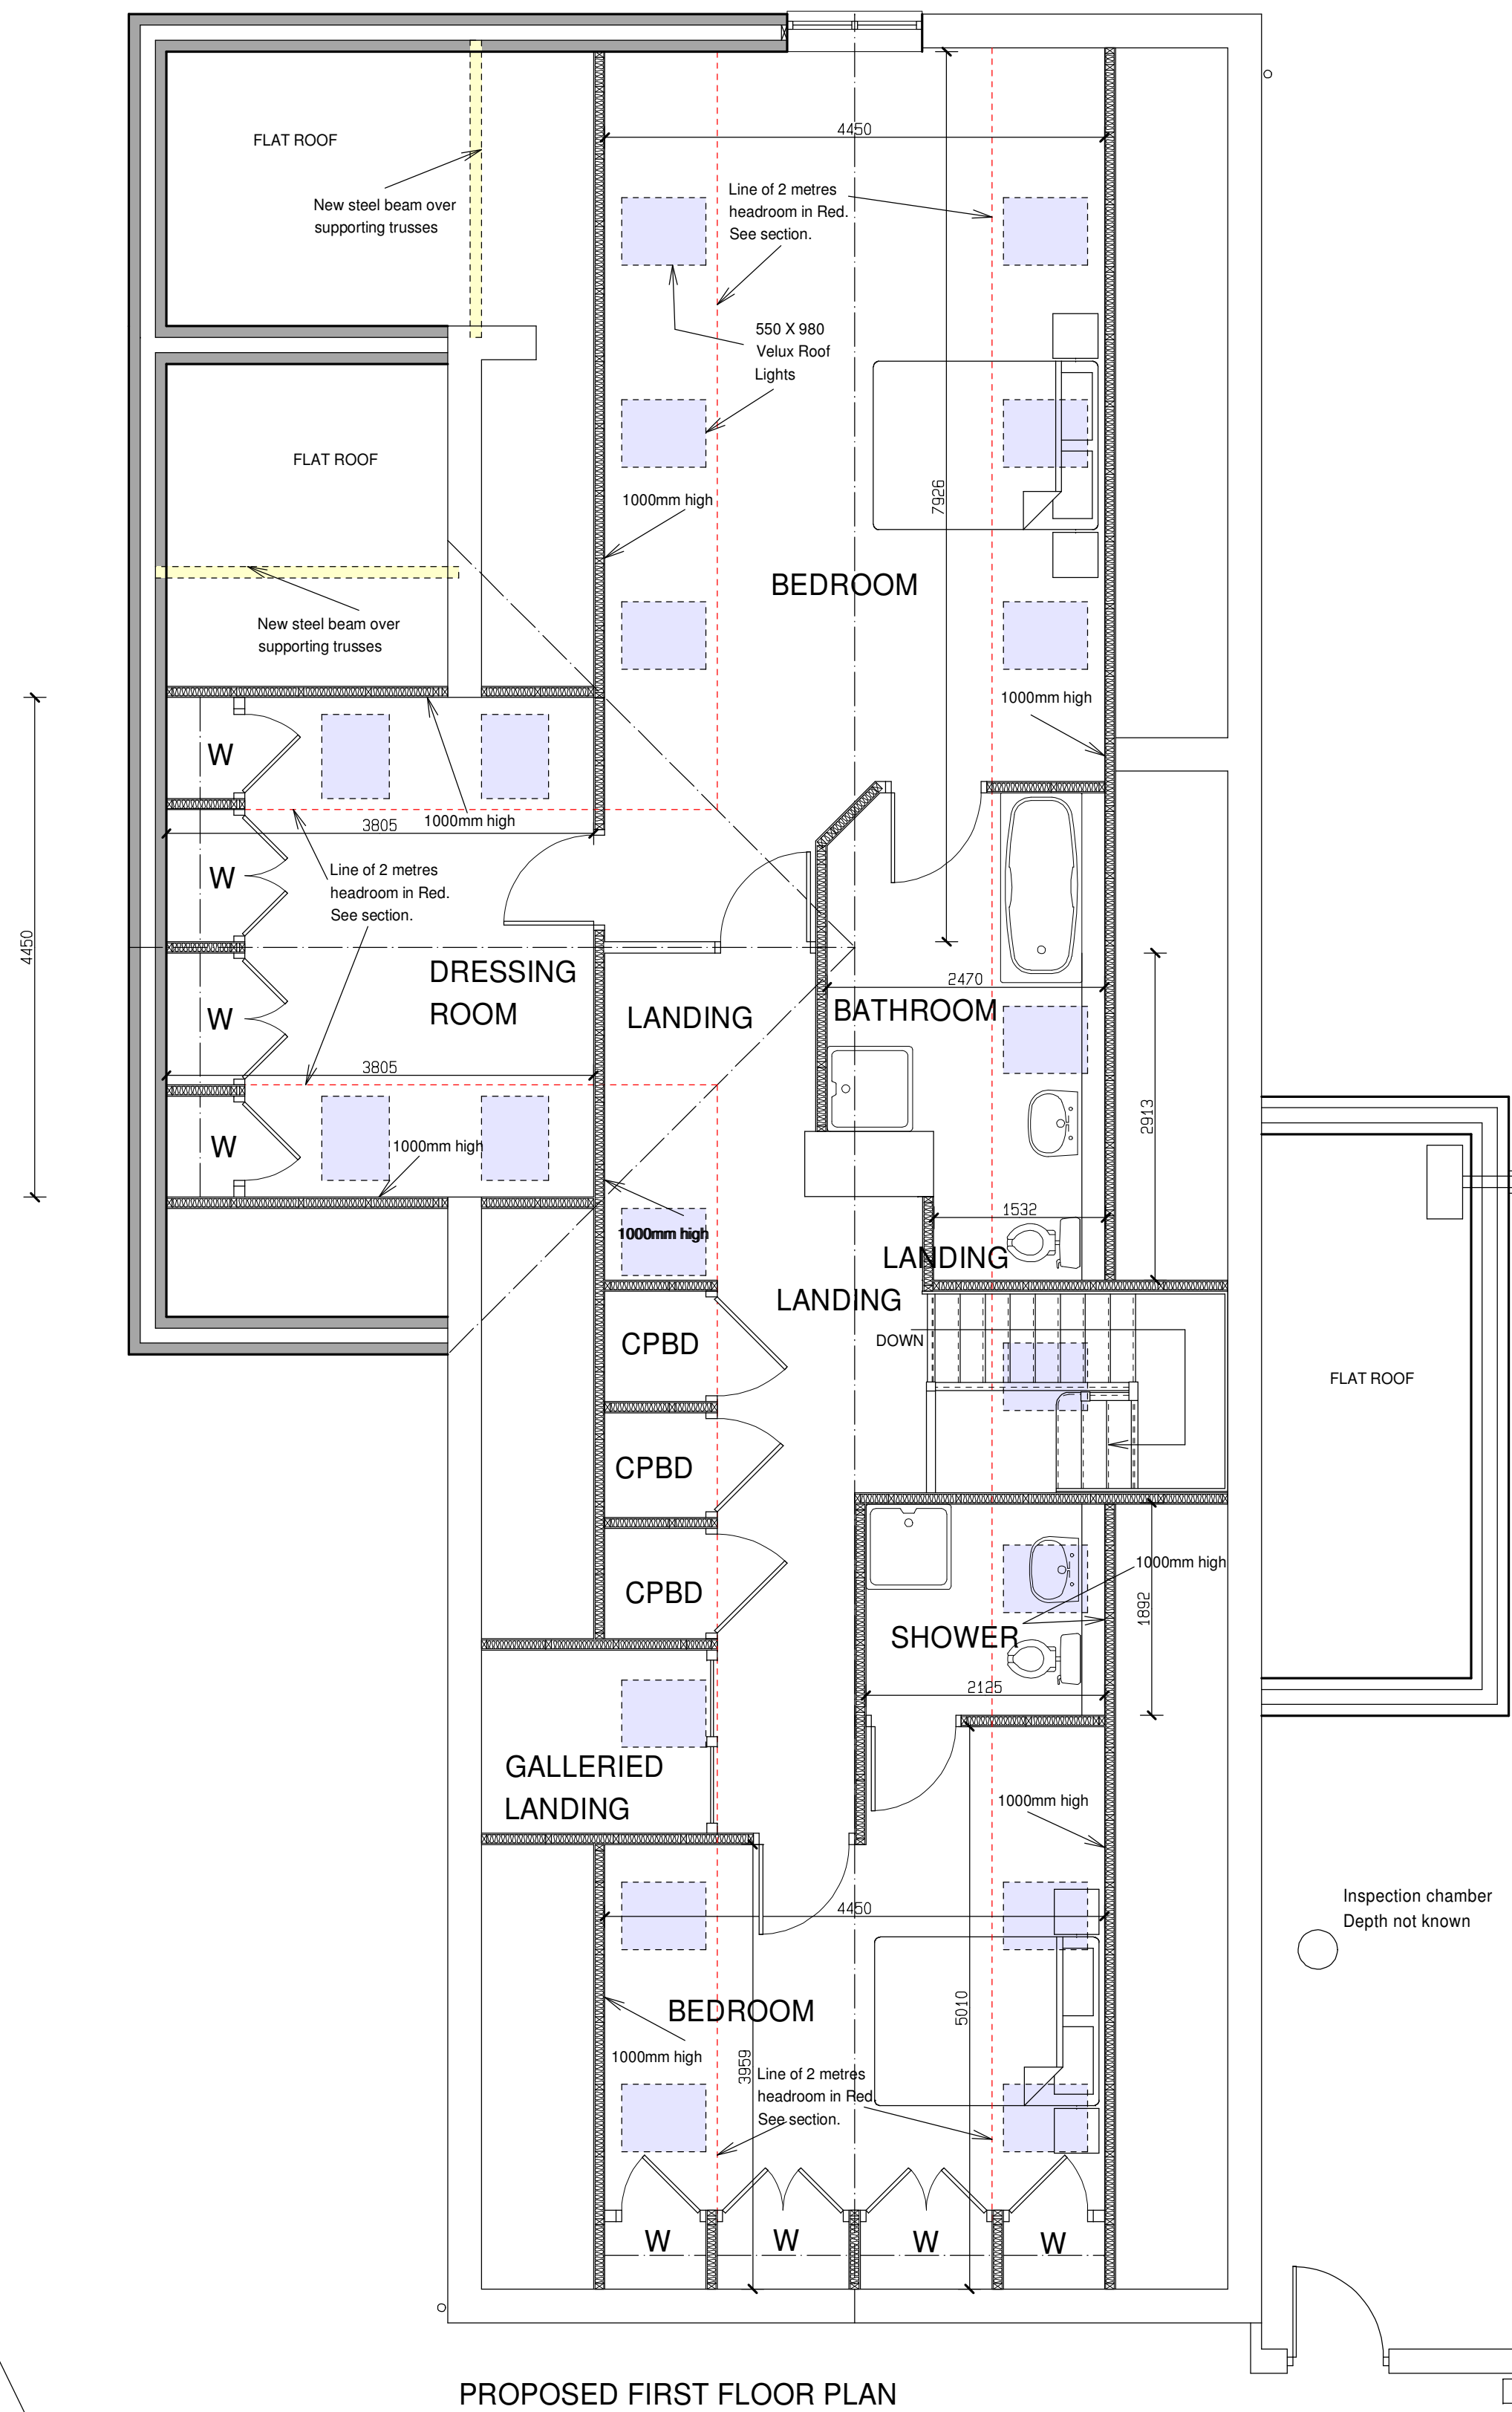

NO 19 THE BEECHES

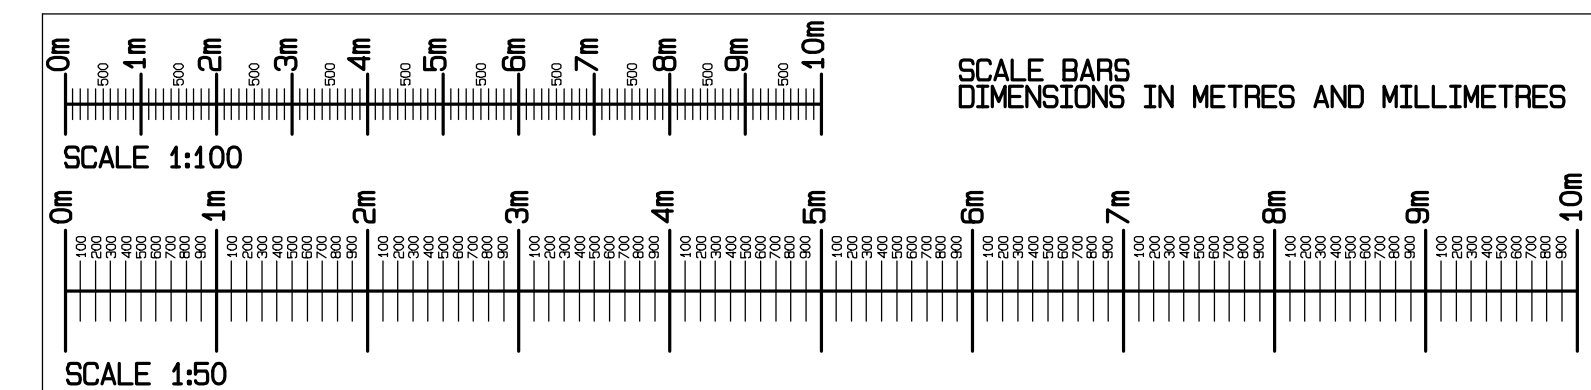

CIL FLOOR AREAS CALC	
EXISTING GROUND FLOOR PLAN	-168.9 SQM
EXISTING TOTAL FLOOR AREA	-168.9 SQM
PROPOSED GROUND FLOOR PLAN	-174.5 SQM
PROPOSED FIRST FLOOR PLAN	-106.1 SQM
PROPOSED TOTAL FLOOR AREA	-280.6 SQM
FLOOR AREA TO BE TAKEN DOWN	-43.1 SQM
TOTAL ADDITIONAL FLOOR AREA	-111.7 SQM
PROPOSED NEW EXTENSIONS TOTAL	-154.8 SQM

NEIL ARMSTRONG ARCHITECTURAL SERVICES			
31 Church Ground, South Marston, Swindon, Wilts. SN3 4PL. Tel: 01793 632158 Mobile: 07971 881162			
client	MR AND MRS A MCGRATH 21 THE BEECHES LYDIARD MILLCENT NEAR SWINDON WILTS. SN5 3LT		
project	21 THE BEECHES LYDIARD MILLCENT NEAR SWINDON WILTS. SN5 3LT		
title PROPOSED EXTENSIONS AND ALTERATIONS.			
FIRST FLOOR PLAN AND SECTION.			
scale	date	drawn	NBA
1:50	10-5-2026	paper	A1
revision	no.	Y26-105-4	
Work to figured dimensions only. Any queries should be referred to the address shown above. This drawing is the Copyright of Neil Armstrong Architectural Services and shall not be altered, copied or reproduced in anyway without prior written consent.			