
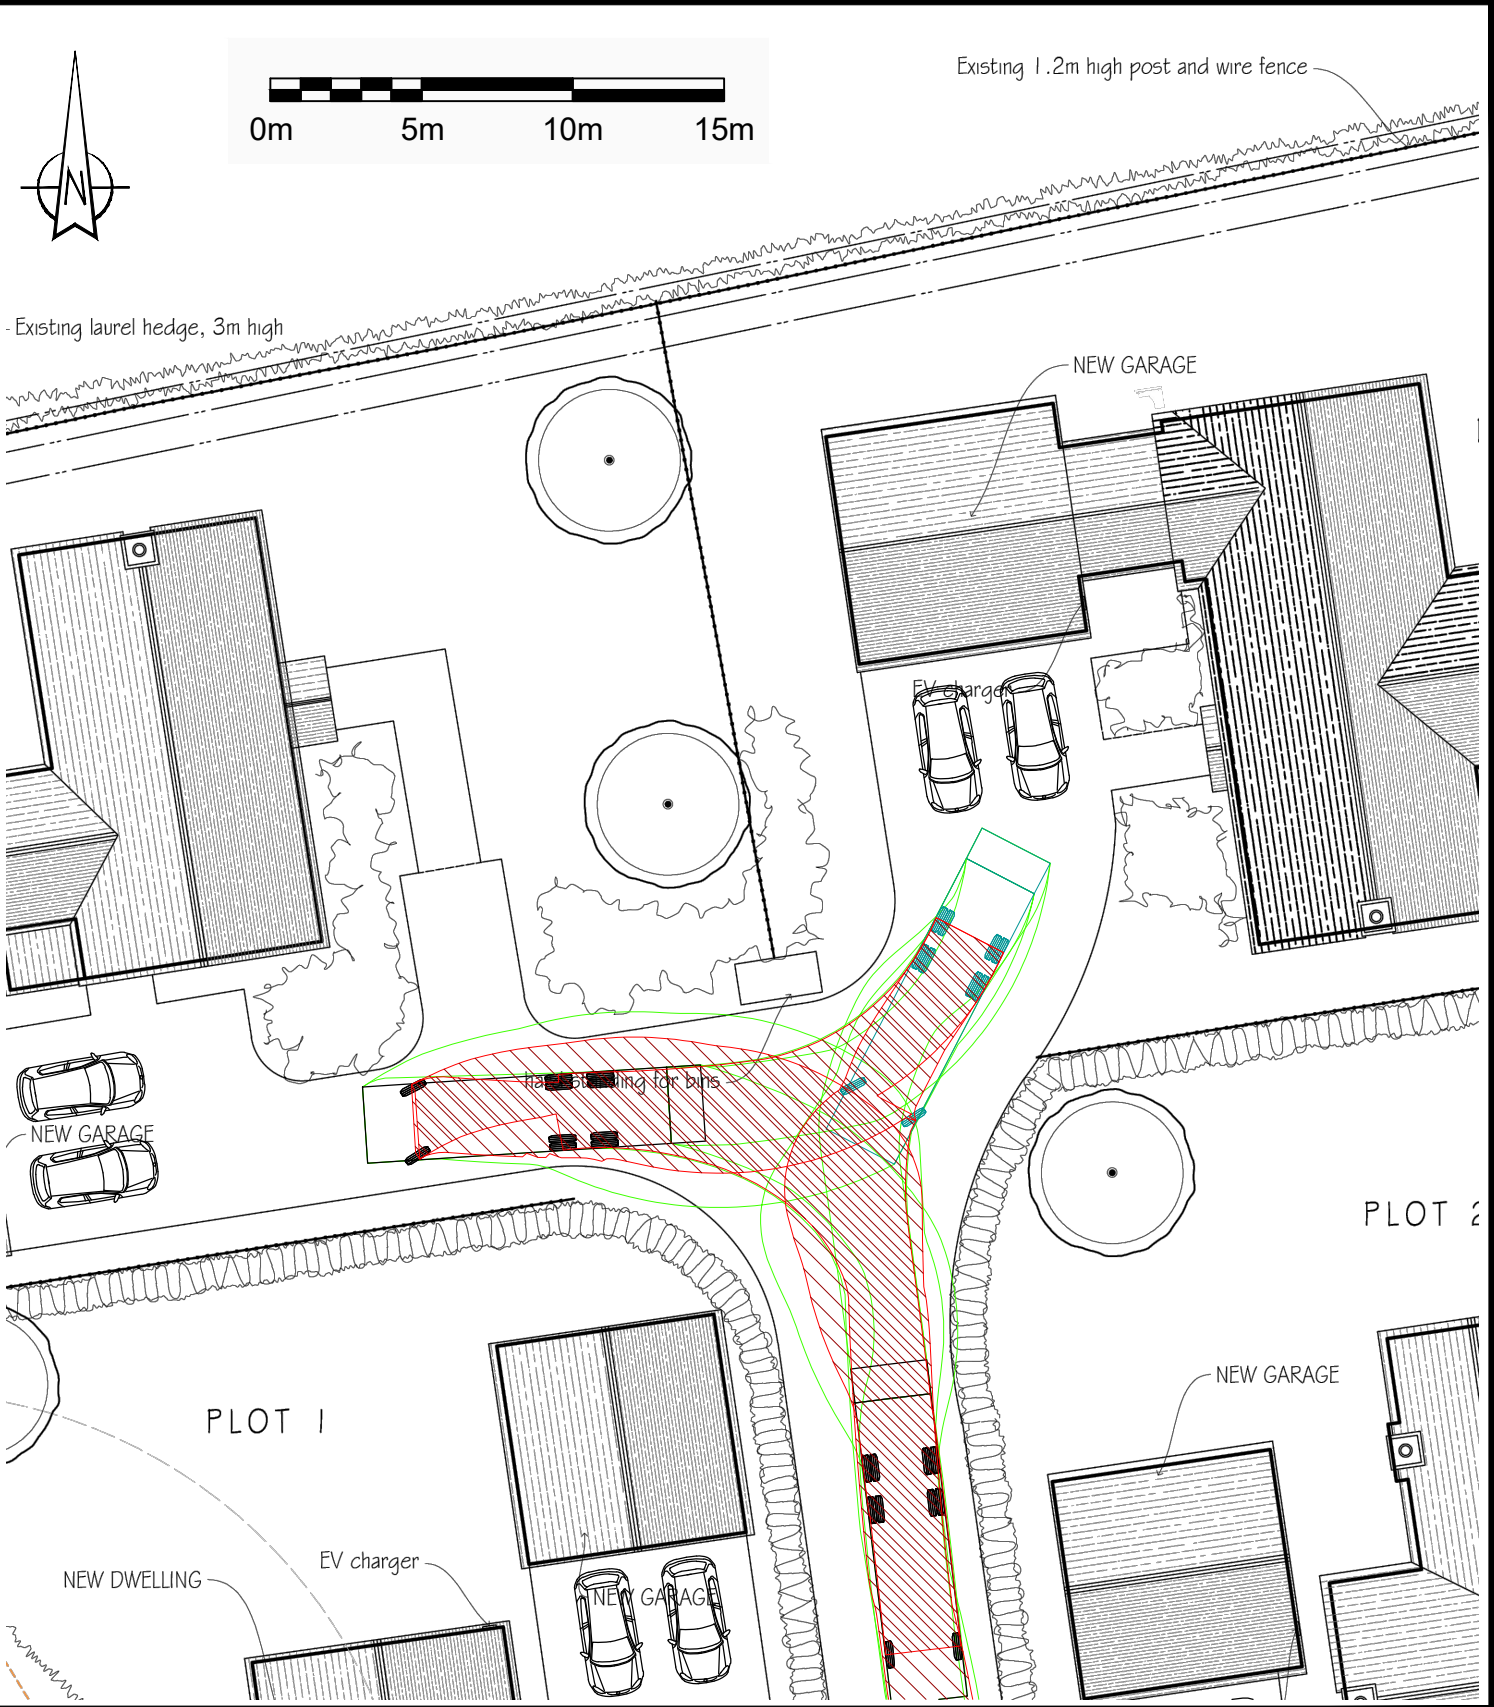


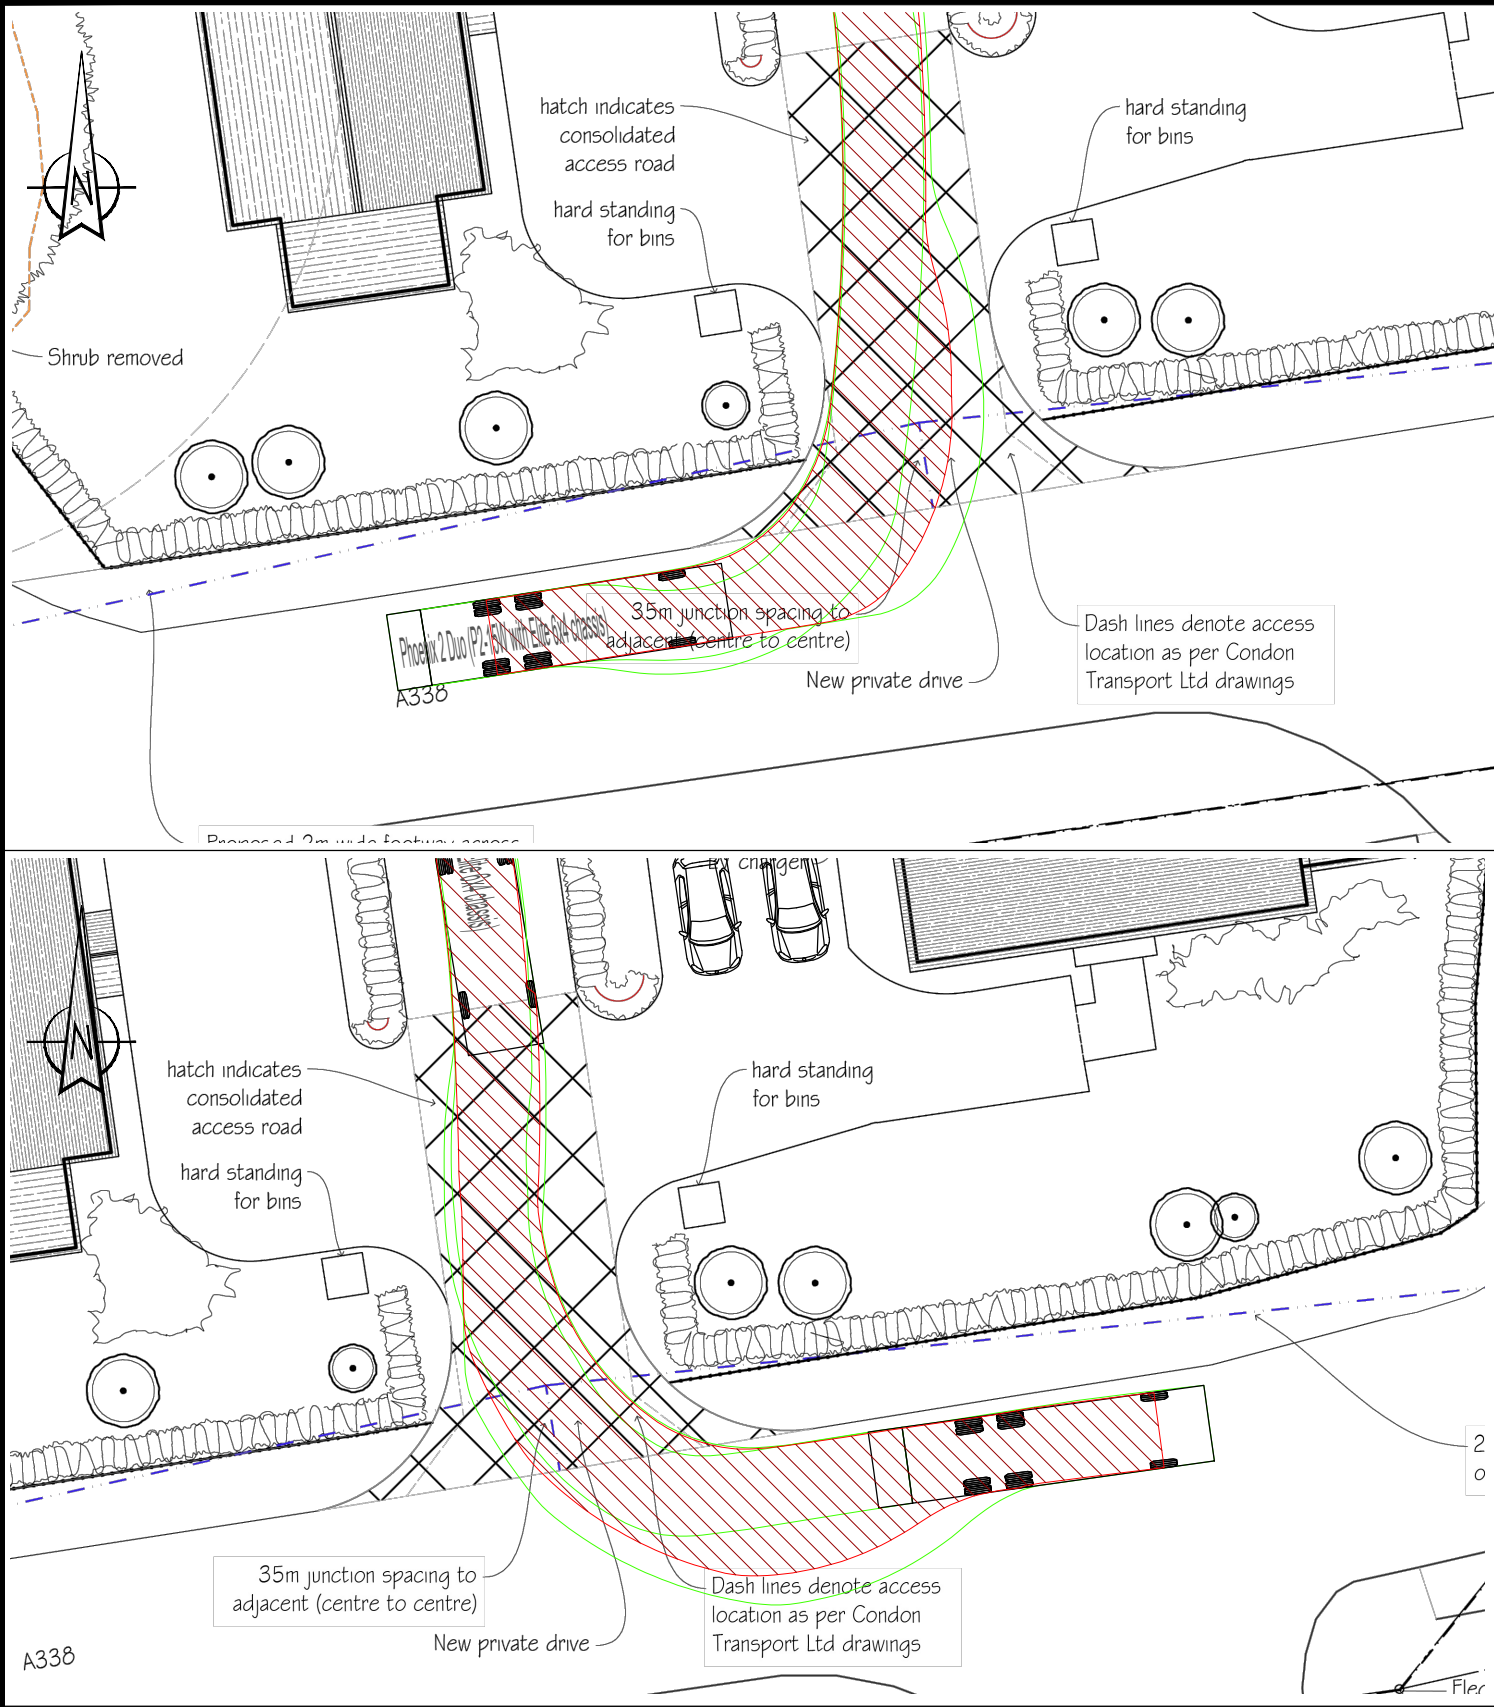

REV	DETAILS	DRAWN	CHECKED	DATE
A	First Issue	BJC	PD	12.02.2026
A	Site Layout Updated	BJC	PD	05.03.2026

NOTES:

- Do not scale from this drawing.
- This drawing is for illustrative purposes only and not for construction.
- This drawing is to be read and printed in colour.
- All dimensions are shown in metres, unless specified otherwise.

Phoenix 2 Duo (P2-15W with Elite 6x4 chassis)

- Overall Length: 11.200m
- Overall Width: 2.530m
- Overall Body Height: 3.751m
- Min Body Ground Clearance: 0.304m
- Track Width: 2.300m
- Lock to lock time: 4.00s
- Kerb to Kerb Turning Radius: 9.500m

PROJECT: Land at East Grafton				CLIENT: Fowler Architecture and Planning	
DRAWING TITLE: Site B Swept Path Analysis Refuse Collection Vehicle					
DRAWN: BJC		CHECKED: PD		DATE: 12.02.2026	
SCALES: 1:250		SHEET SIZE: A3		DRAWING NUMBER: 25001-SPA-004	
REVISION: B					

NOTE: THE PROPERTY OF THIS DRAWING AND DESIGN IS VESTED IN CONDON DREW ASSOCIATES LTD. IT MUST NOT BE COPIED OR REPRODUCED IN ANY WAY WITHOUT THEIR PRIOR WRITTEN CONSENT.