



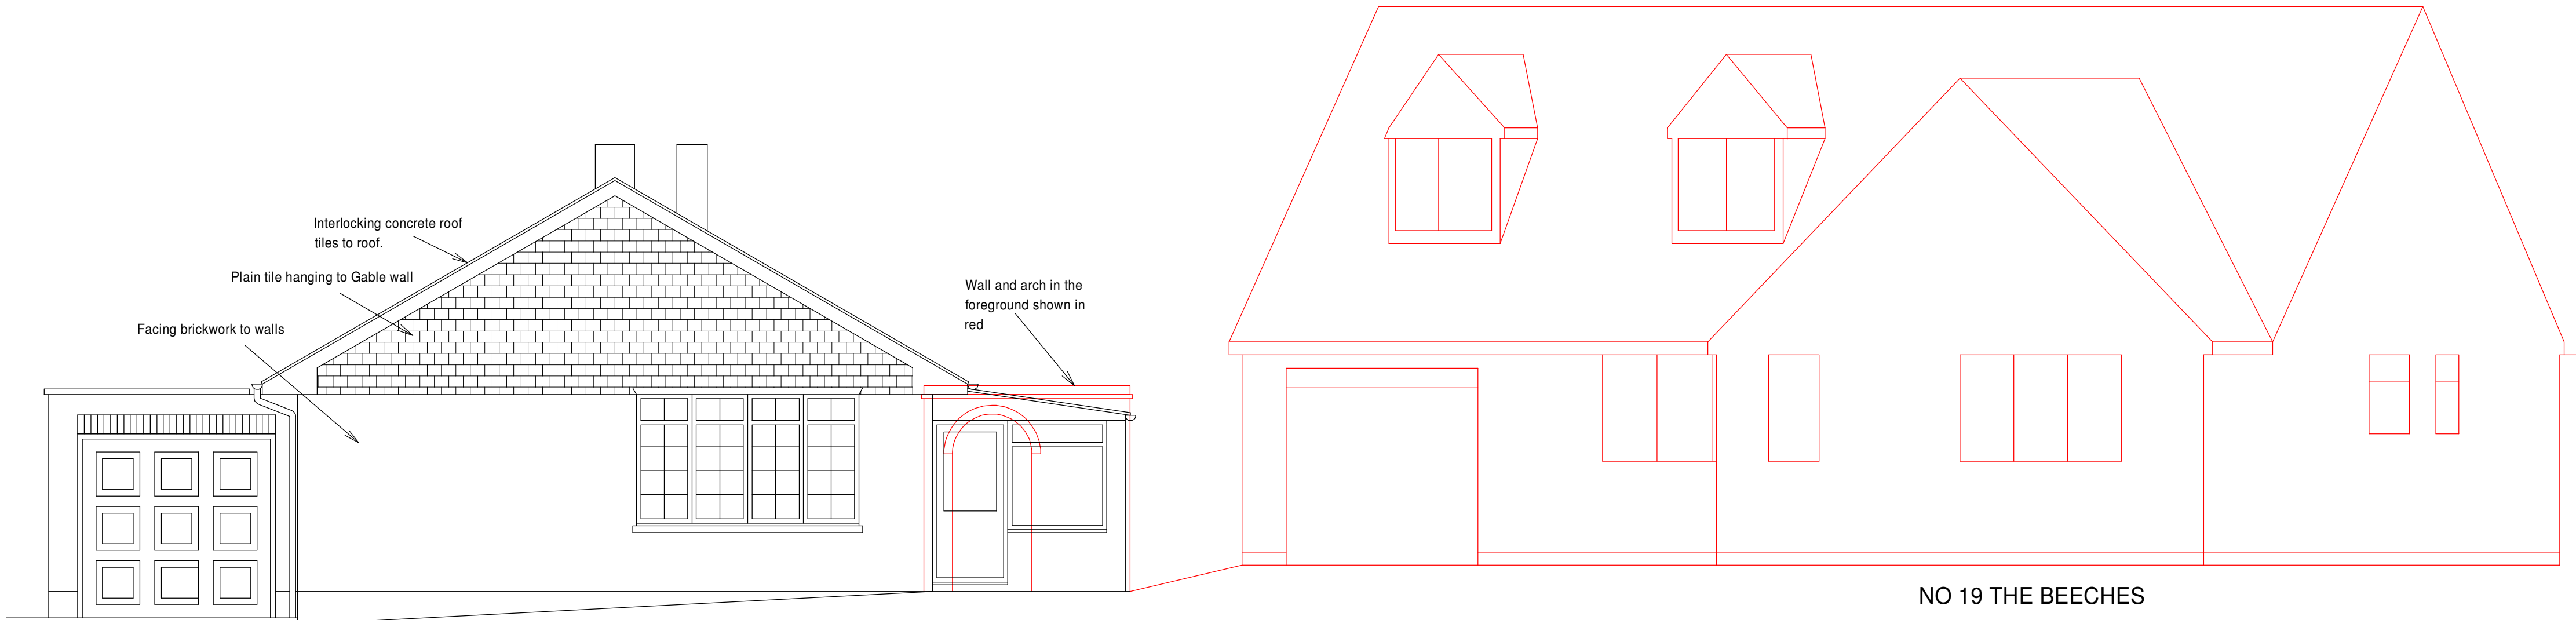


NO 19 THE BEECHES

EXISTING FRONT ELEVATION (FACING ROAD)

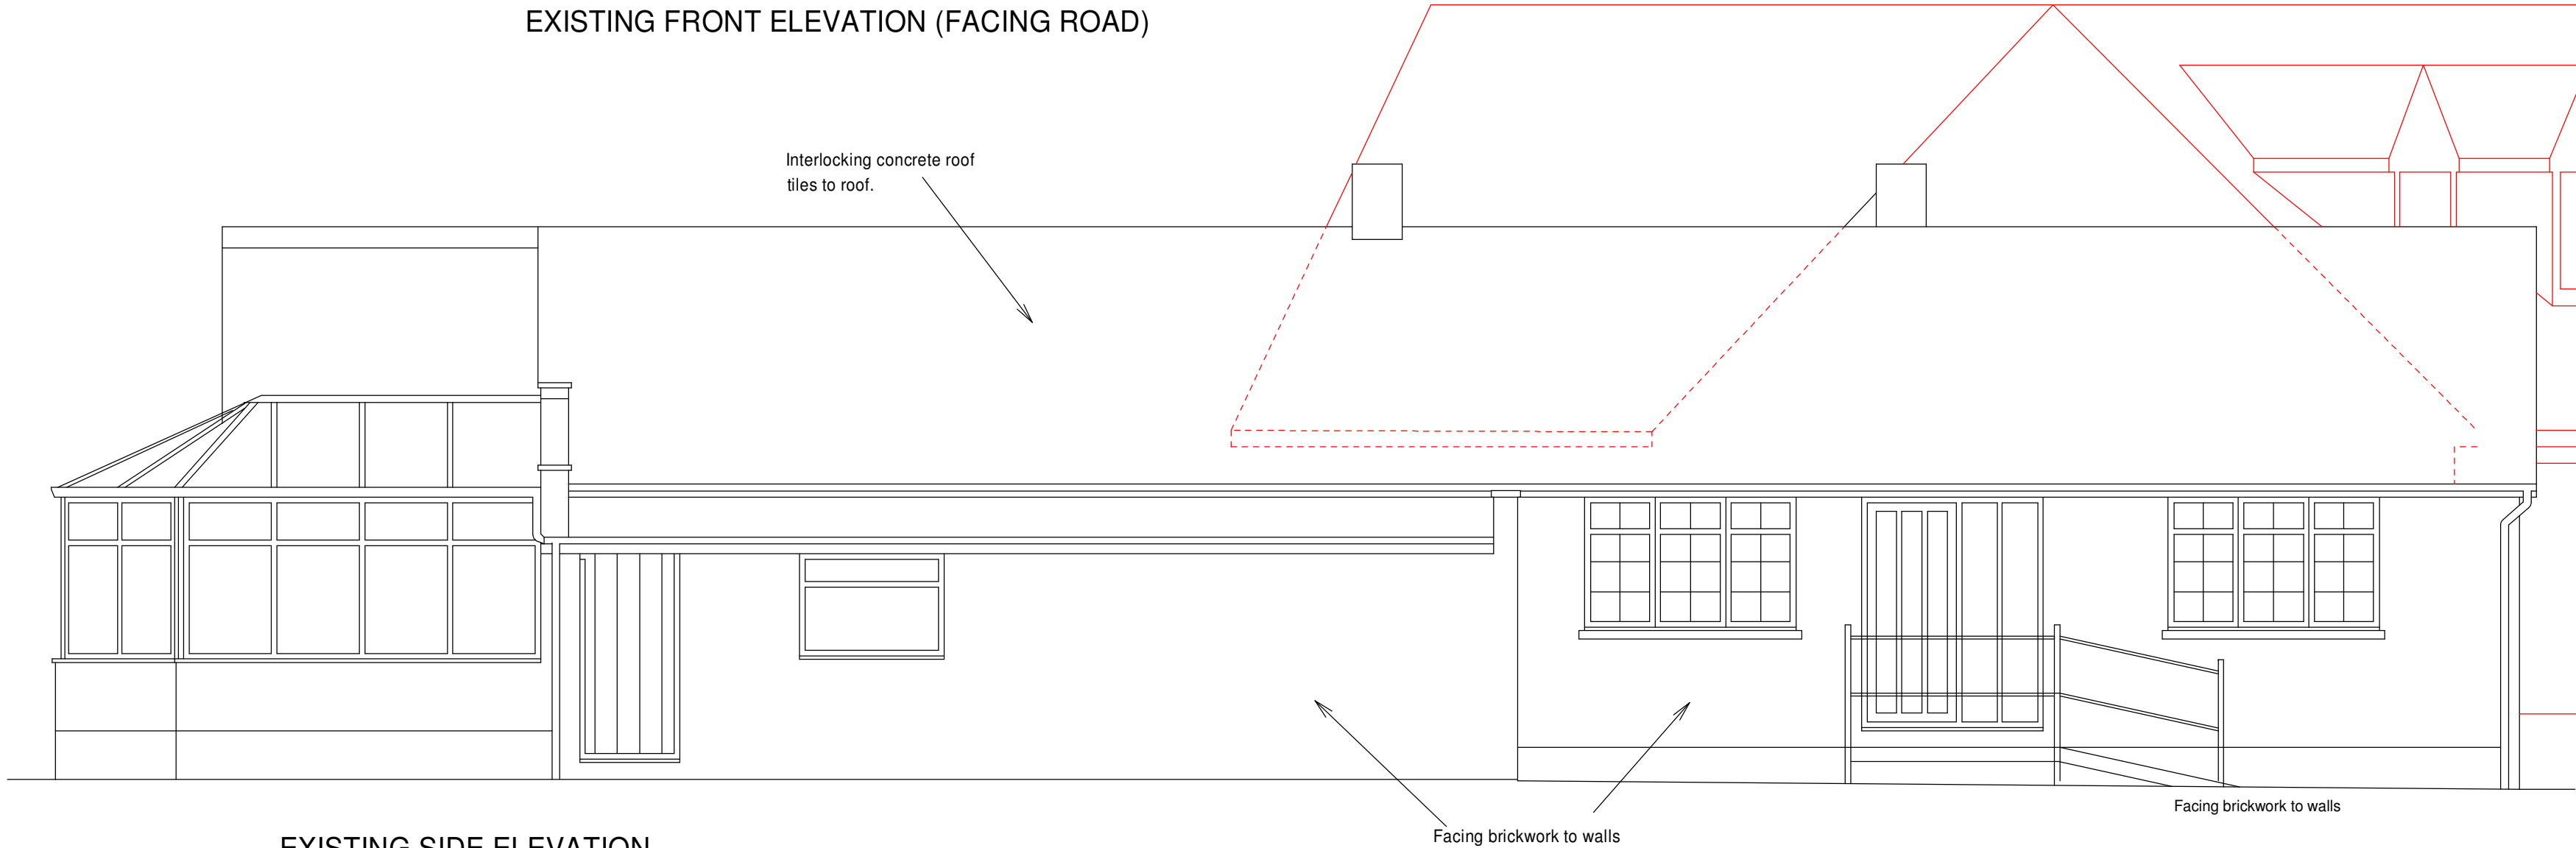


NO 19 THE BEECHES

EXISTING SIDE ELEVATION

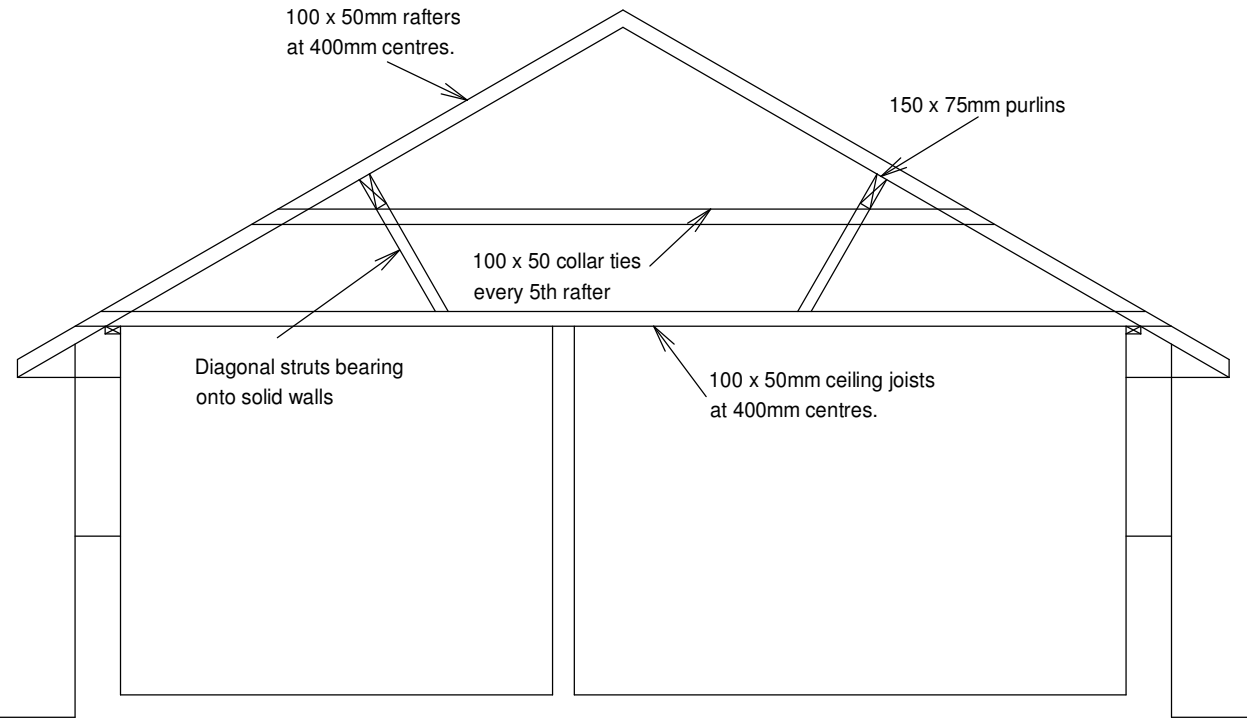


EXISTING SECTION

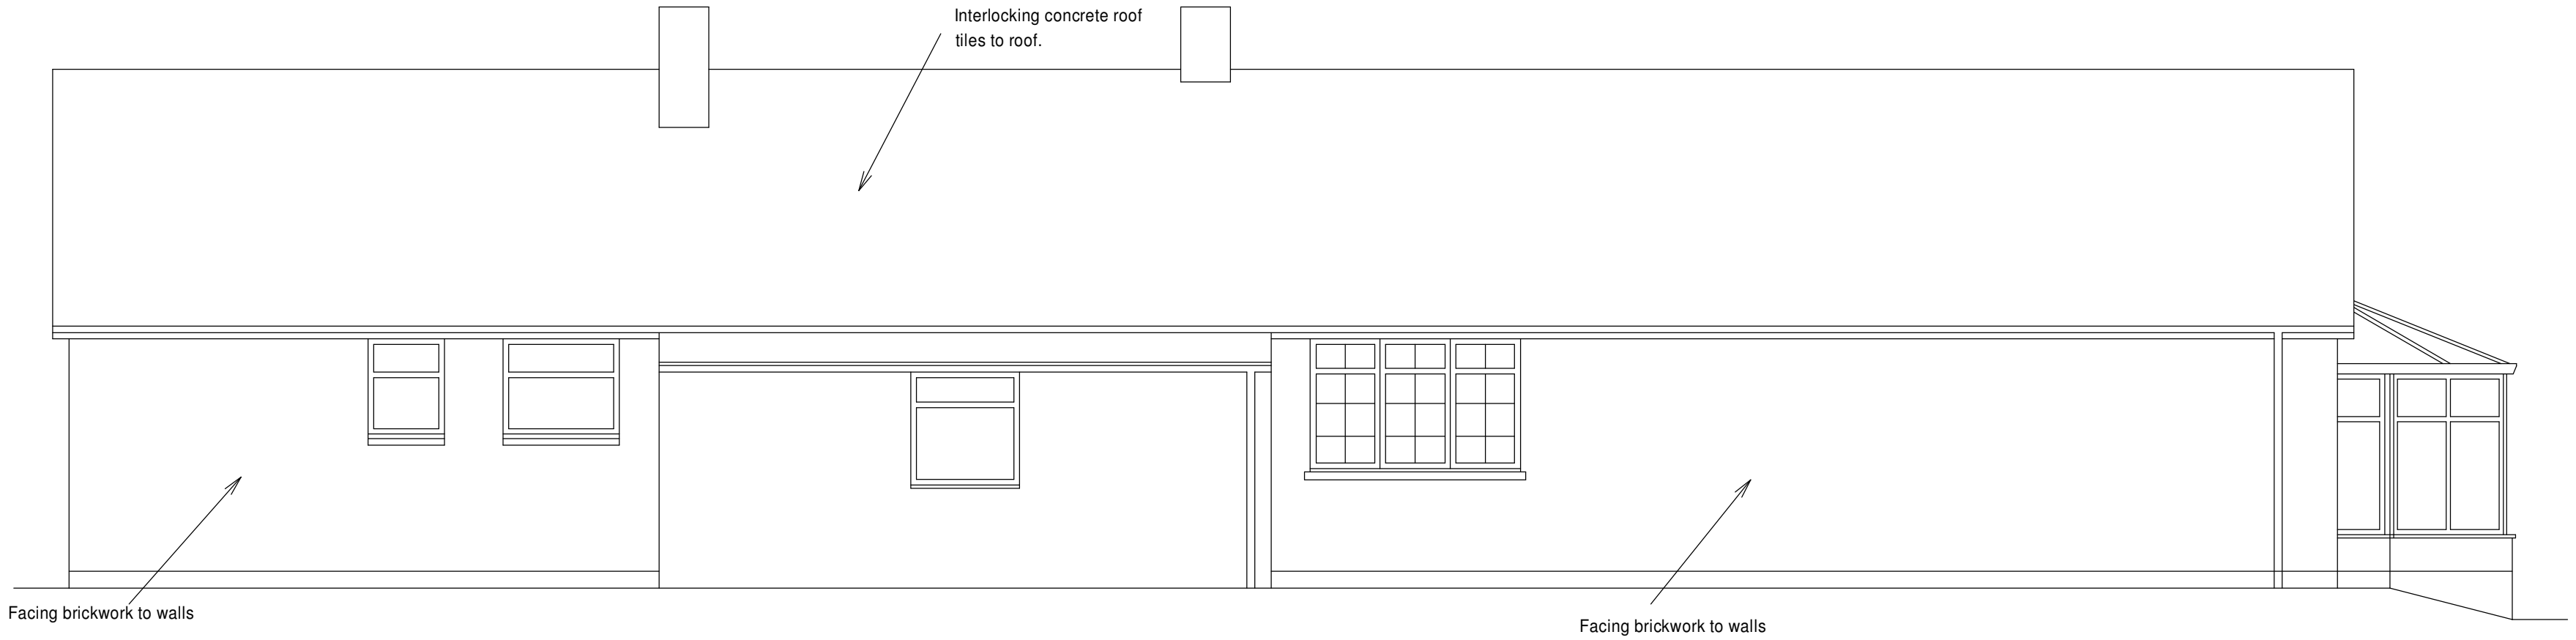

EXISTING SIDE ELEVATION



EXISTING REAR ELEVATION

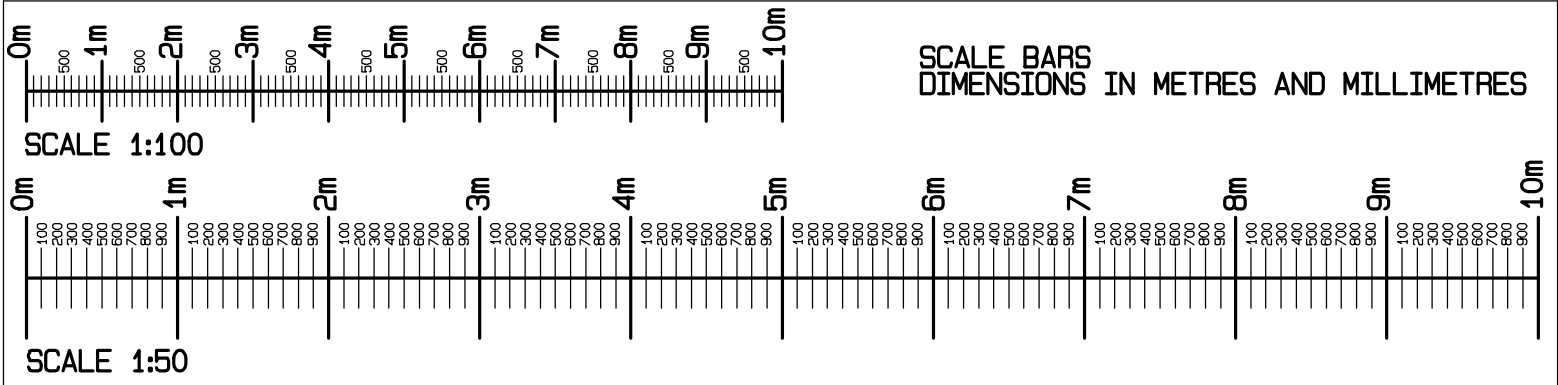

NEIL ARMSTRONG ARCHITECTURAL SERVICES		
31 Church Ground, South Marston, Swindon, Wilts. SN5 4PL. Tel: 01793 632158 Mobile: 07971 881160		
client	MR AND MRS A MCGRATH 21 THE BEECHES LYDIARD MILLICENT NEAR SWINDON WILTS. SN5 3LT	
project	21 THE BEECHES LYDIARD MILLICENT NEAR SWINDON WILTS. SN5 3LT	
title	SURVEY OF EXISTING. ELEVATIONS AND SECTION	
scale	date	drawn
1:50	23-4-2026	NBA
revision	no.	paper
	Y26-105-2	A1
Work to figured dimensions only. Any queries should be referred to the address shown above. This drawing is the Copyright of Neil Armstrong Architectural Services and shall not be altered, copied or reproduced in any way without prior written consent.		