




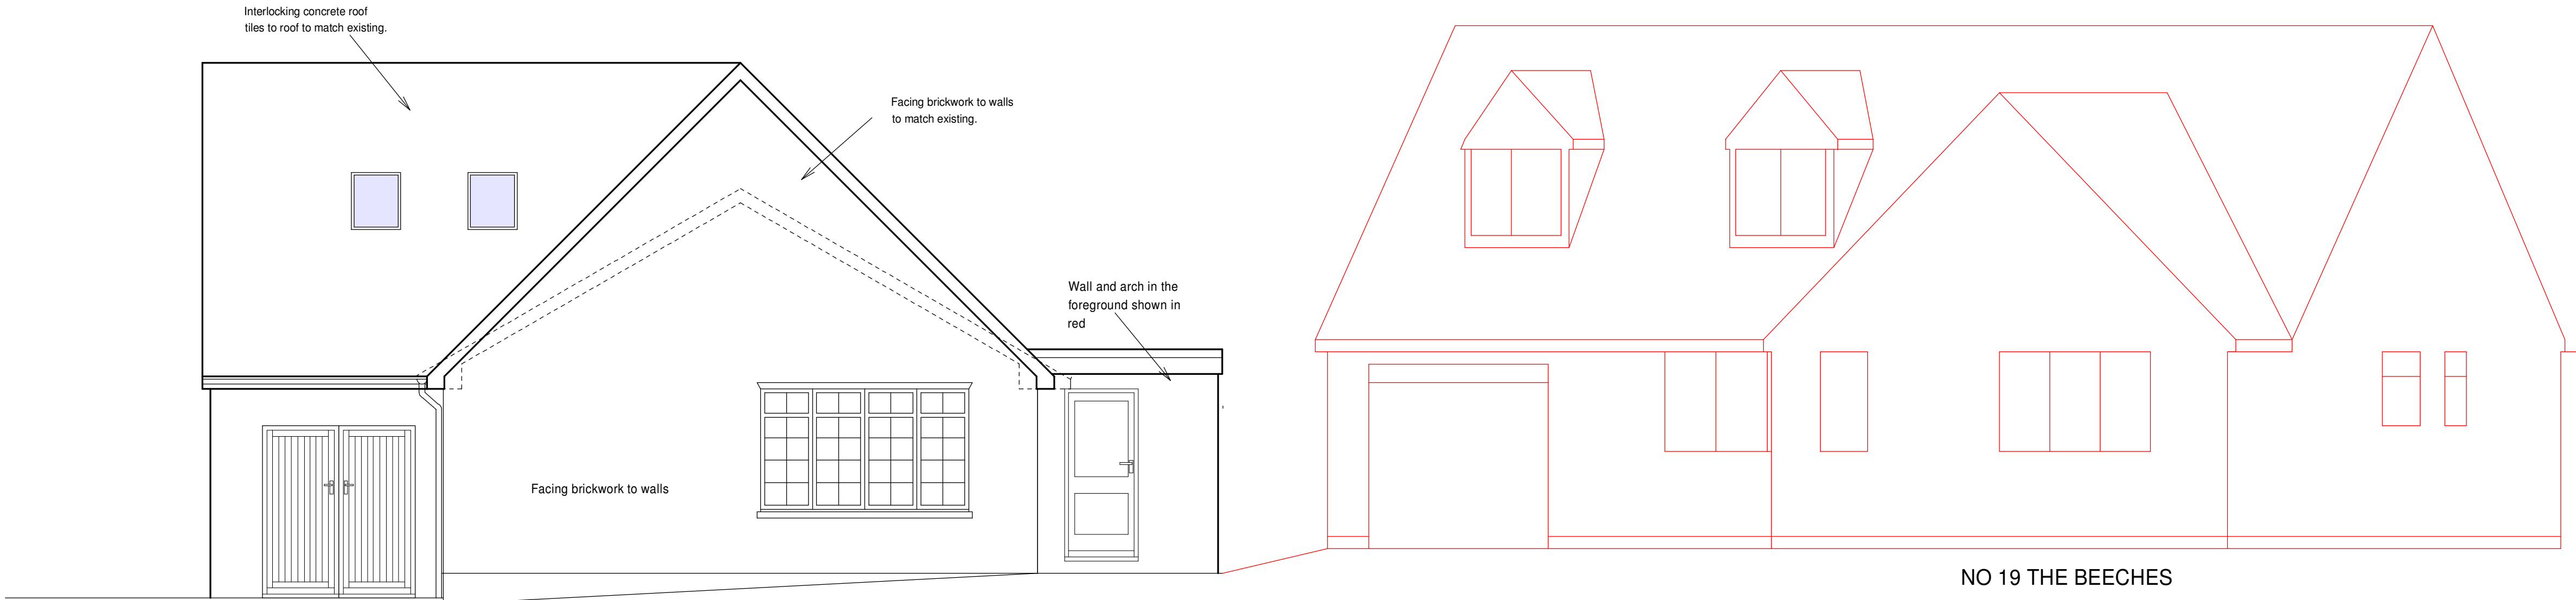


PROPOSED FRONT ELEVATION (FACING ROAD)

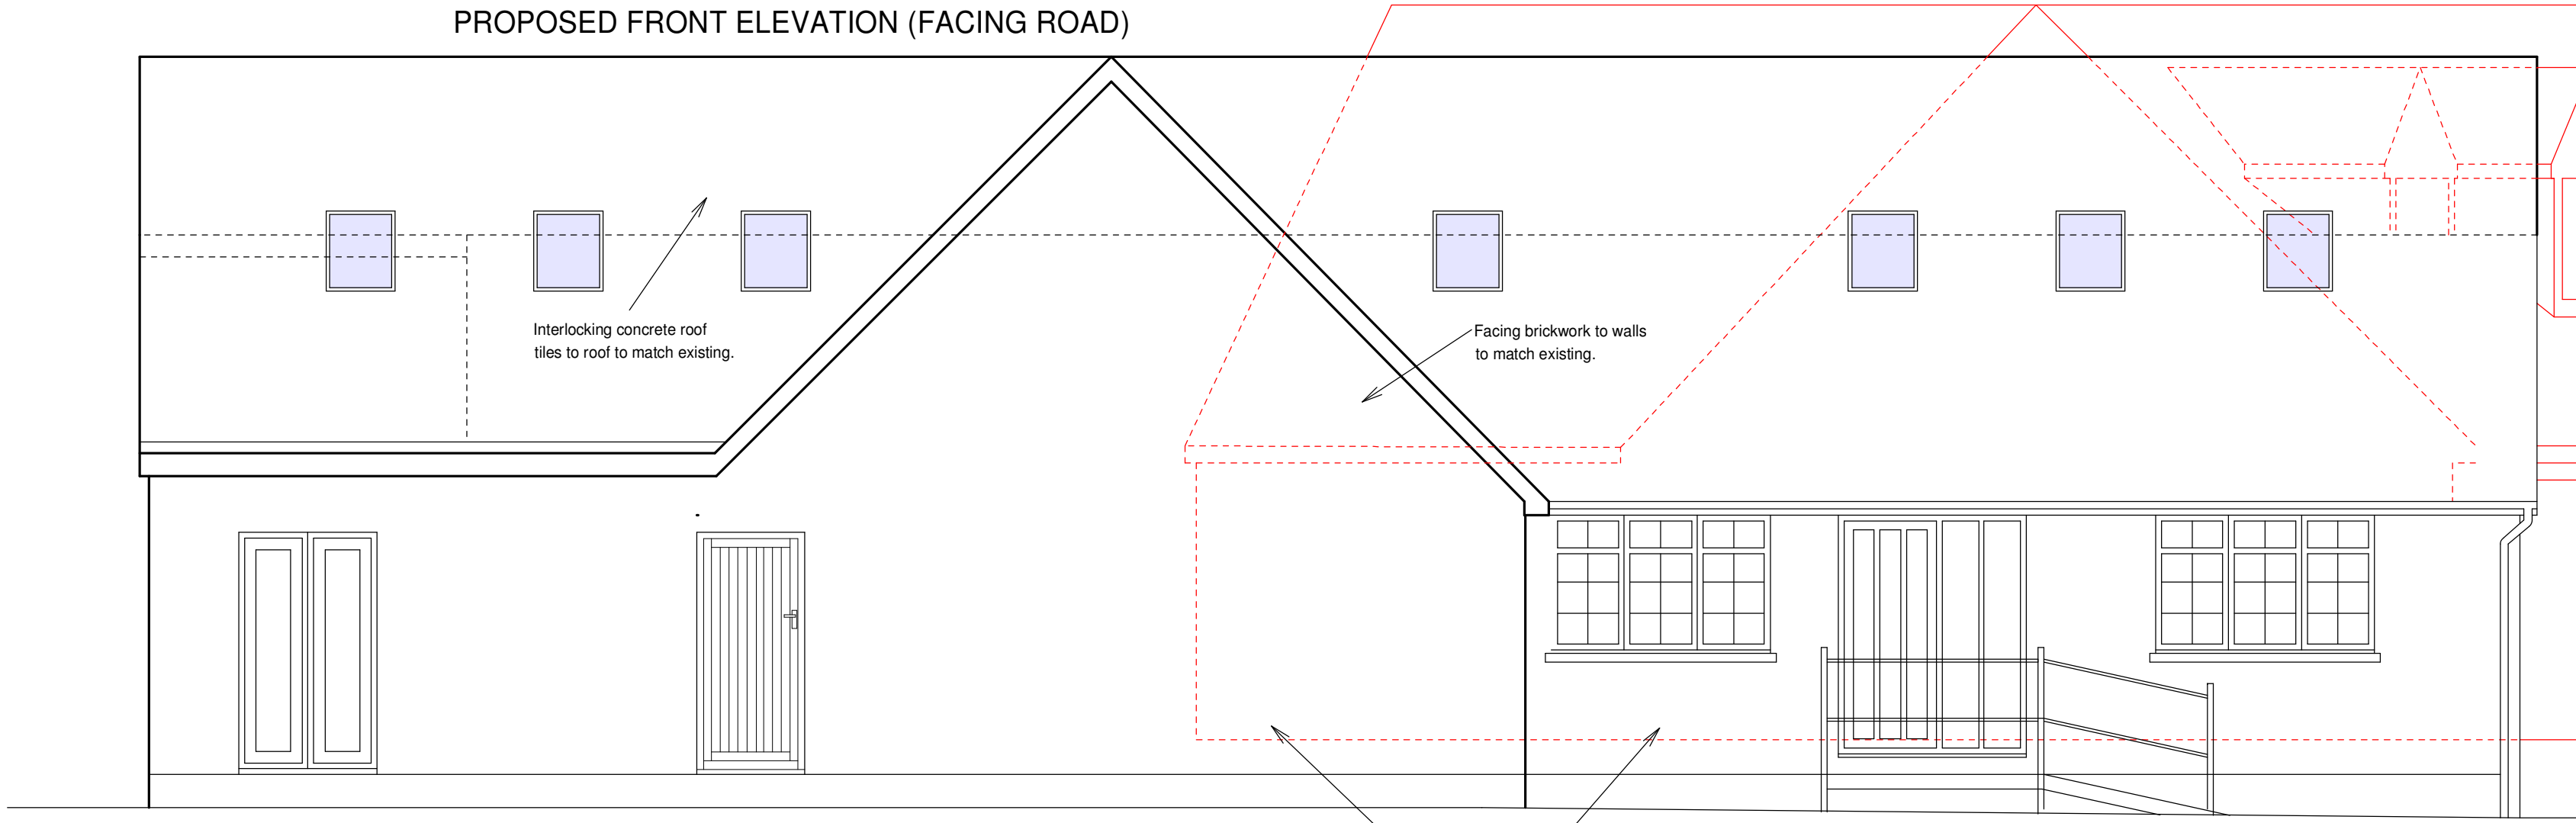


PROPOSED SIDE ELEVATION

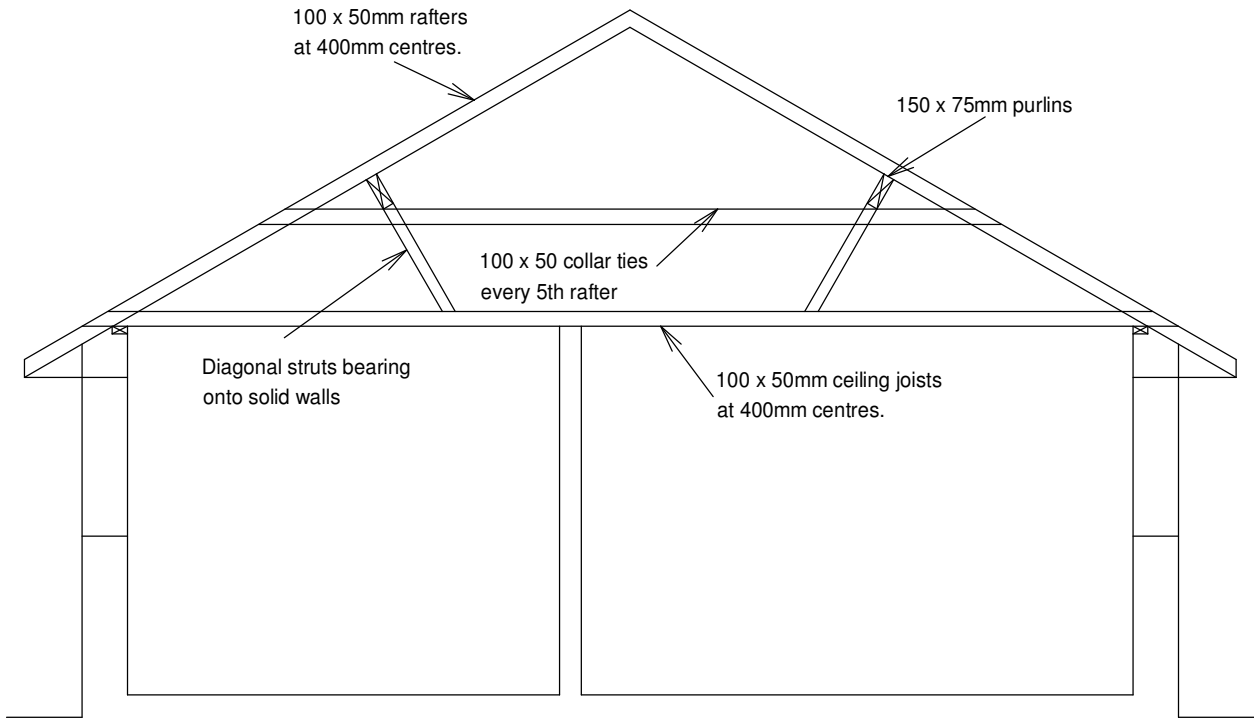

EXISTING SECTION

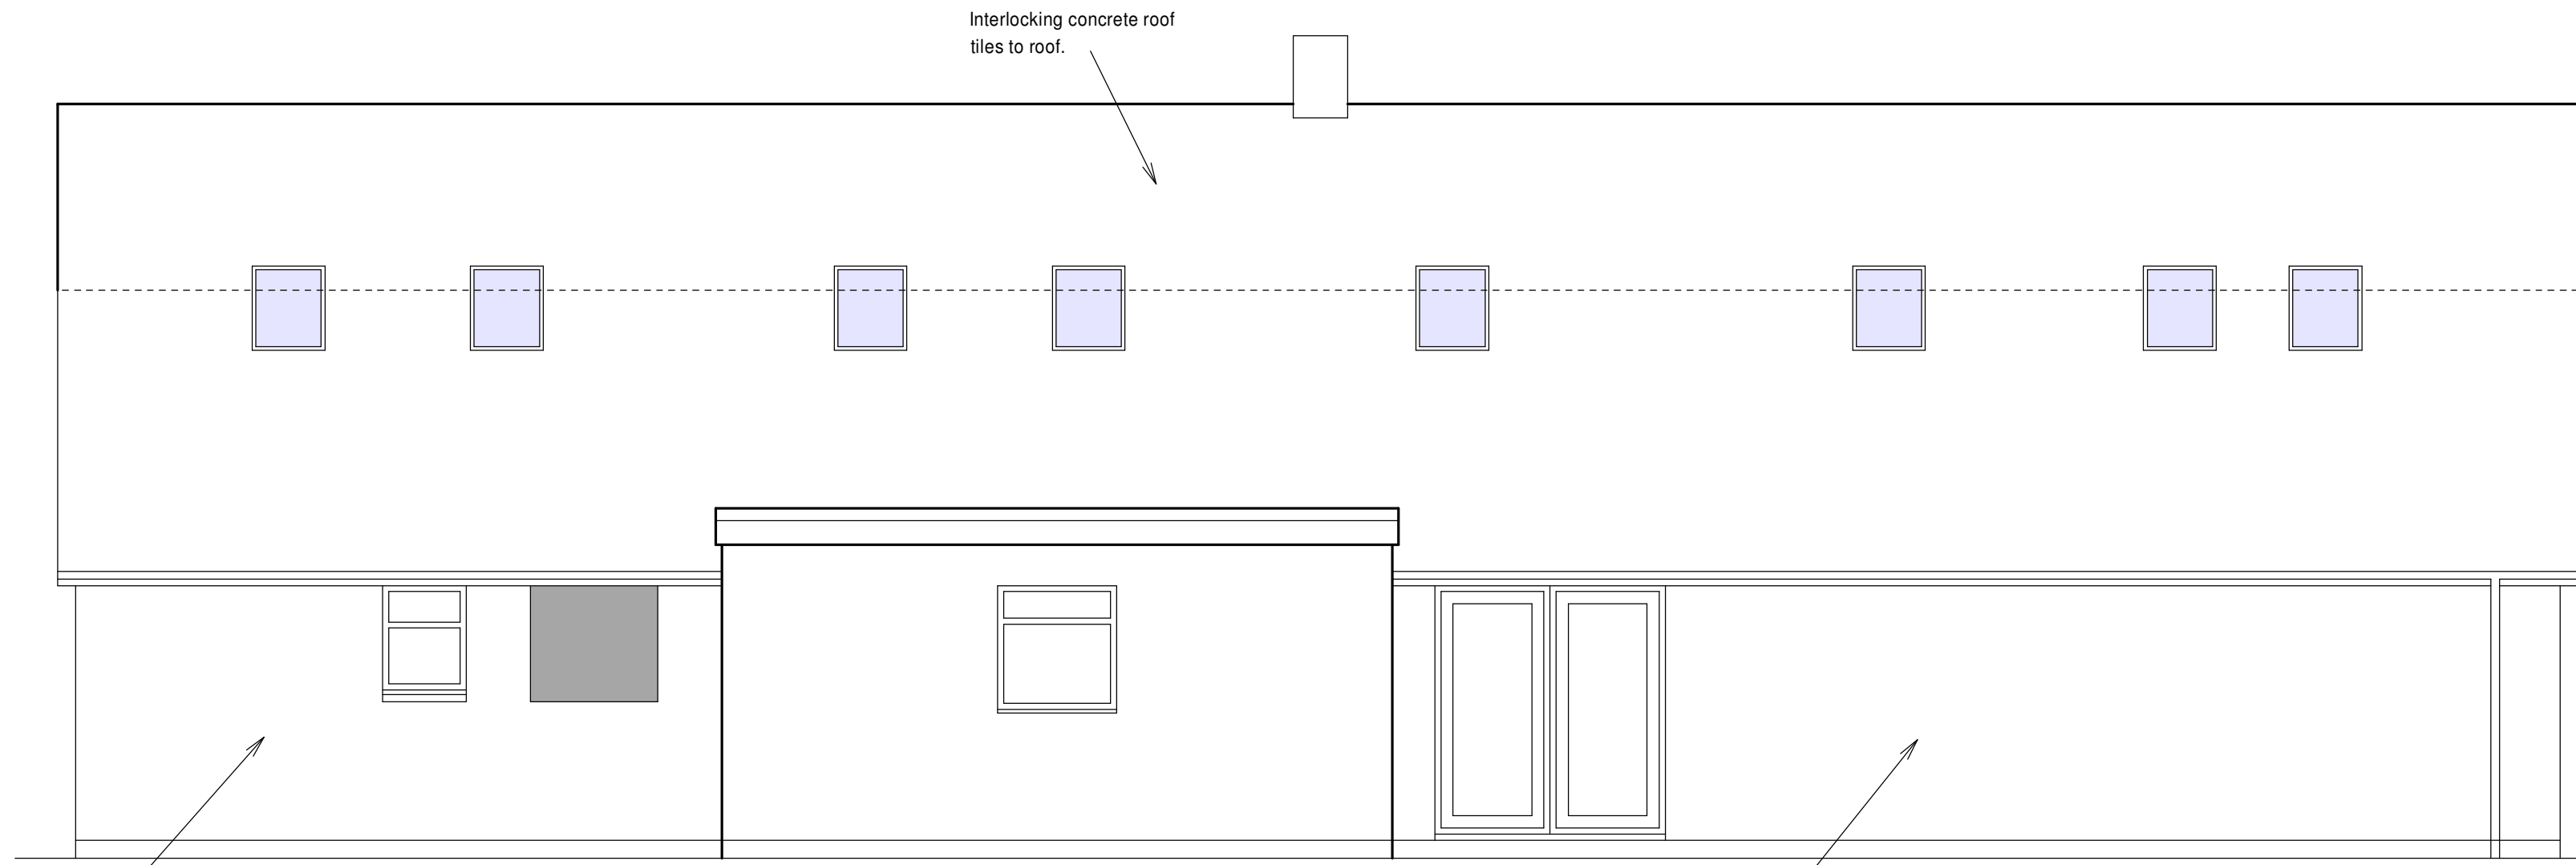

PROPOSED SIDE ELEVATION

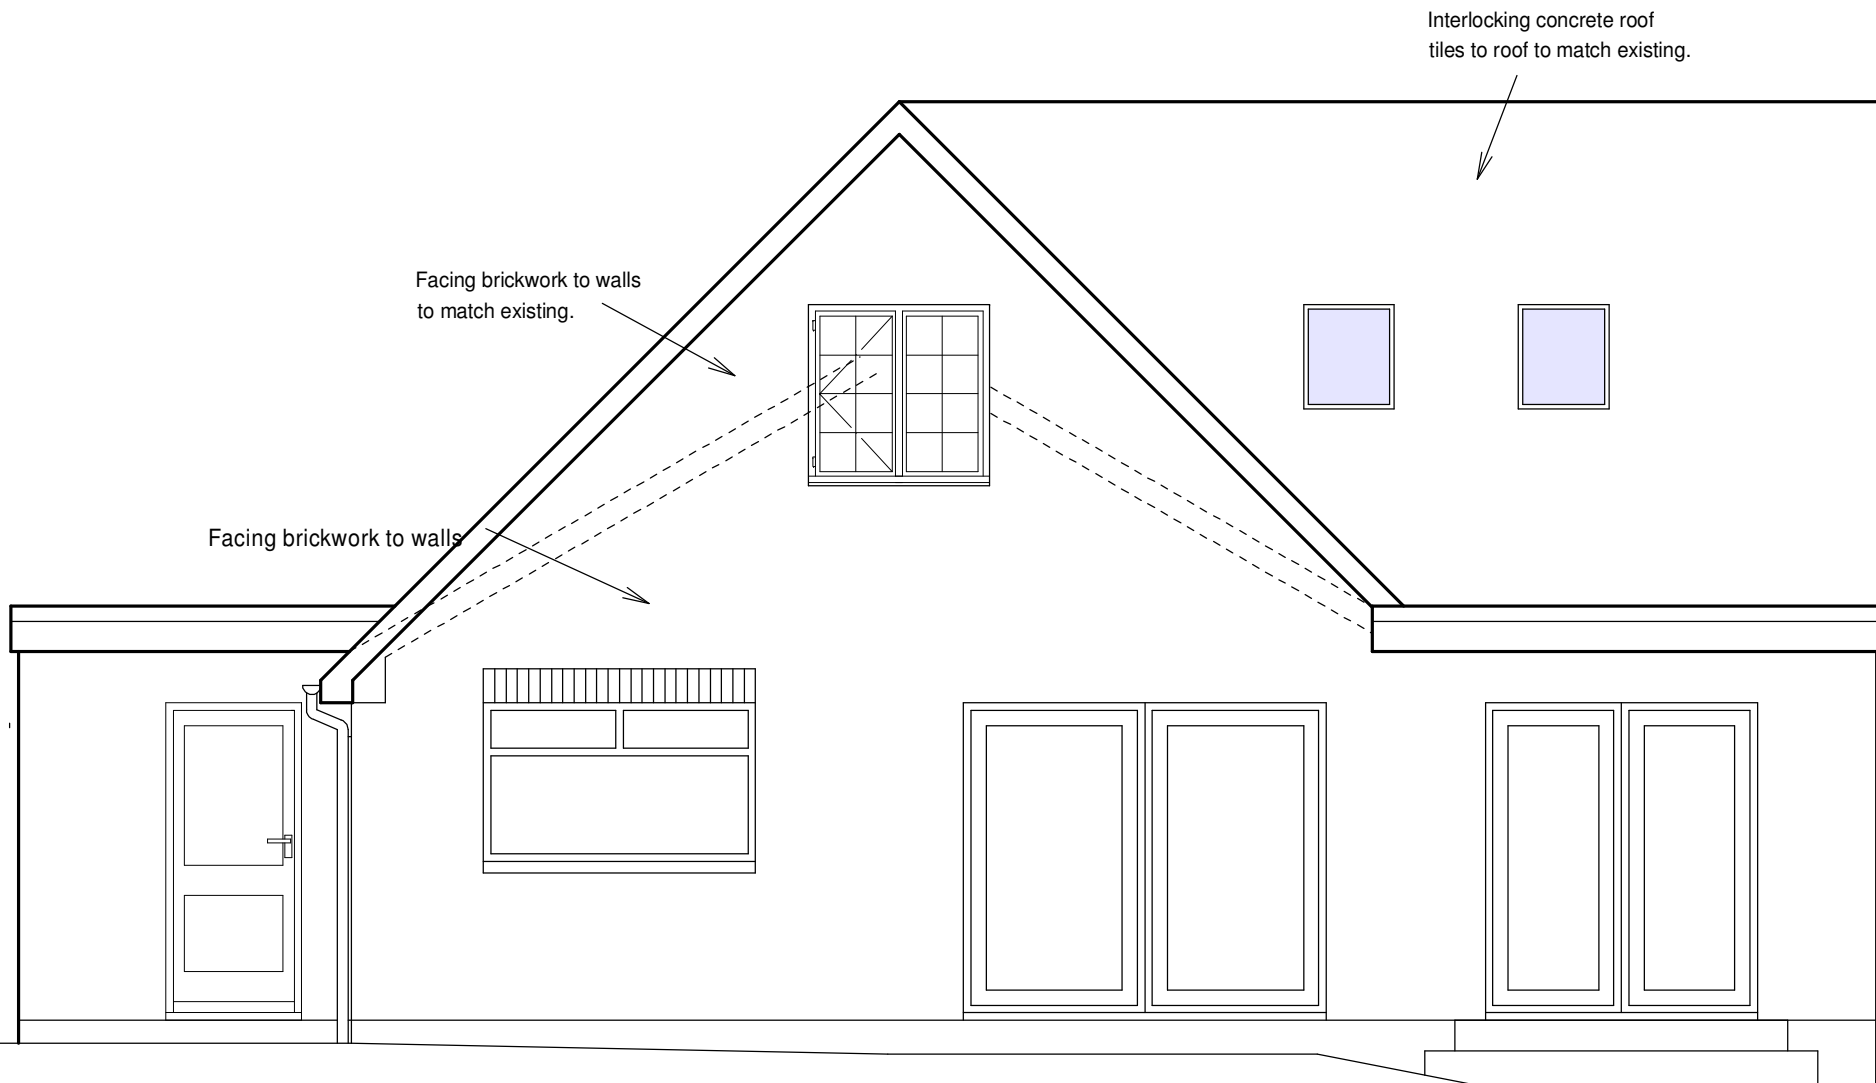

PROPOSED REAR ELEVATION

NOTE:
THIS DRAWING HAS BEEN PREPARED
TO OBTAIN PLANNING CONSENT ONLY.
IT IS NOT TO BE USED FOR
CONSTRUCTION PURPOSES.

ALL DIMENSIONS APPROXIMATE.
THESE PLANS CAN BE SCALED FOR
PLANNING PURPOSES ONLY.

NEIL ARMSTRONG ARCHITECTURAL SERVICES			
31 Church Ground, South Marston, Swindon, Wilts. SN3 4FL. Tel: 01753 632158 Mobile: 07971 881162			
client	MR AND MRS A MCGRATH 21 THE BEECHES LYDIARD MILLICENT NEAR SWINDON WILTS. SN5 3LT		
project	21 THE BEECHES LYDIARD MILLICENT NEAR SWINDON WILTS. SN5 3LT		
title	PROPOSED EXTENSIONS AND ALTERATIONS. ELEVATIONS		
scale	date	drawn	NBA
1:50	10-5-2026	paper	A1
revision	no.	Y26-105-5	
Work to figured dimensions only. Any queries should be referred to the address shown above. This drawing is the Copyright of Neil Armstrong Architectural Services and shall not be altered, copied or reproduced in anyway without prior written consent.			

