




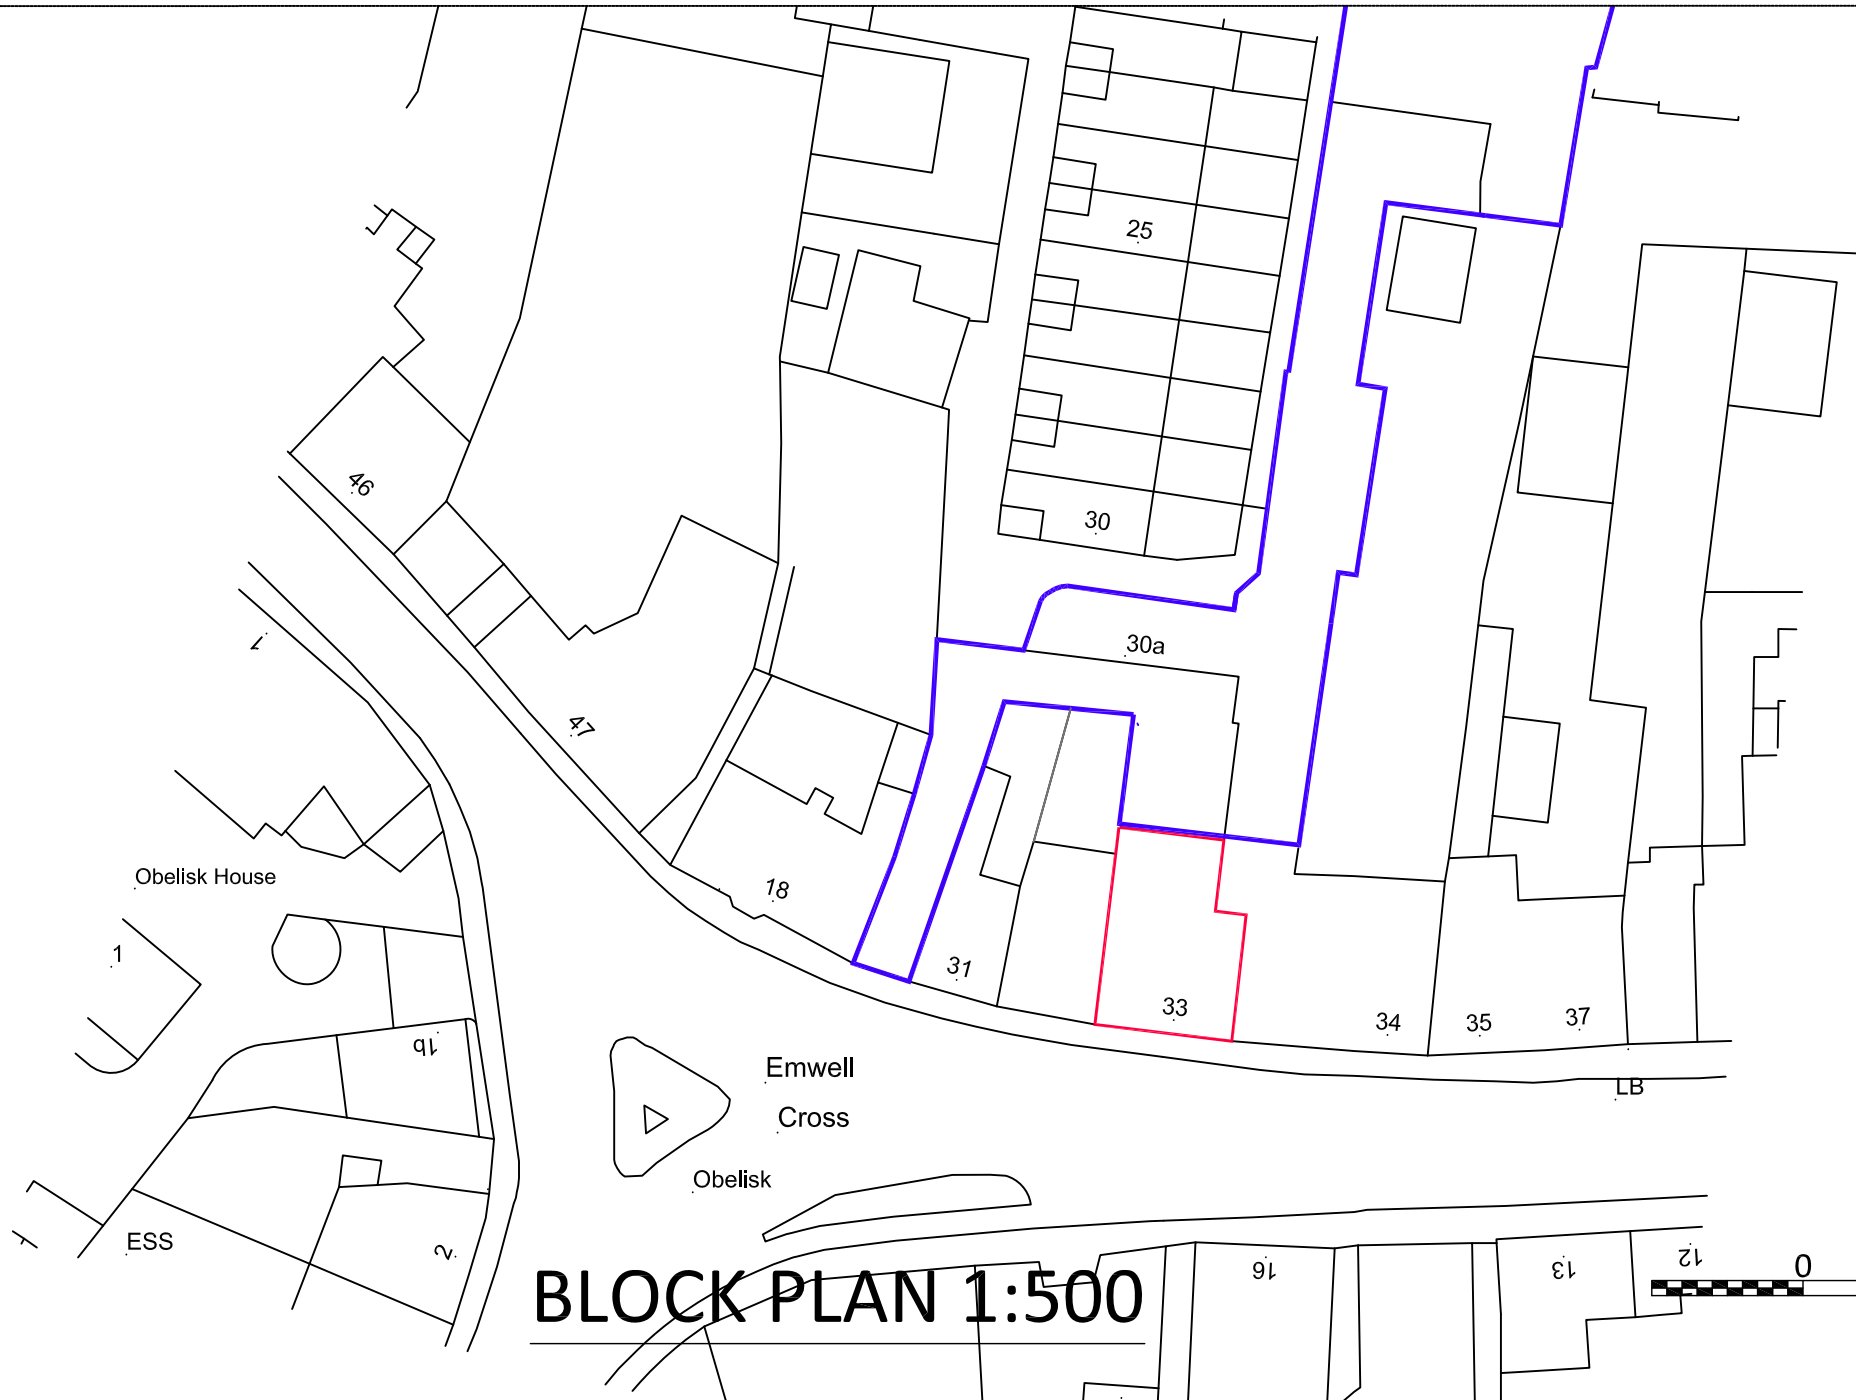

LOCATION PLAN 1:1250

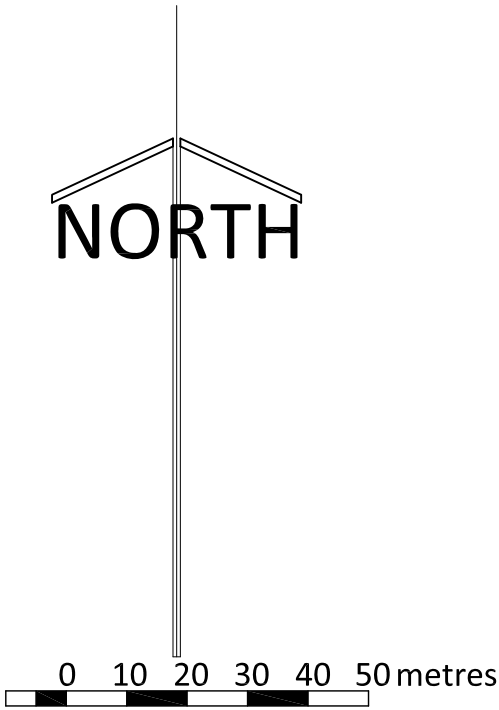

BLOCK PLAN 1:500

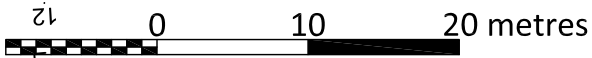

LARNER
SING
LIMITED

CHARTERED PRACTICE
FOR BUILDING DESIGN
& PLANNING

CONTACT ADDRESSES: UK - 28 LOWER STREET,
ROCE, SOMERSET, BA11 8PU
= FRANCE - 1378383838 14 44 (01 778342841)
= EMAIL: LARNER@LARNER-SING.COM
= DUB DOCTOR VAN NING ANH NGUYEN NGUYEN NGUYEN NGUYEN

d Blue line indicated	30.4.26
c Red line indicated to 33 only	9.4.26

Revisions

Project Title

33 SILVER
STREET,
WARMINSTER

Drawing Title

BLOCK AND
LOCATION PLAN

This drawing is copyright

Sheet size

A3

Date

FEB 20

Scale

AS SHOWN

Prepared by

IDS

Drawing Number

739/BLd