


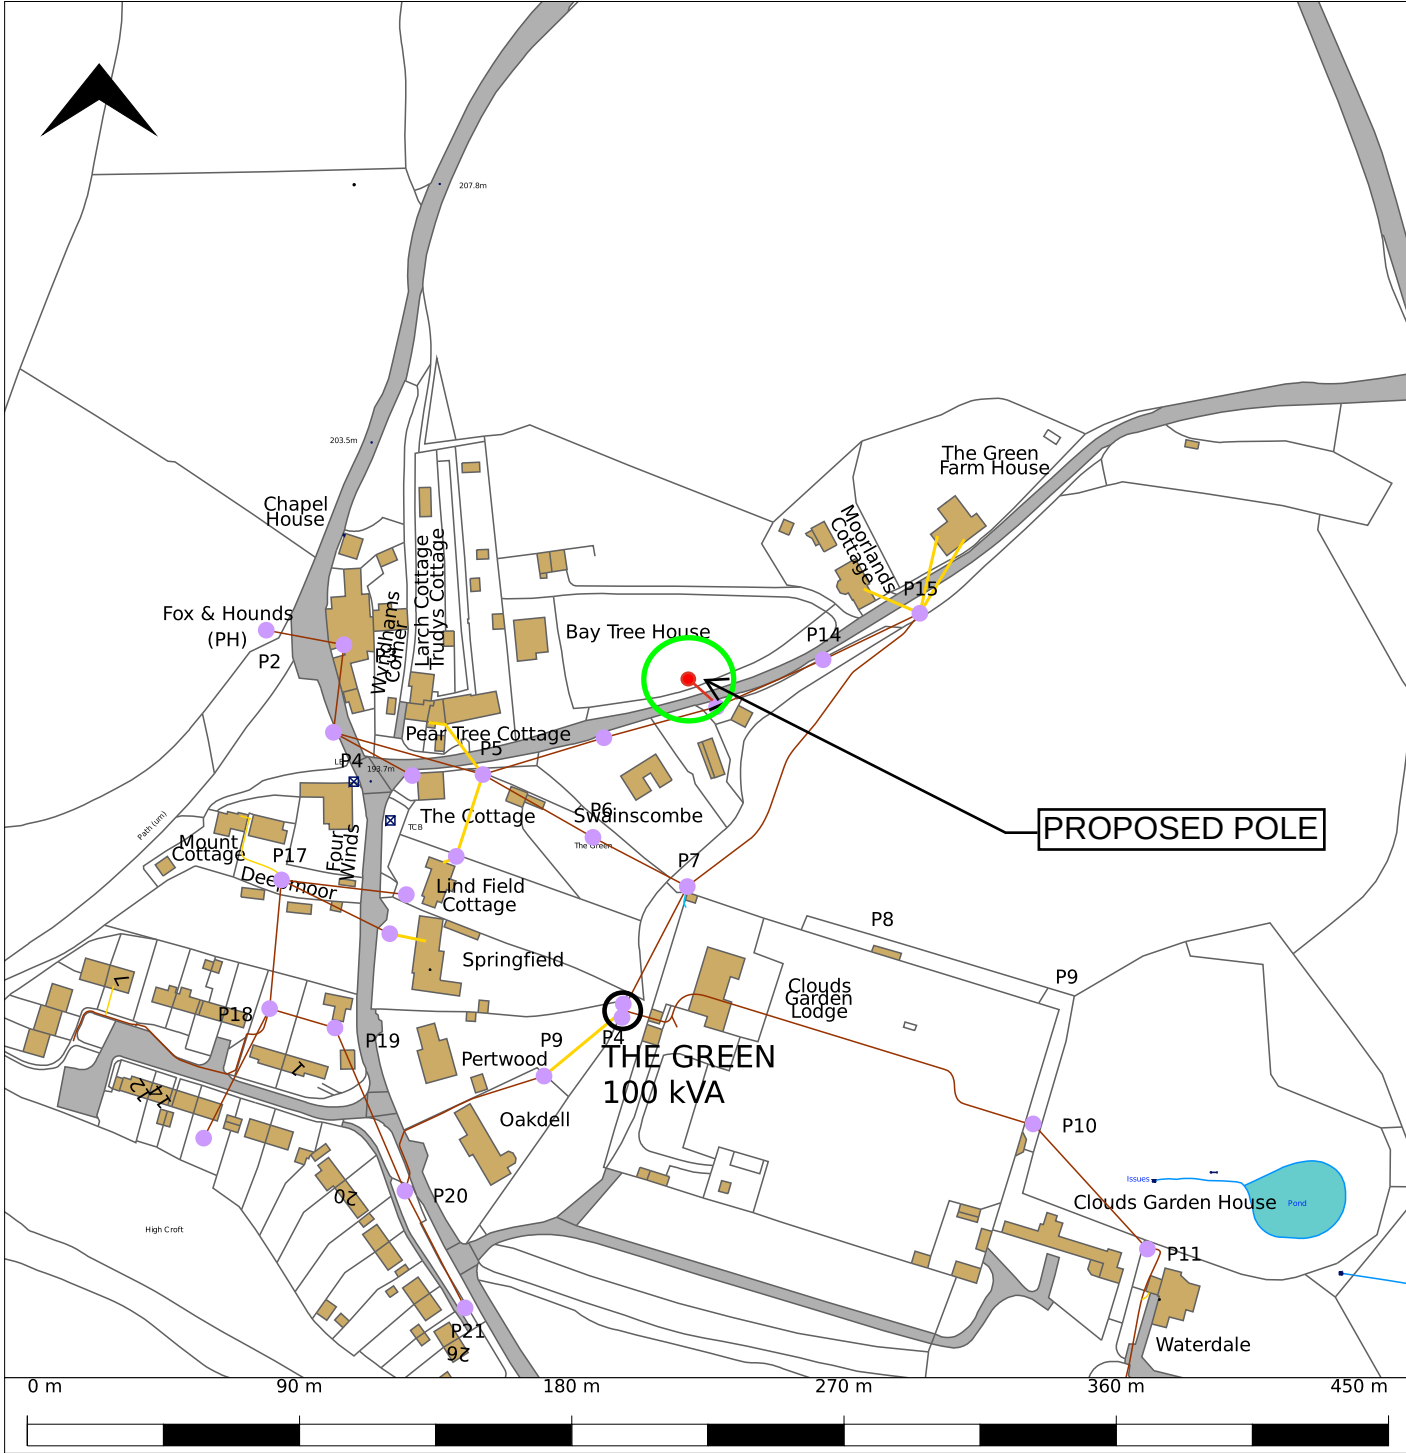

Map Centre: 387228, 131335

Grid Ref: ST87223133

Scale: 1:2500

Page Size: A4

Plot Date: 29/04/2026

Designer Name: rh68699

Job Number: FHN835

Network Type: LV

UNCONTROLLED COPY
Subject to revision
Master held by SSEN Asset Data Team - Asset.Data@sse.com

Segments (Electric)

- Cable Segment LV Route - 230.0 V, Existing
- Cable Segment LV Route - 400.0 V, Existing
- Cable Segment Abandoned Route
- Line Segment LV Route - 230.0 V, Existing
- Line Segment LV Route - 400.0 V, Existing
- Equipment (Electric)
- Isolating Equipment Installation LV Symbol Location - Line jumper, Existing, Open

Legend

- Equipment Assembly Location - Pole Mounted Switch
- Distribution Structures (Electric)
 - Pole Structure Existing Location - Single
 - Pole Structure Existing Location - H
- Substation Site (Electric)
 - Substation Existing Location - Pole Mounted Distribution
 - BPA - Pipeline Location
 - BPA - Pipeline Buffer Zone

VOLTAGES (V)

LV (Low Voltage) and Services

up to 1,000V

HV (High Voltage)

over 1,000V to 11,000V

EHV (Extra High Voltage)

22,000V to 132,000V

Transmission

275,000V and 400,000V

NORMAL DEPTH TO THE TOP OF THE CABLE WHEN LAID

	Services	LV	HV	EHV
FOOTPATH/UNMADE	0.45m	0.45m	0.6m	0.8m
ROAD CROSSING	0.6m	0.6m	0.75m	0.9m
AGRICULTURAL	1m	1m	1m	1.1m

WARNING

There may have been subsequent alterations to the surface levels. Trial holes must be taken to determine positions and depths of cables. HS (G) 47 Booklet from the Health and Safety Executive - Avoiding Danger from Buried Cables - should be consulted before commencing excavation work.
WHEN WORKING IN THE VICINITY OF OVERHEAD LINES THE HEALTH AND SAFETY GUIDANCE NOTE GS6 SHOULD BE CONSULTED (AVAILABLE FROM THE HSE WEBSITE)

If you are unsure & need to seek advice before commencing excavations please contact;

General Enquiries

0800 048 3516

Southern Electric Power Distribution plc

Registered Office: No.1 Forbury Place

43 Forbury Road Reading RG1 3JH

Registered in England & Wales No.04094290

Subject to revision - Master held by SSEN Distribution Asset Data Team:

Asset.Data@sse.com 01256 337 294

BASED UPON THE ORDNANCE SURVEY MAP WITH THE SANCTION OF THE CONTROLLER OF

H.M. STATIONERY OFFICE CROWN COPYRIGHT RESERVED.

This copy has been made by or with the authority of Southern Electric Power Distribution Ltd. Pursuant to section 47 of the Copyright, Designs and Patents Act 1988 ('The Act'). Unless the Act provides a relevant exception to copyright the copy must not be copied without prior permission of the copyright owner. Plans generated by DigSAFE Pro(TM) software provided by LinesearchbeforeUdig.