




EXISTING WINDOW

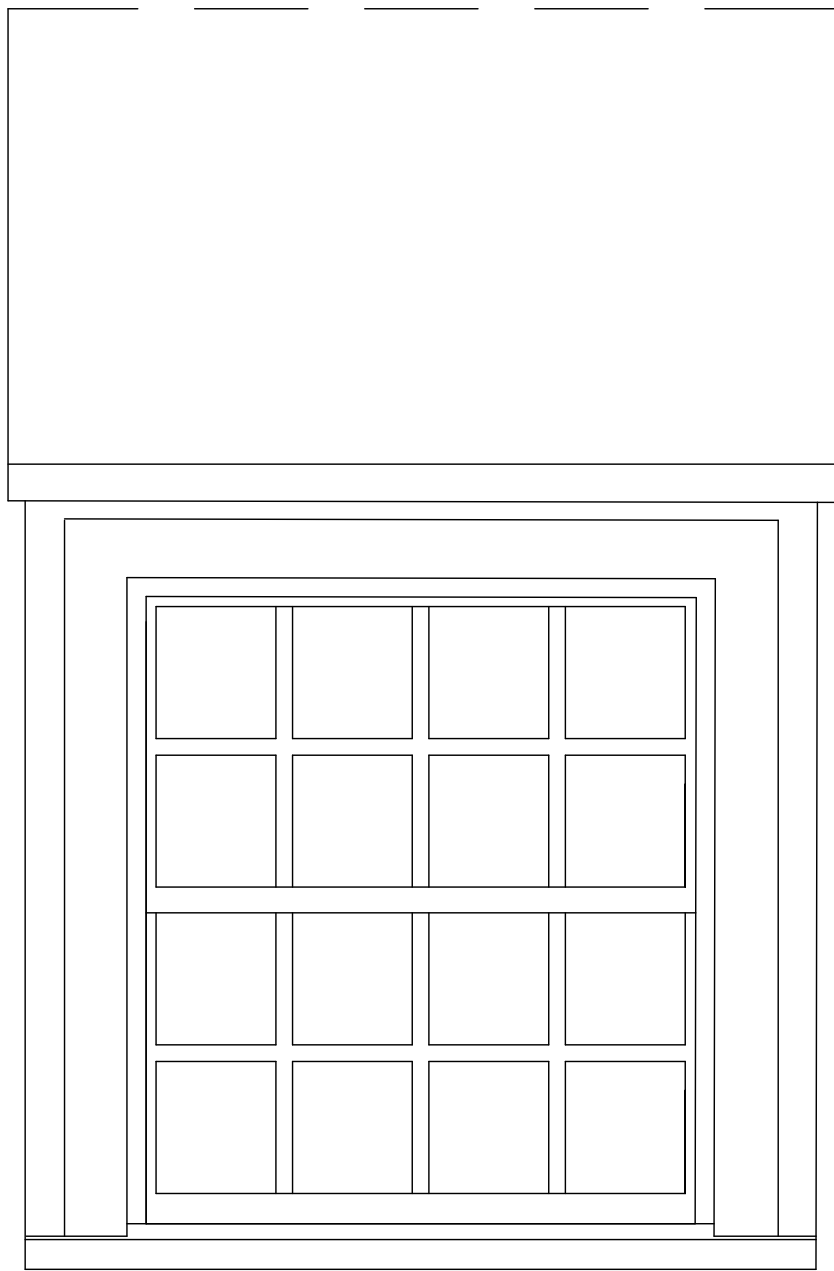

EXTERNAL ELEVATION

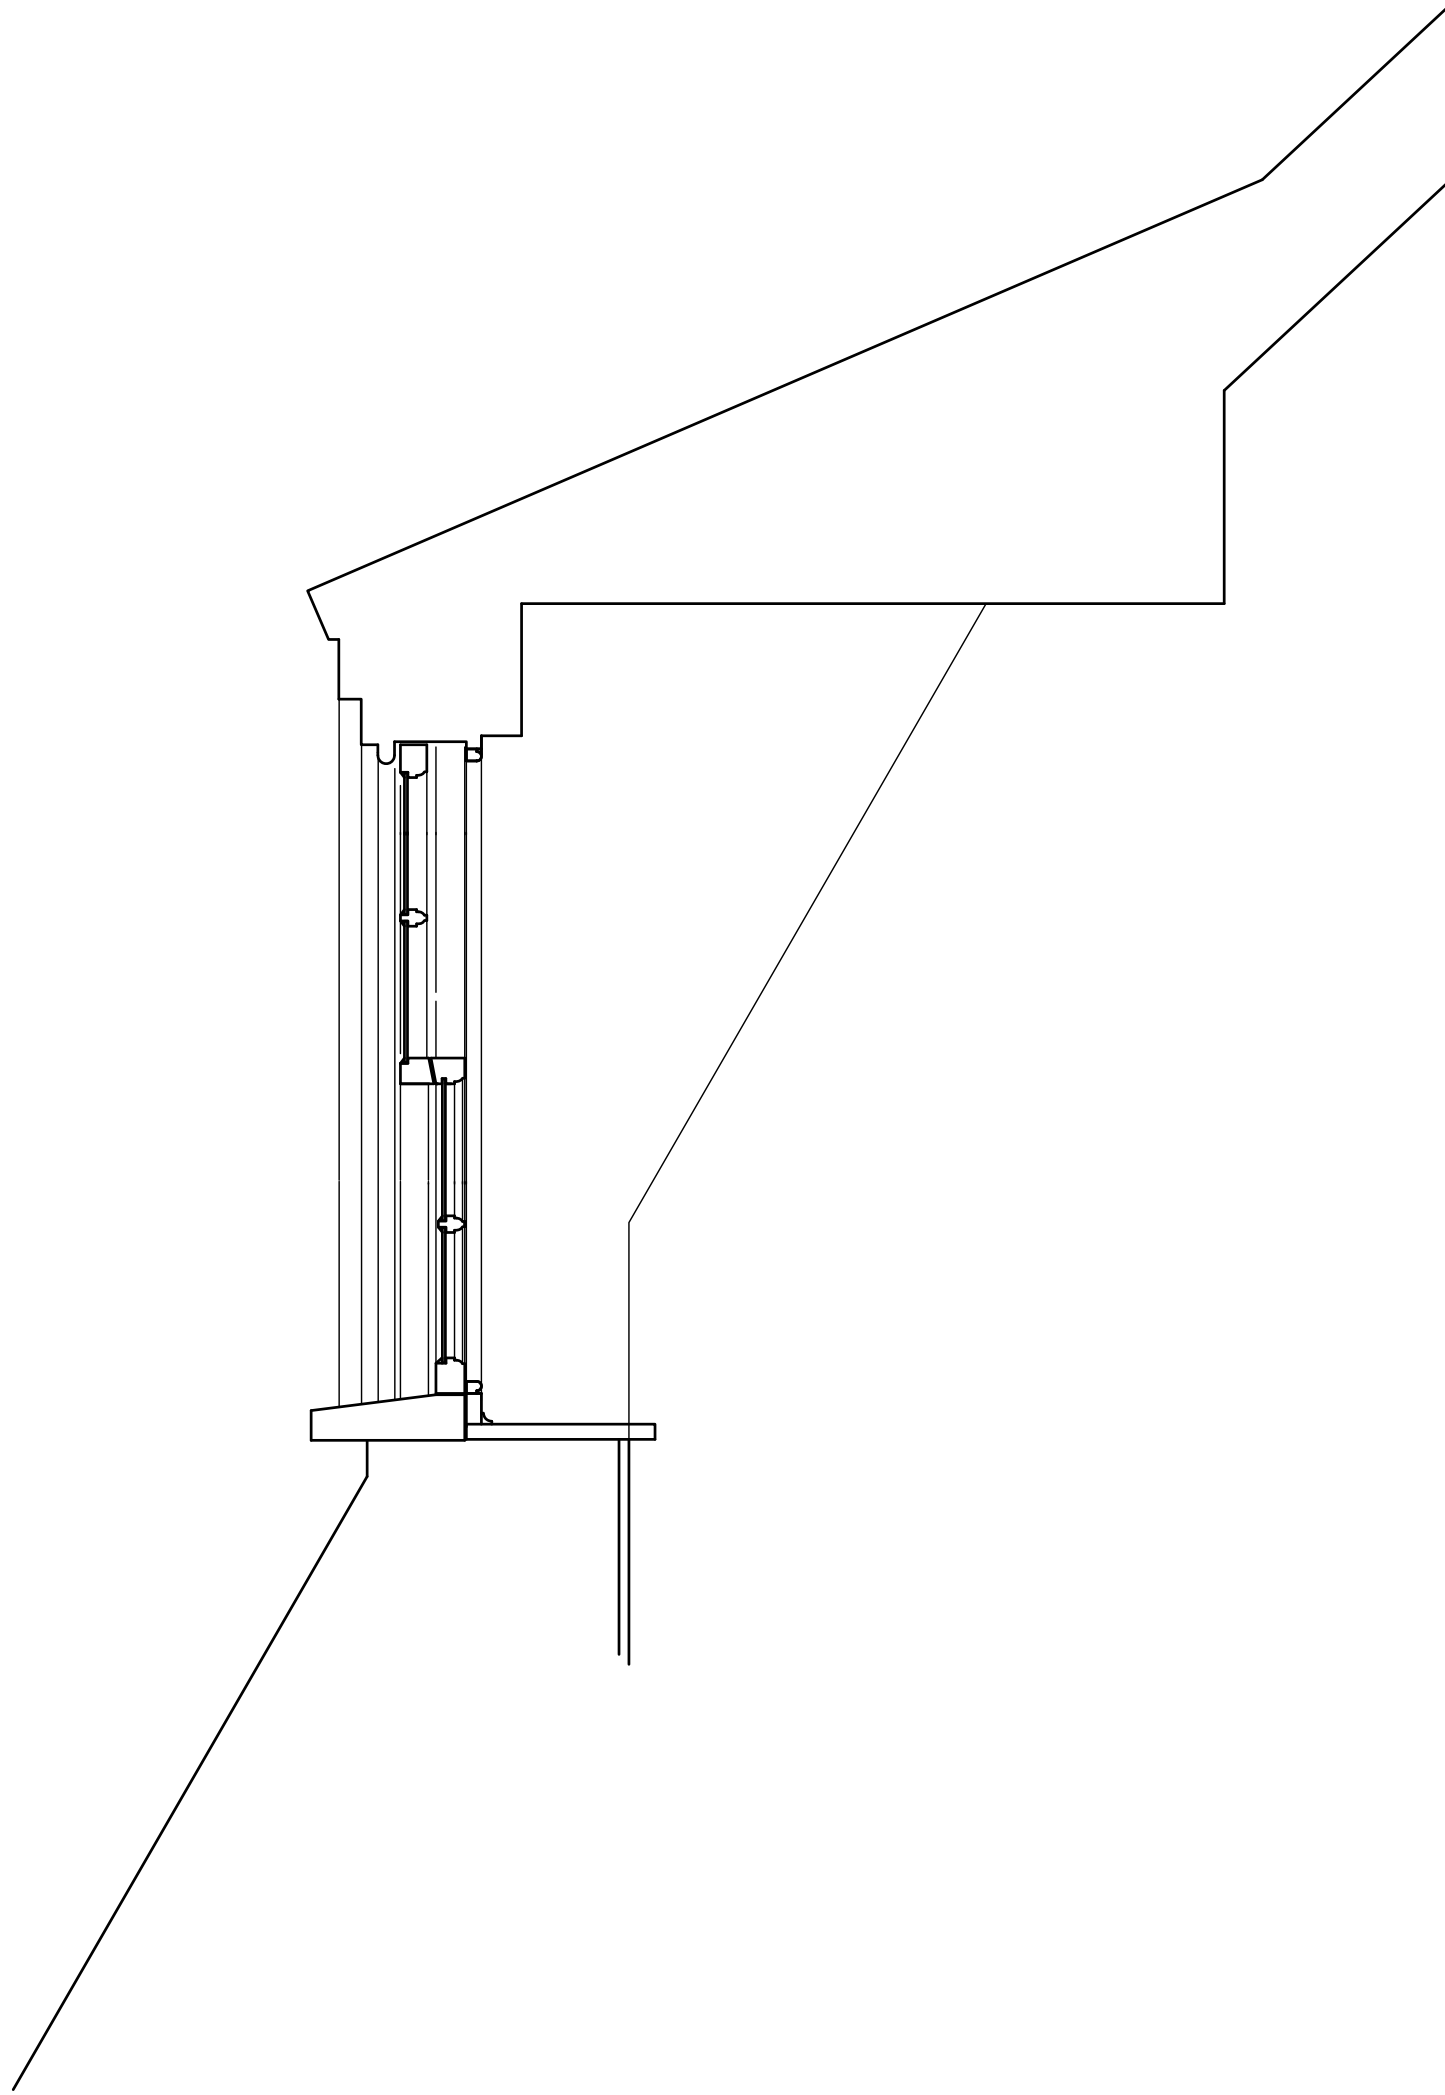


CROSS SECTION

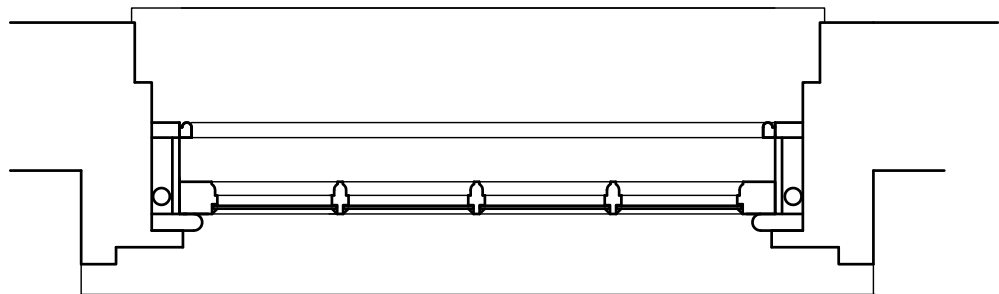


PLAN


NEW WINDOW

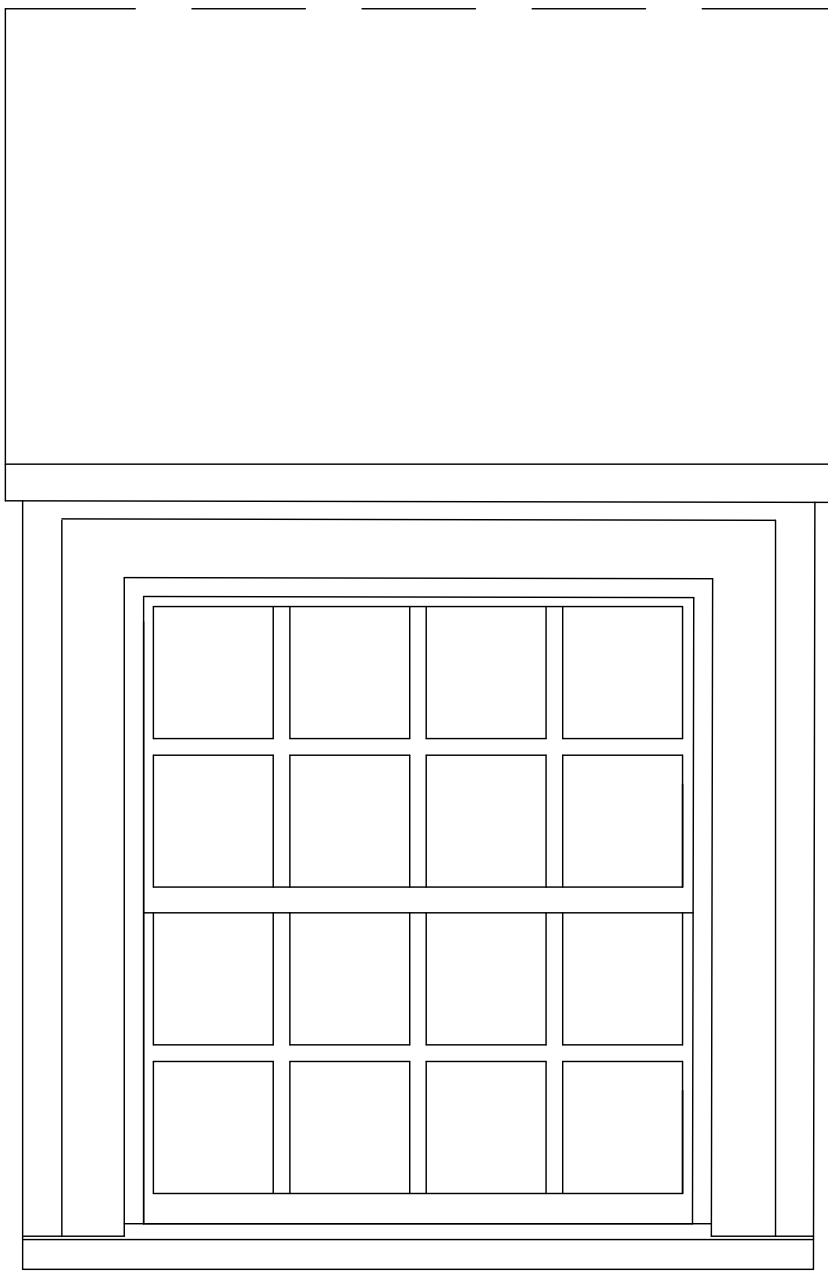


EXTERNAL ELEVATION

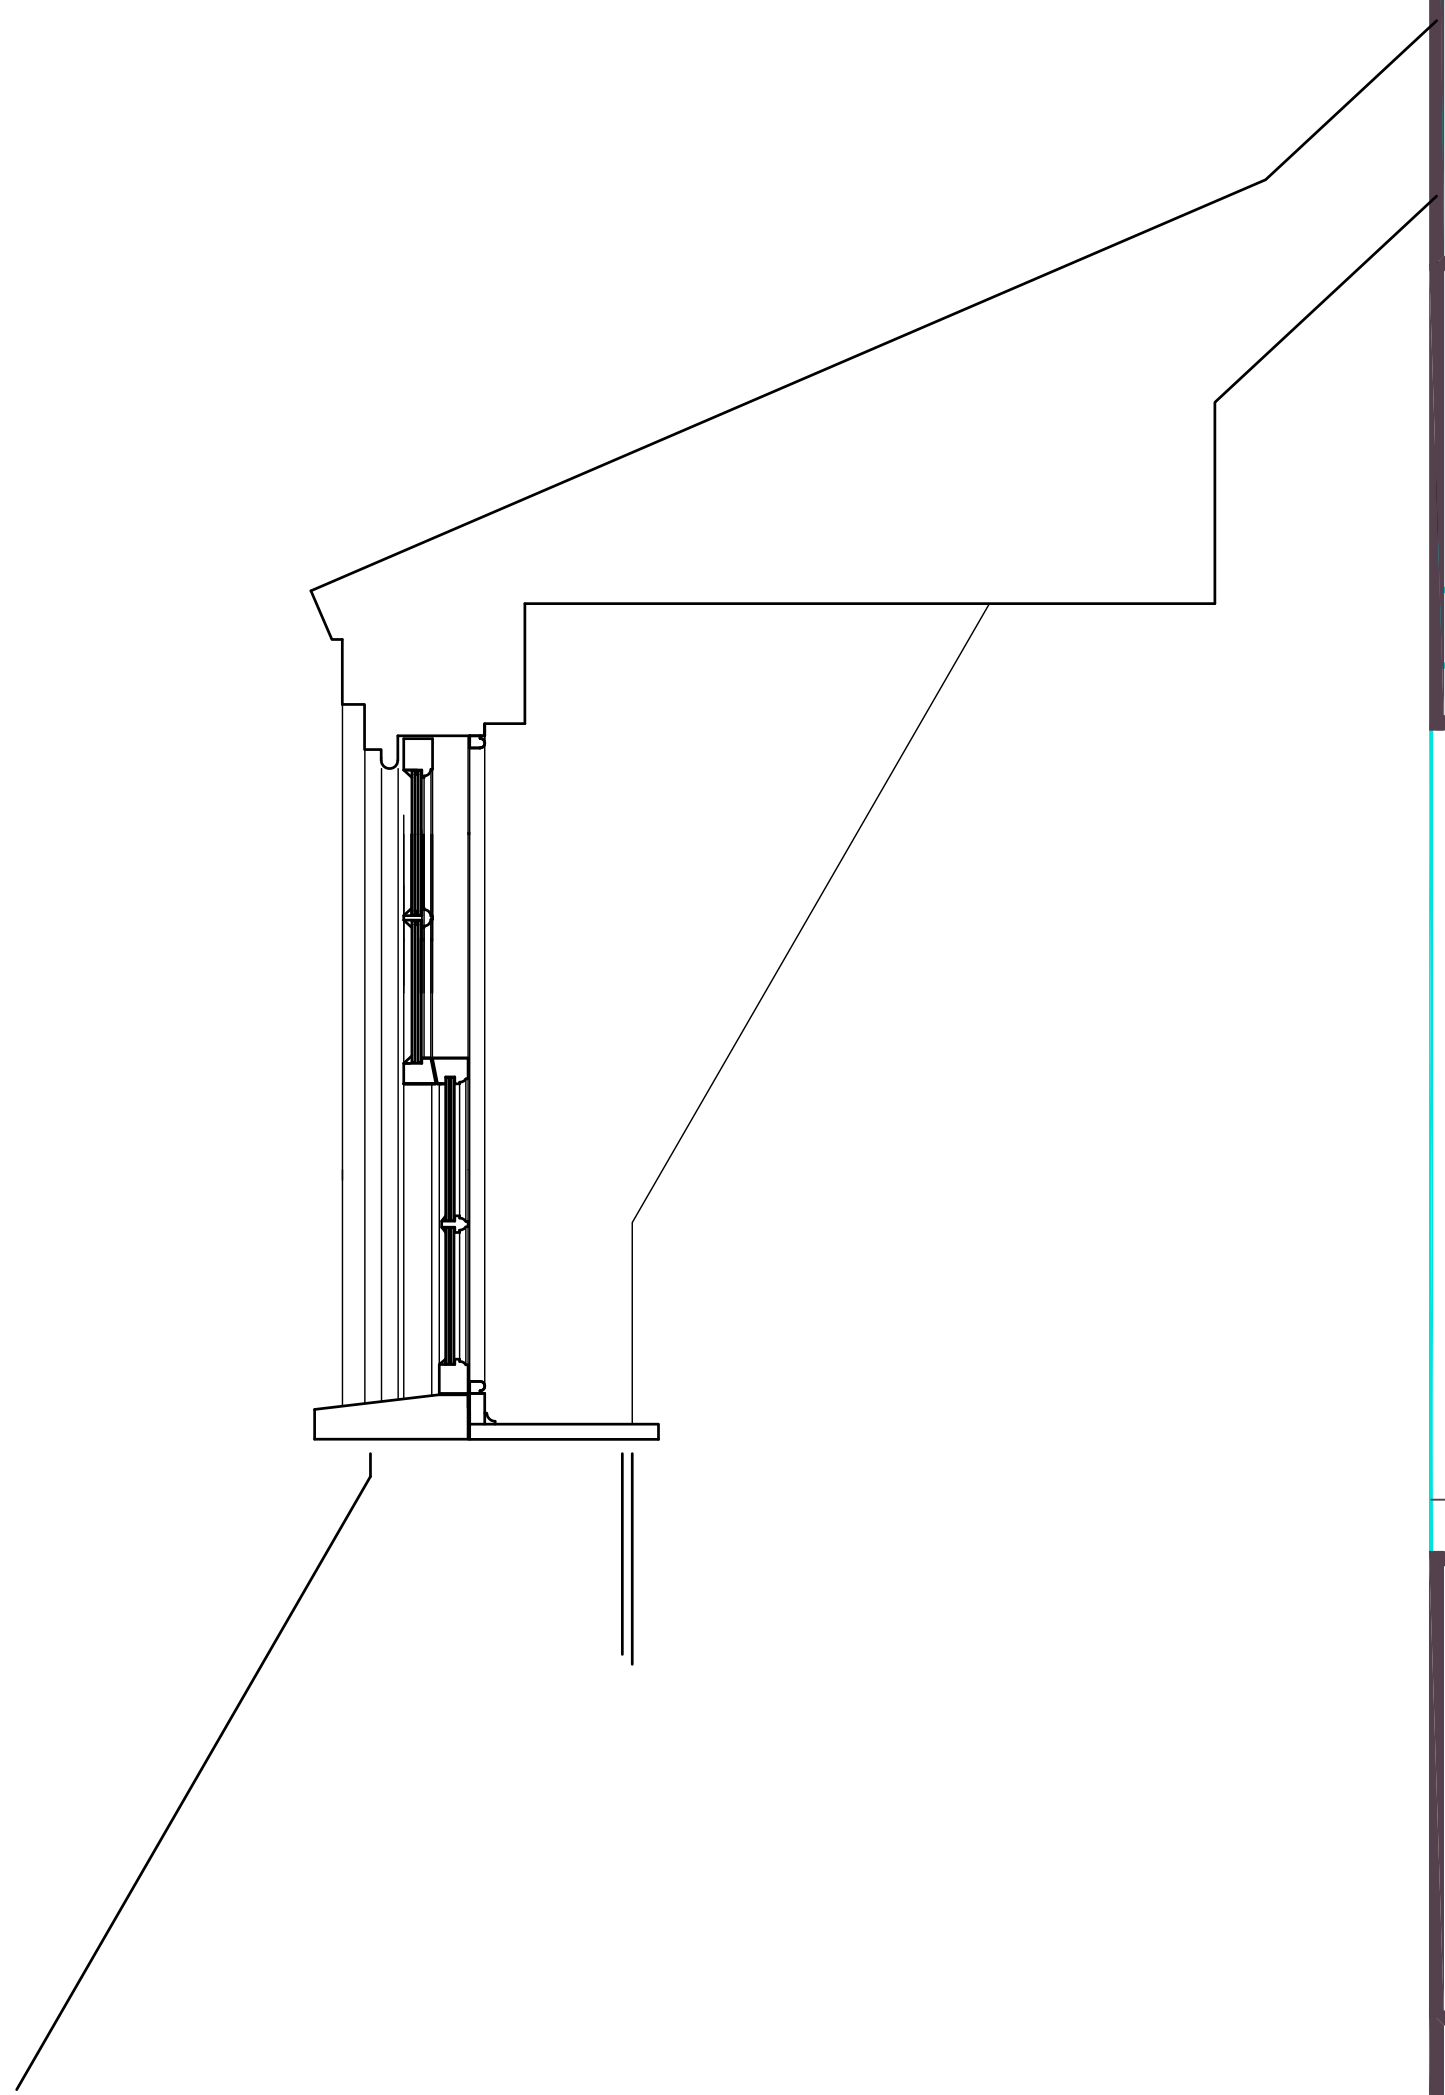


CROSS SECTION

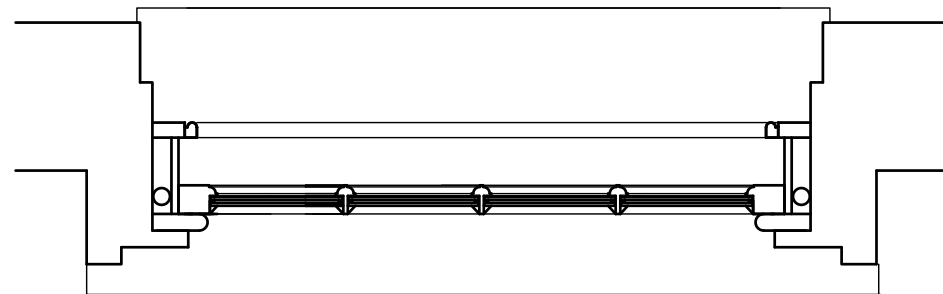

PLAN

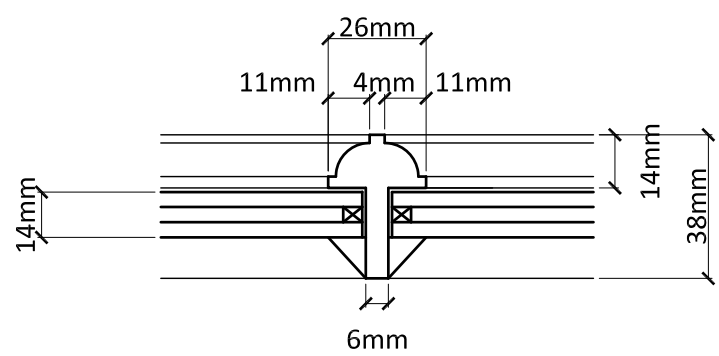

GLAZING BEAD DETAIL 1:2

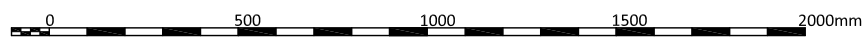

LARNER
SING
LIMITED

CHARTERED PRACTICE
FOR BUILDING DESIGN
& PLANNING

CONTACT ADDRESSES: UK - 28 LOWER STREET,
RODE, SOMERSET, BA11 8PU
« FRANCE - MAS DEL SOL, 49260, CONCOTS.
« T: +44 (0) 1378308036 M: +44 (0) 7783345541 «
EMAIL: IAN@LARNER-SING.COM
« DIRECTOR IAN SING MRICS MCIOB MASI MCIT

Revisions

Project Title

33 SILVER ST.
WARMINSTER

Drawing Title

FRONT
ELEVATION
DORMER
WINDOWS

This drawing is copyright
Contractors must verify all dimensions at the site before
setting out, commencing work or making any shop drawings.
Do not scale off the drawing. Only figured dimensions are to
be worked from. Any discrepancies must be reported to the
consultant immediately.

Sheet size
A1
Date
APRIL 26
Scale
1:10; 1:2
Prepared by
IDS
Drawing Number

739/D9