
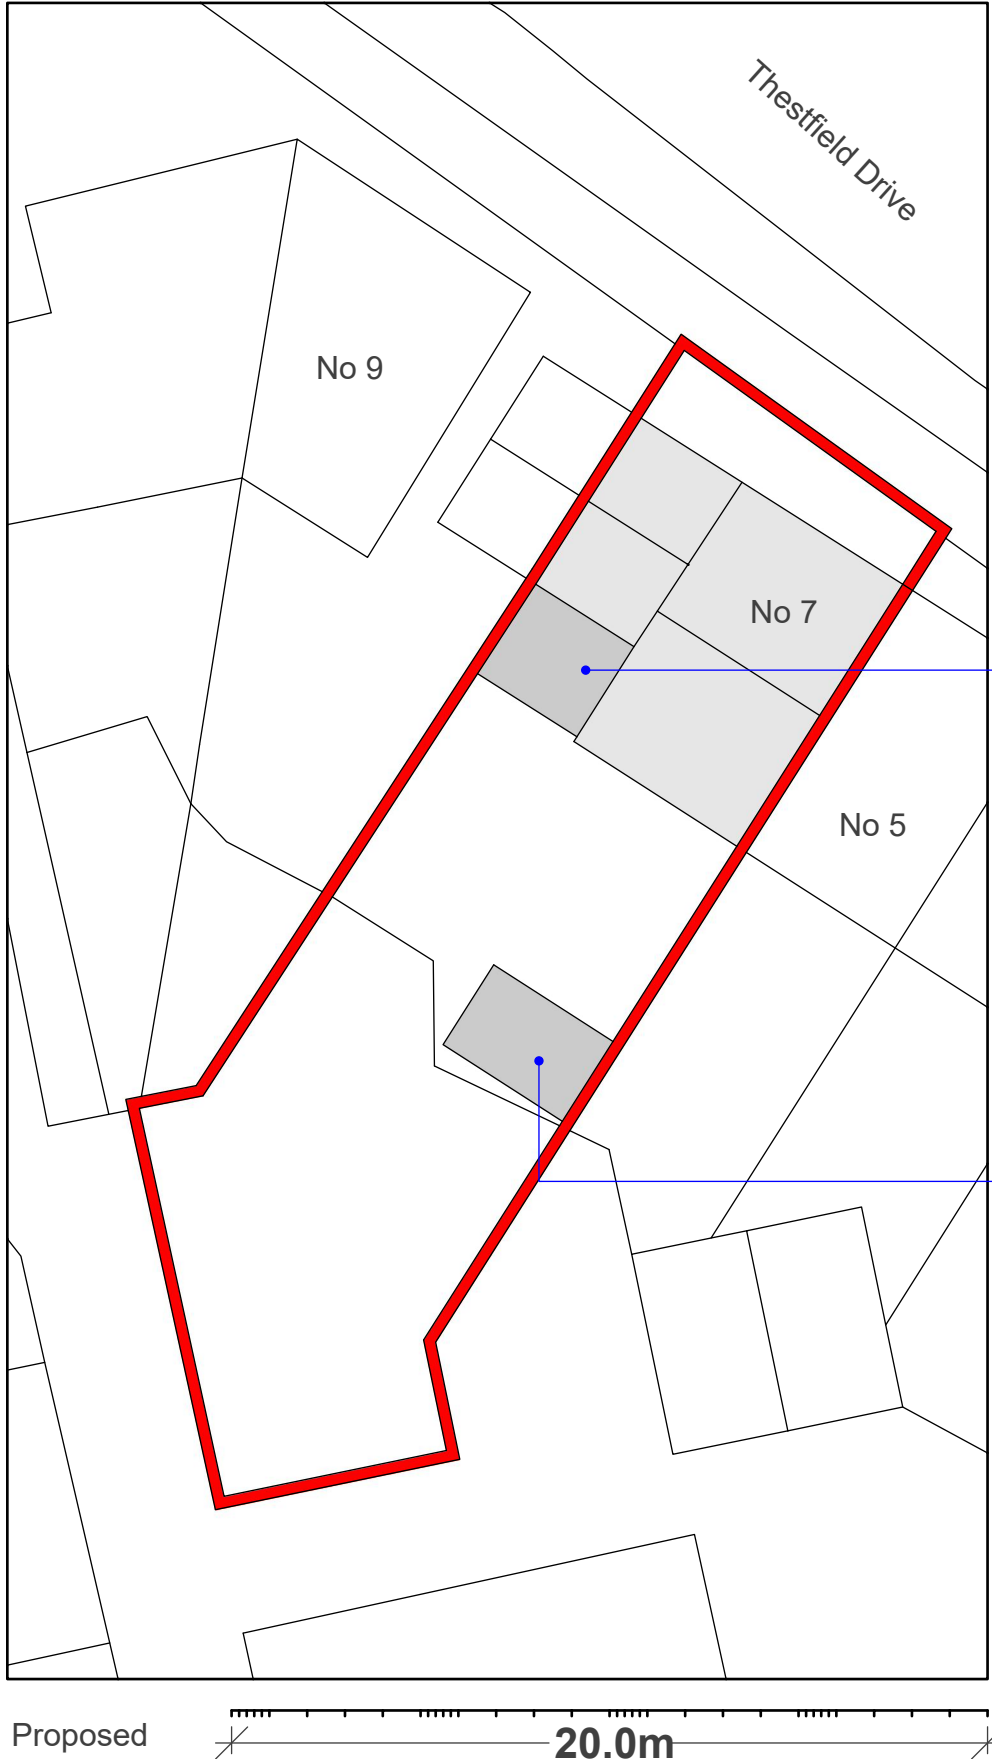


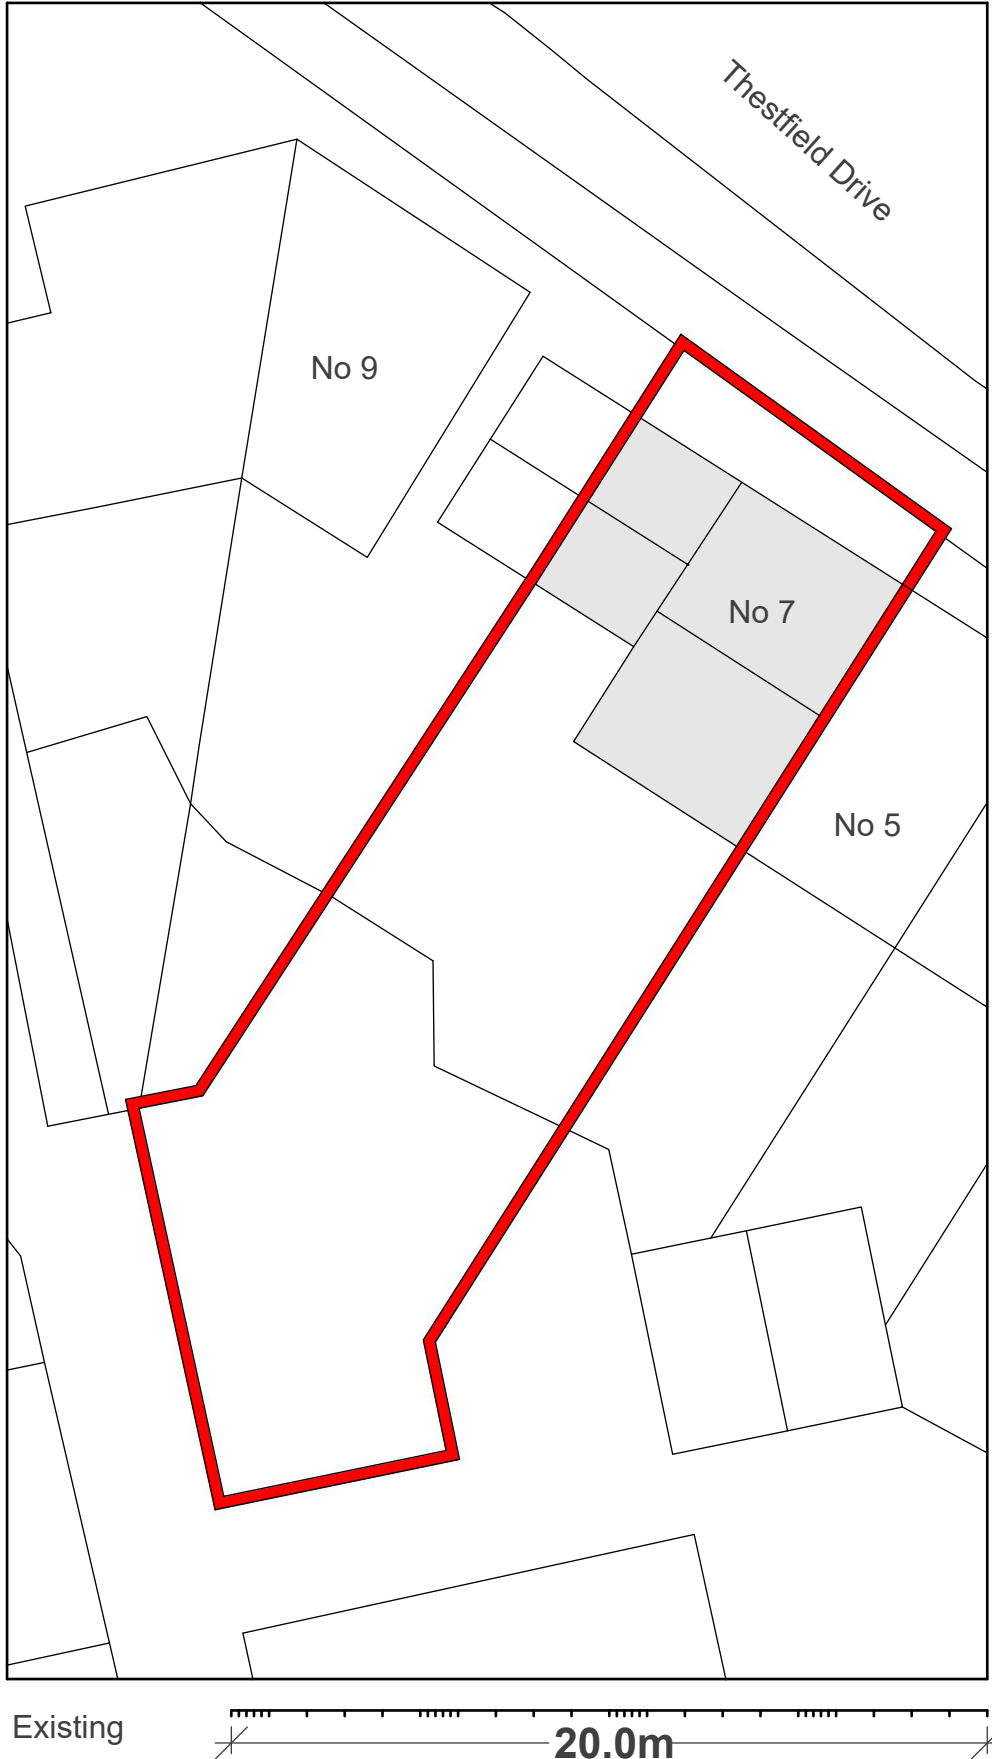

Scale: 1:200 A3

Site / Block Plan - Existing and Proposed