


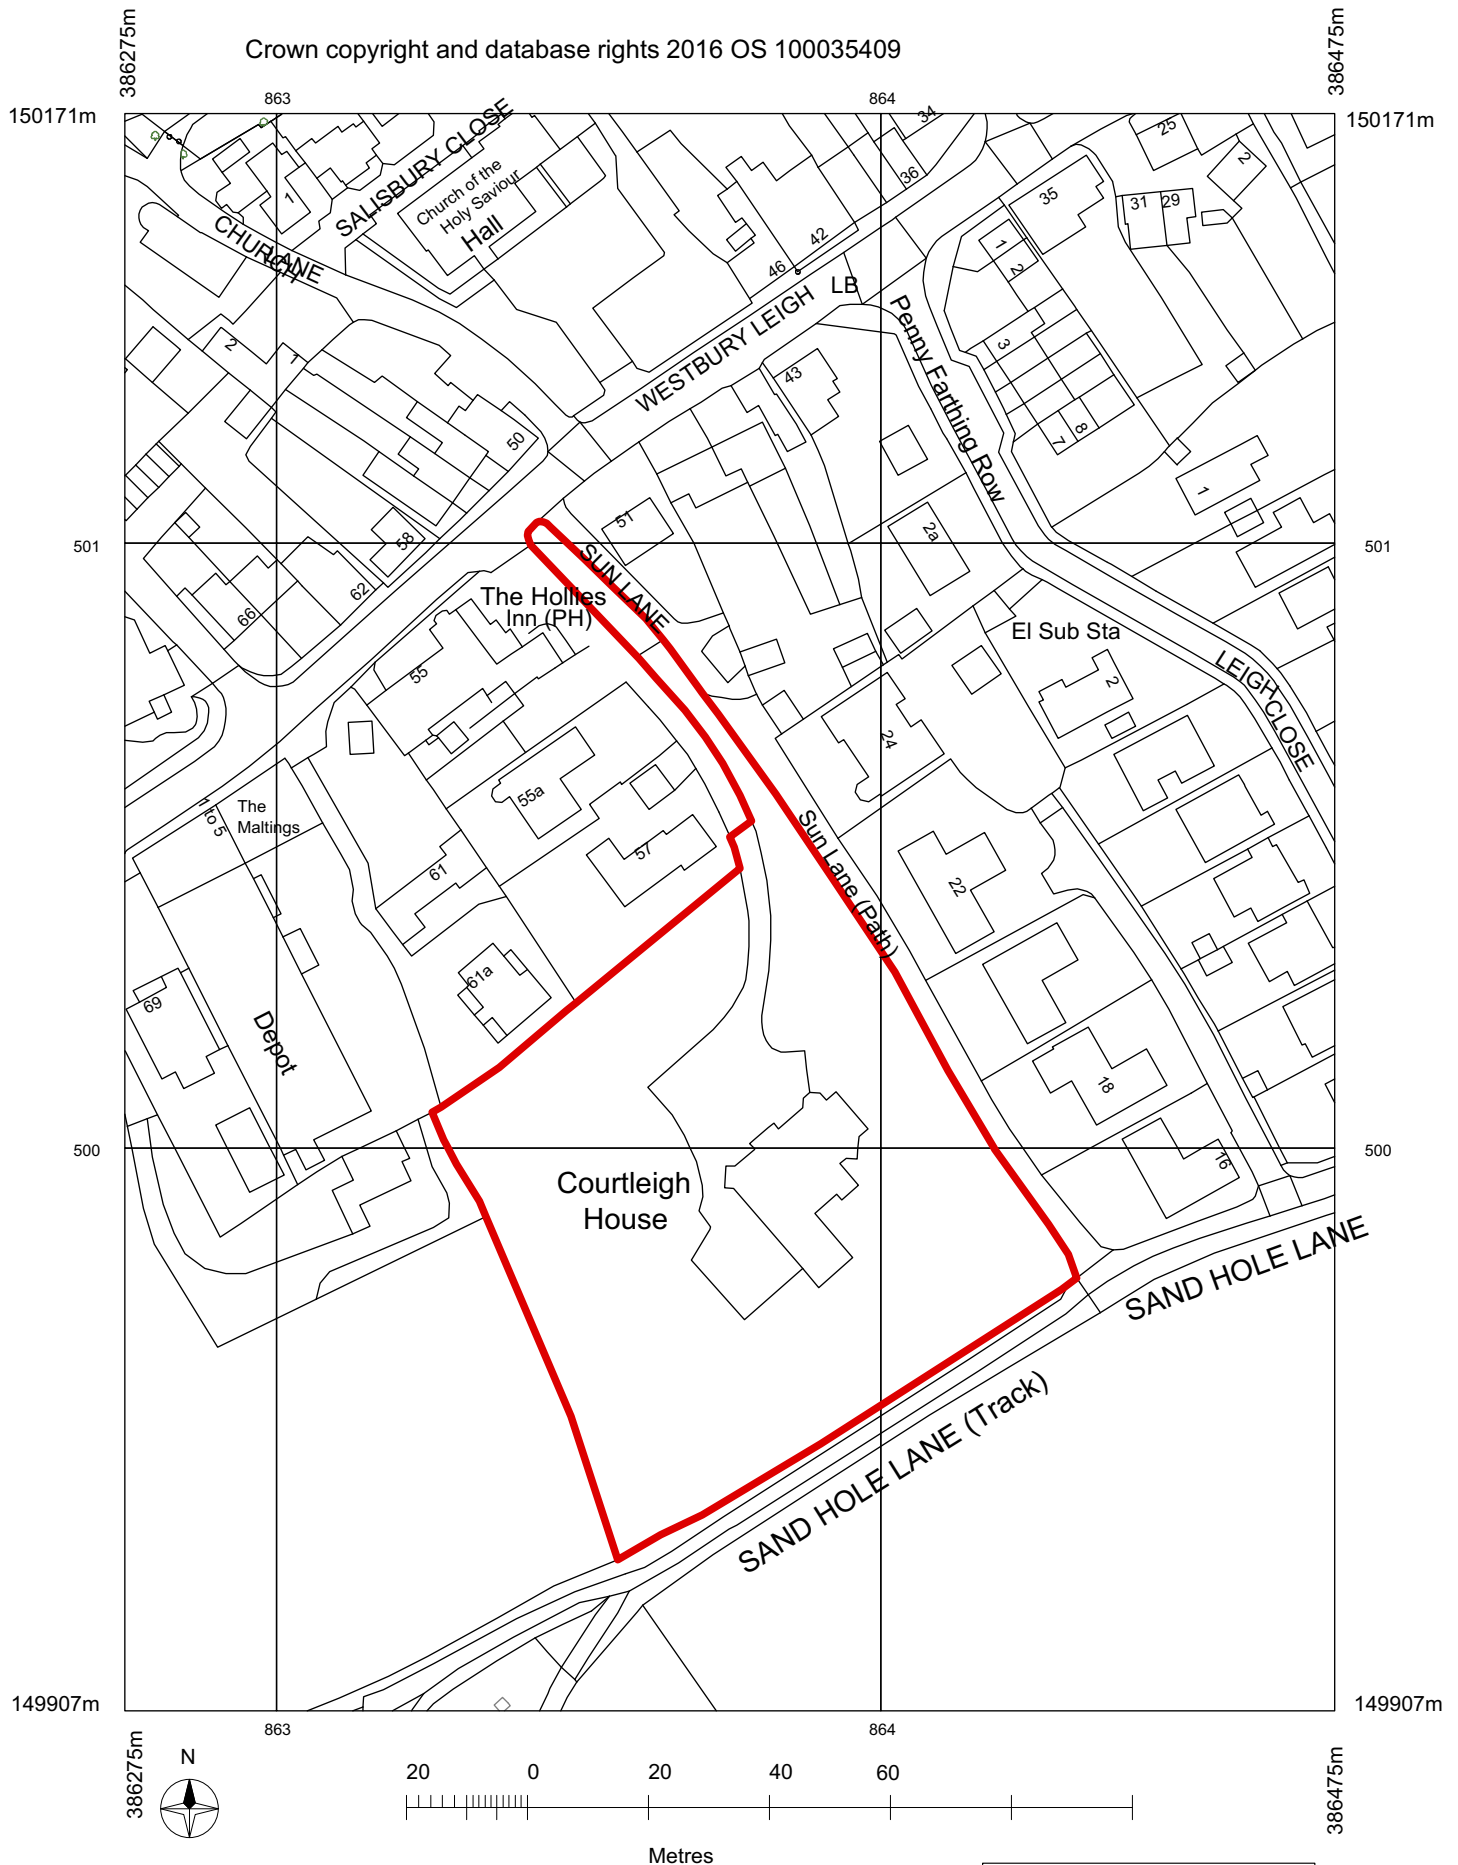

NOTES

1. This drawing is copyright and may not be reproduced without the permission of the author
2. All dimensions are to be checked on site and any discrepancies reported before work commences
3. Any ambiguities or discrepancies between this drawing and any other information given elsewhere must be reported to for clarification before works proceed.
4. All drawings to be read in conjunction with the project specification with all works carried out in accordance with the latest British Standards and codes of practice.
5. Sketch Drawing based on survey information provided by others

jhconsulting			
architecture conservation consultancy			
87 Watcot Street, Bath, BA1 5BW Tel: 01225 471345 www.jhconsulting.org			
Client			
The Institution of Engineering Designers			
Project			
Courtleigh Westbury Leigh, Wiltshire			
Title			
Site Location Plan			
Drawn by	Date	Drawing number	Revision
	Nov 2017	218-SU-000	-
Approvals	Scale	Purpose	
	1:1250 @ A4		