

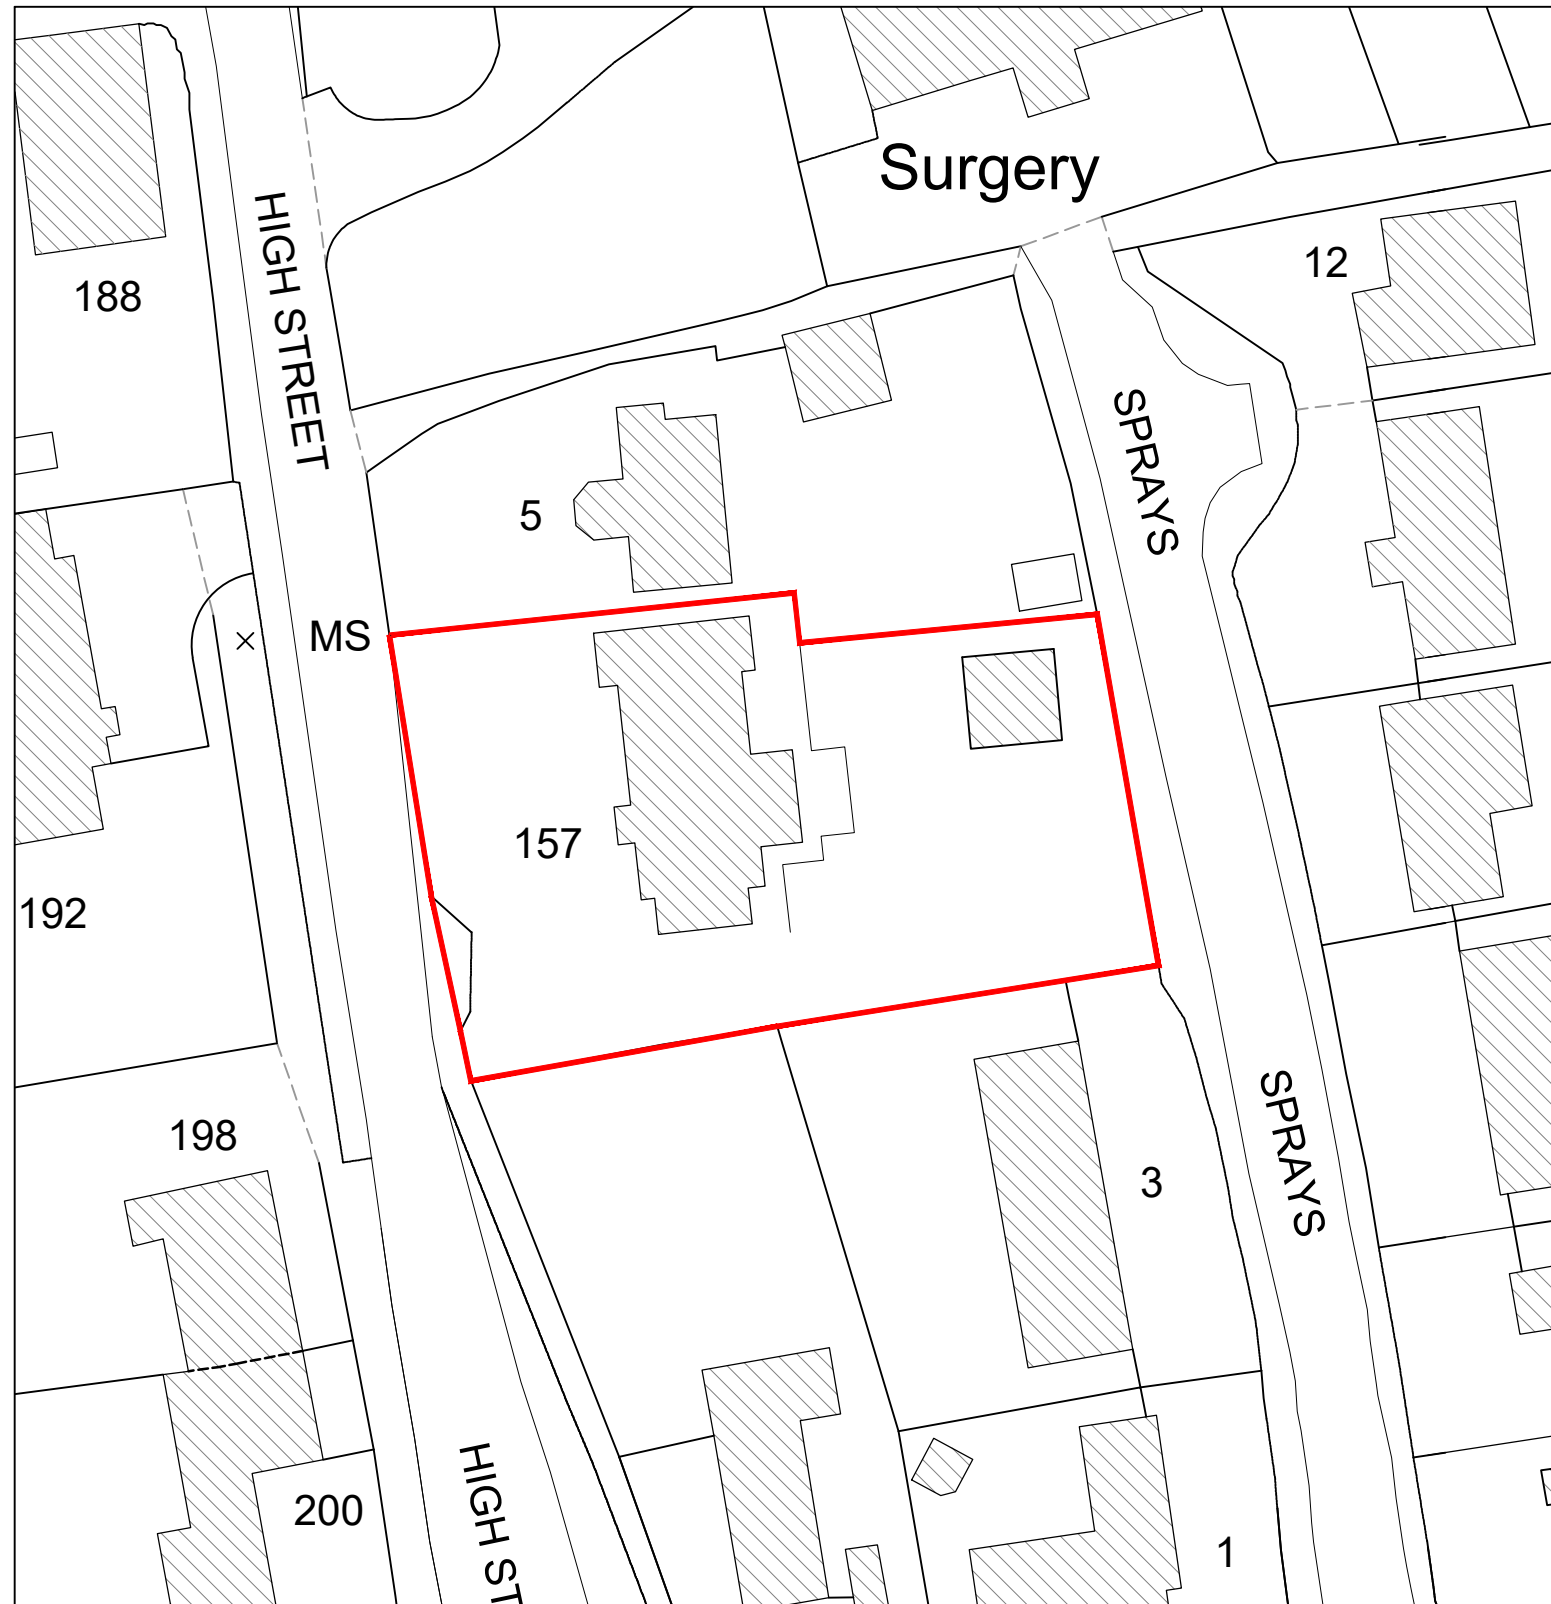
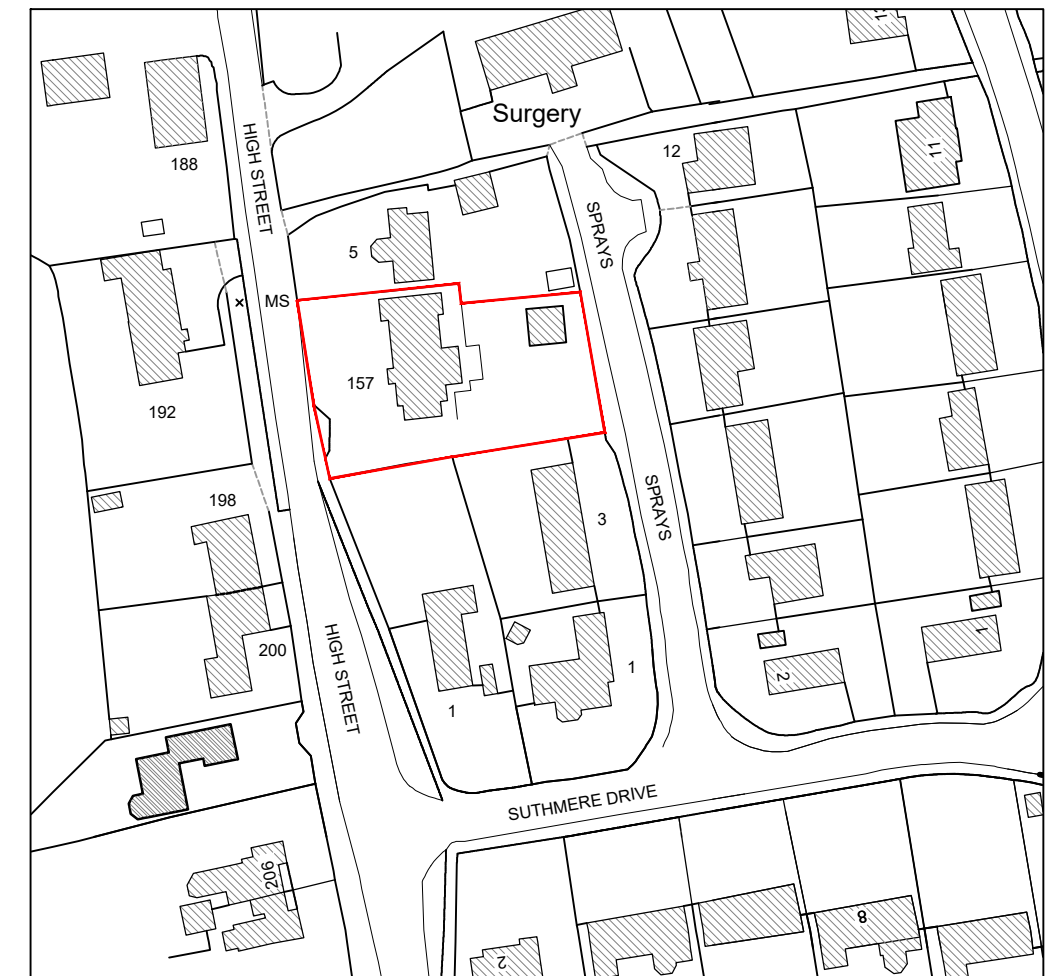


EXISTING SURVEY DRAWING ONLY.
NOT TO BE USED FOR CONSTRUCTION.

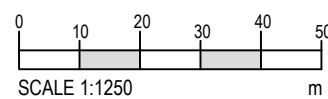

EXISTING BLOCK PLAN

Scale 1:500

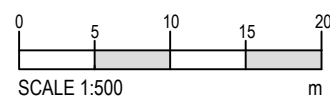

Ordnance Survey (c) Crown Copyright 2021. All rights reserved. Licence number 100022432

EXISTING SITE LOCATION PLAN

Scale 1:1250



JOB TITLE		DRAWING NUMBER			REV
157 High Street, Burbage, Marlborough, Wiltshire, SN8 3AA		157 High Street - Existing - 02			
For Mr and Mrs Watson		REVISIONS			
DRAWING TITLE		SCALE	DATE	DRAWN BY	PAPER SIZE
Existing Block Plan and Site Location Plan		As Indicated	March 26	AJA	A3
					JOB No.
					1687



Ground Floor
6 Pelhams Court
Marlborough
Wiltshire SN8 2AG

T. 01672 518 278
E. info@tuttlearchserv.co.uk
F. [facebook.com/tuttlearchserv](https://www.facebook.com/tuttlearchserv)
W. www.tuttlearchserv.co.uk