


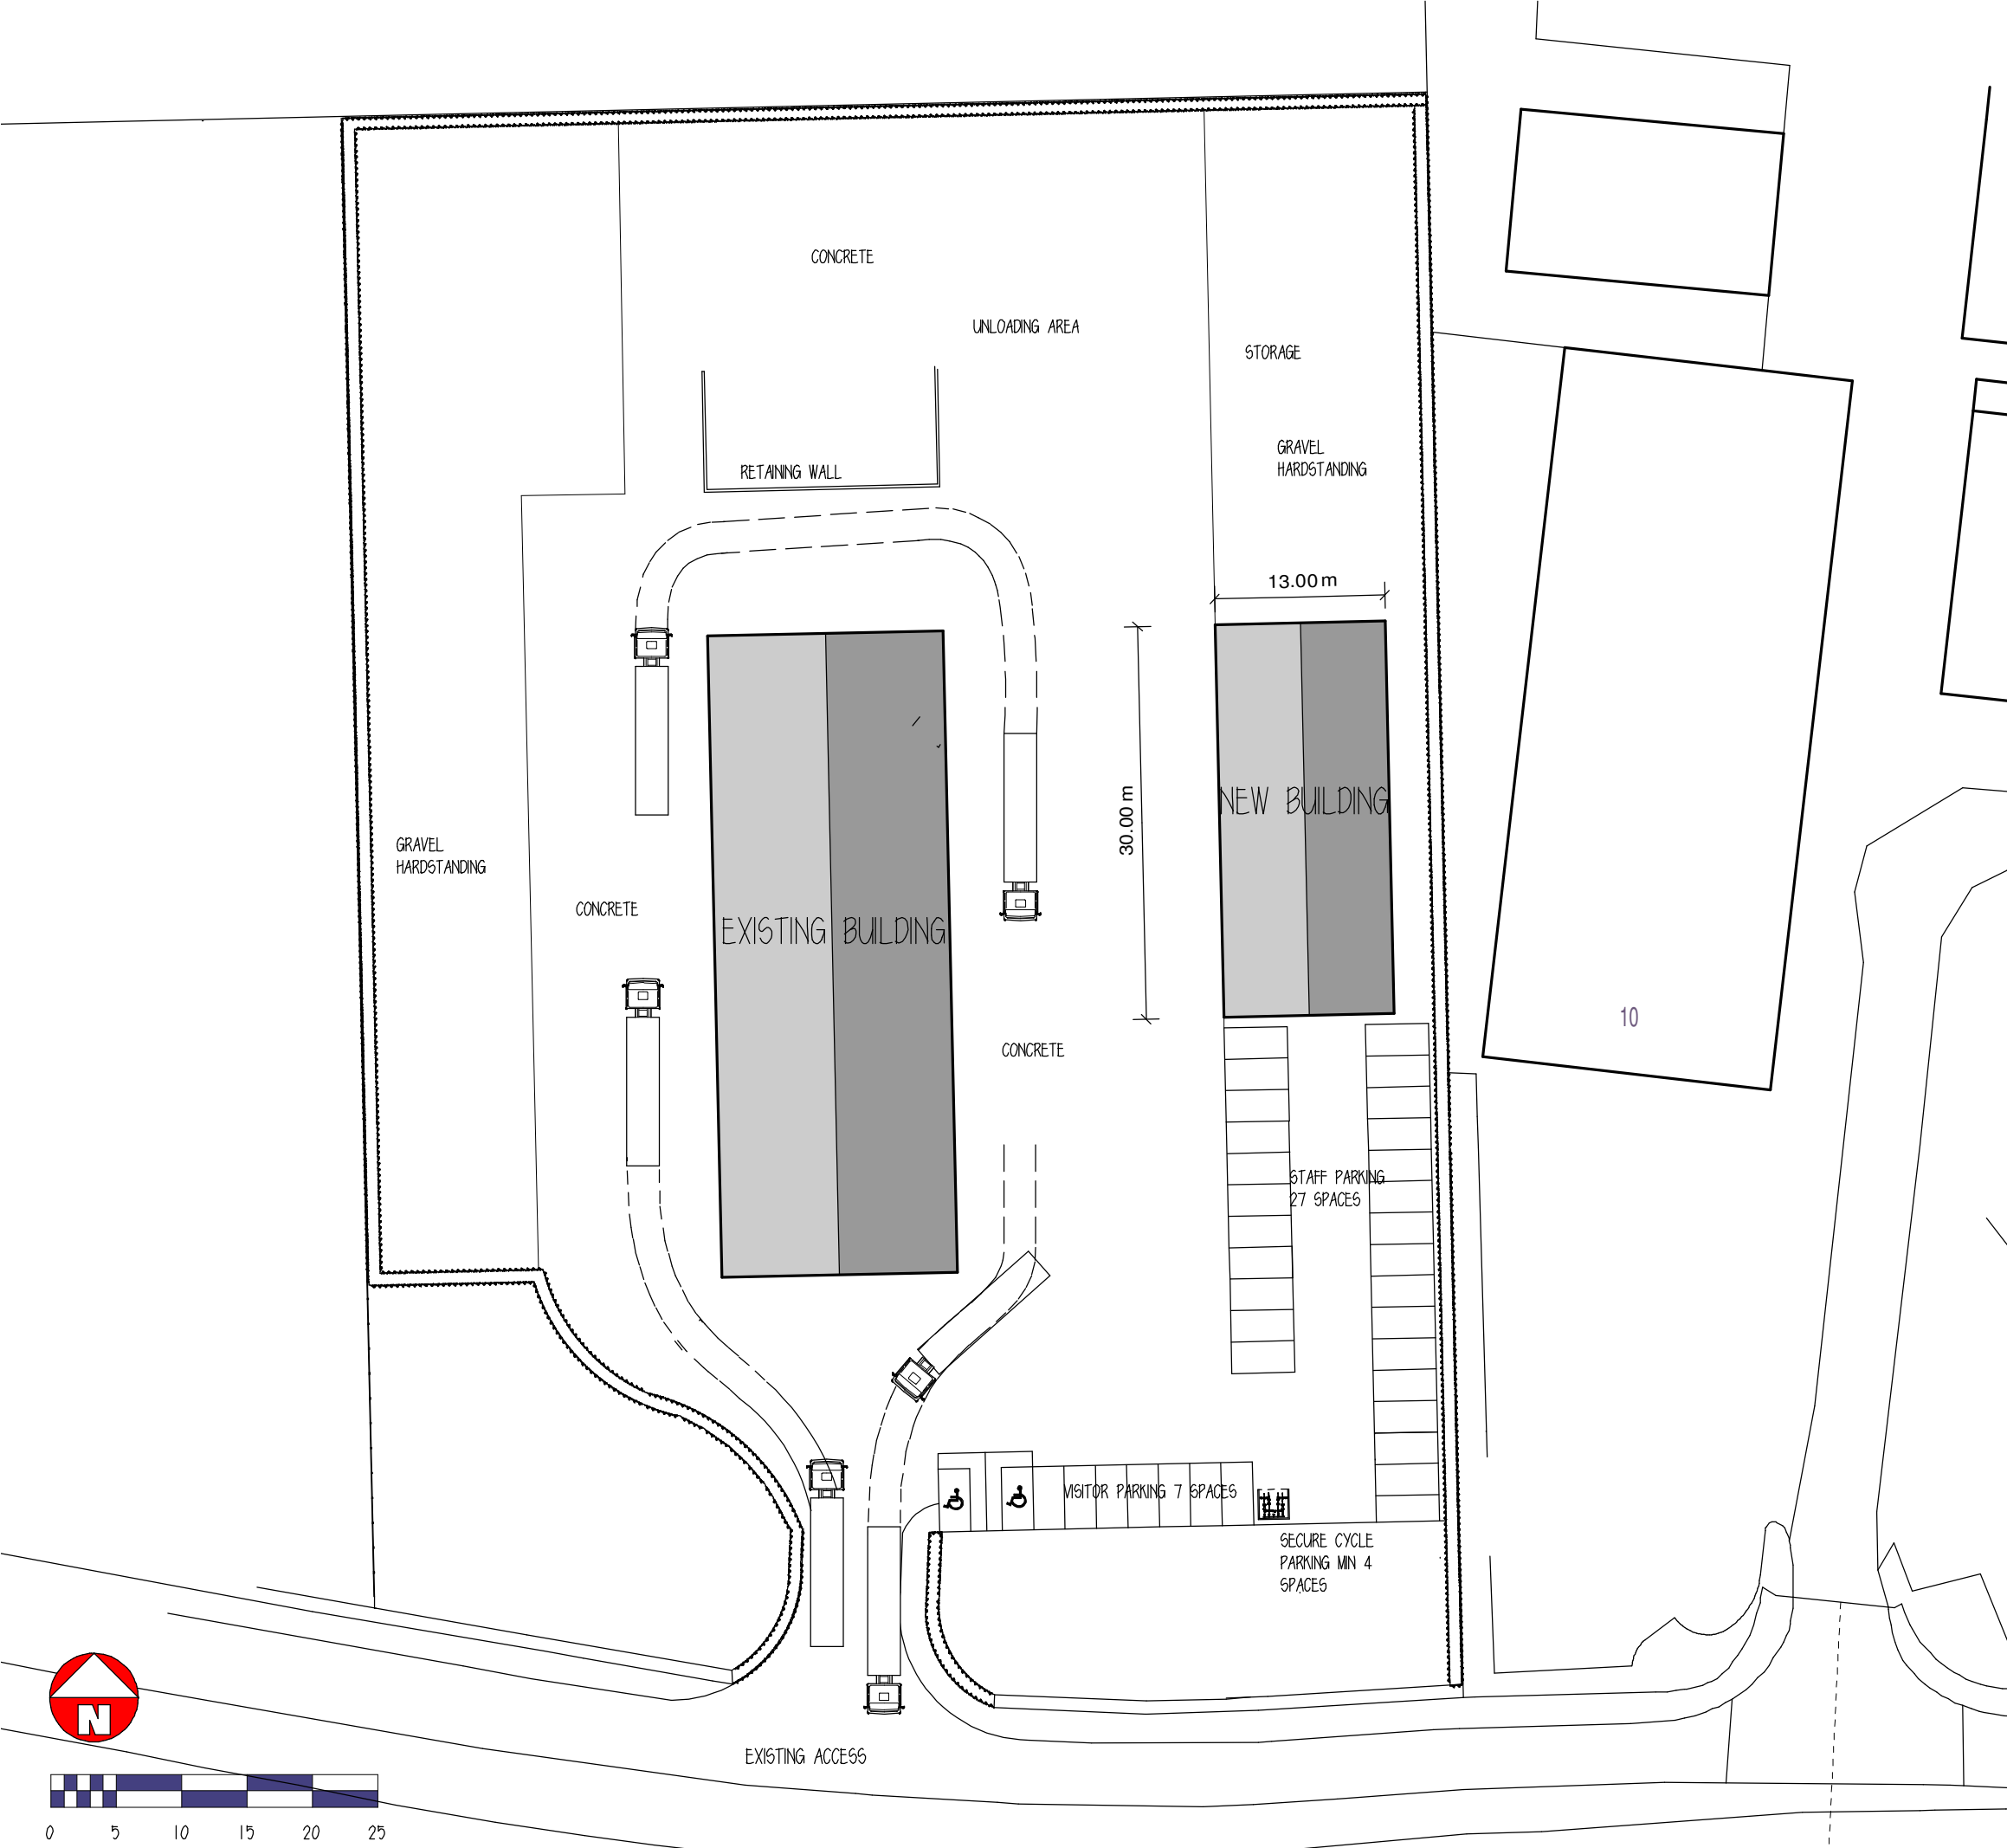

REVISIONS	
TALLIS AMOS GROUP LTD LOWER ODD BUSINESS PARK CRUDWELL , KEMBLE SN16 9SN	
TITLE PROPOSED BLOCK PLAN	ISSUE PLANNING
DATE APRIL 2026	DRG. NO.
SCALE 1:500 @ A3	2605.01B
DRAWN BY SP	
PERROTT BUILDING SERVICES LTD WEST TOWN HOUSE, KINGSLAND LEOMINSTER HEREFORDSHIRE HR6 9SE	