

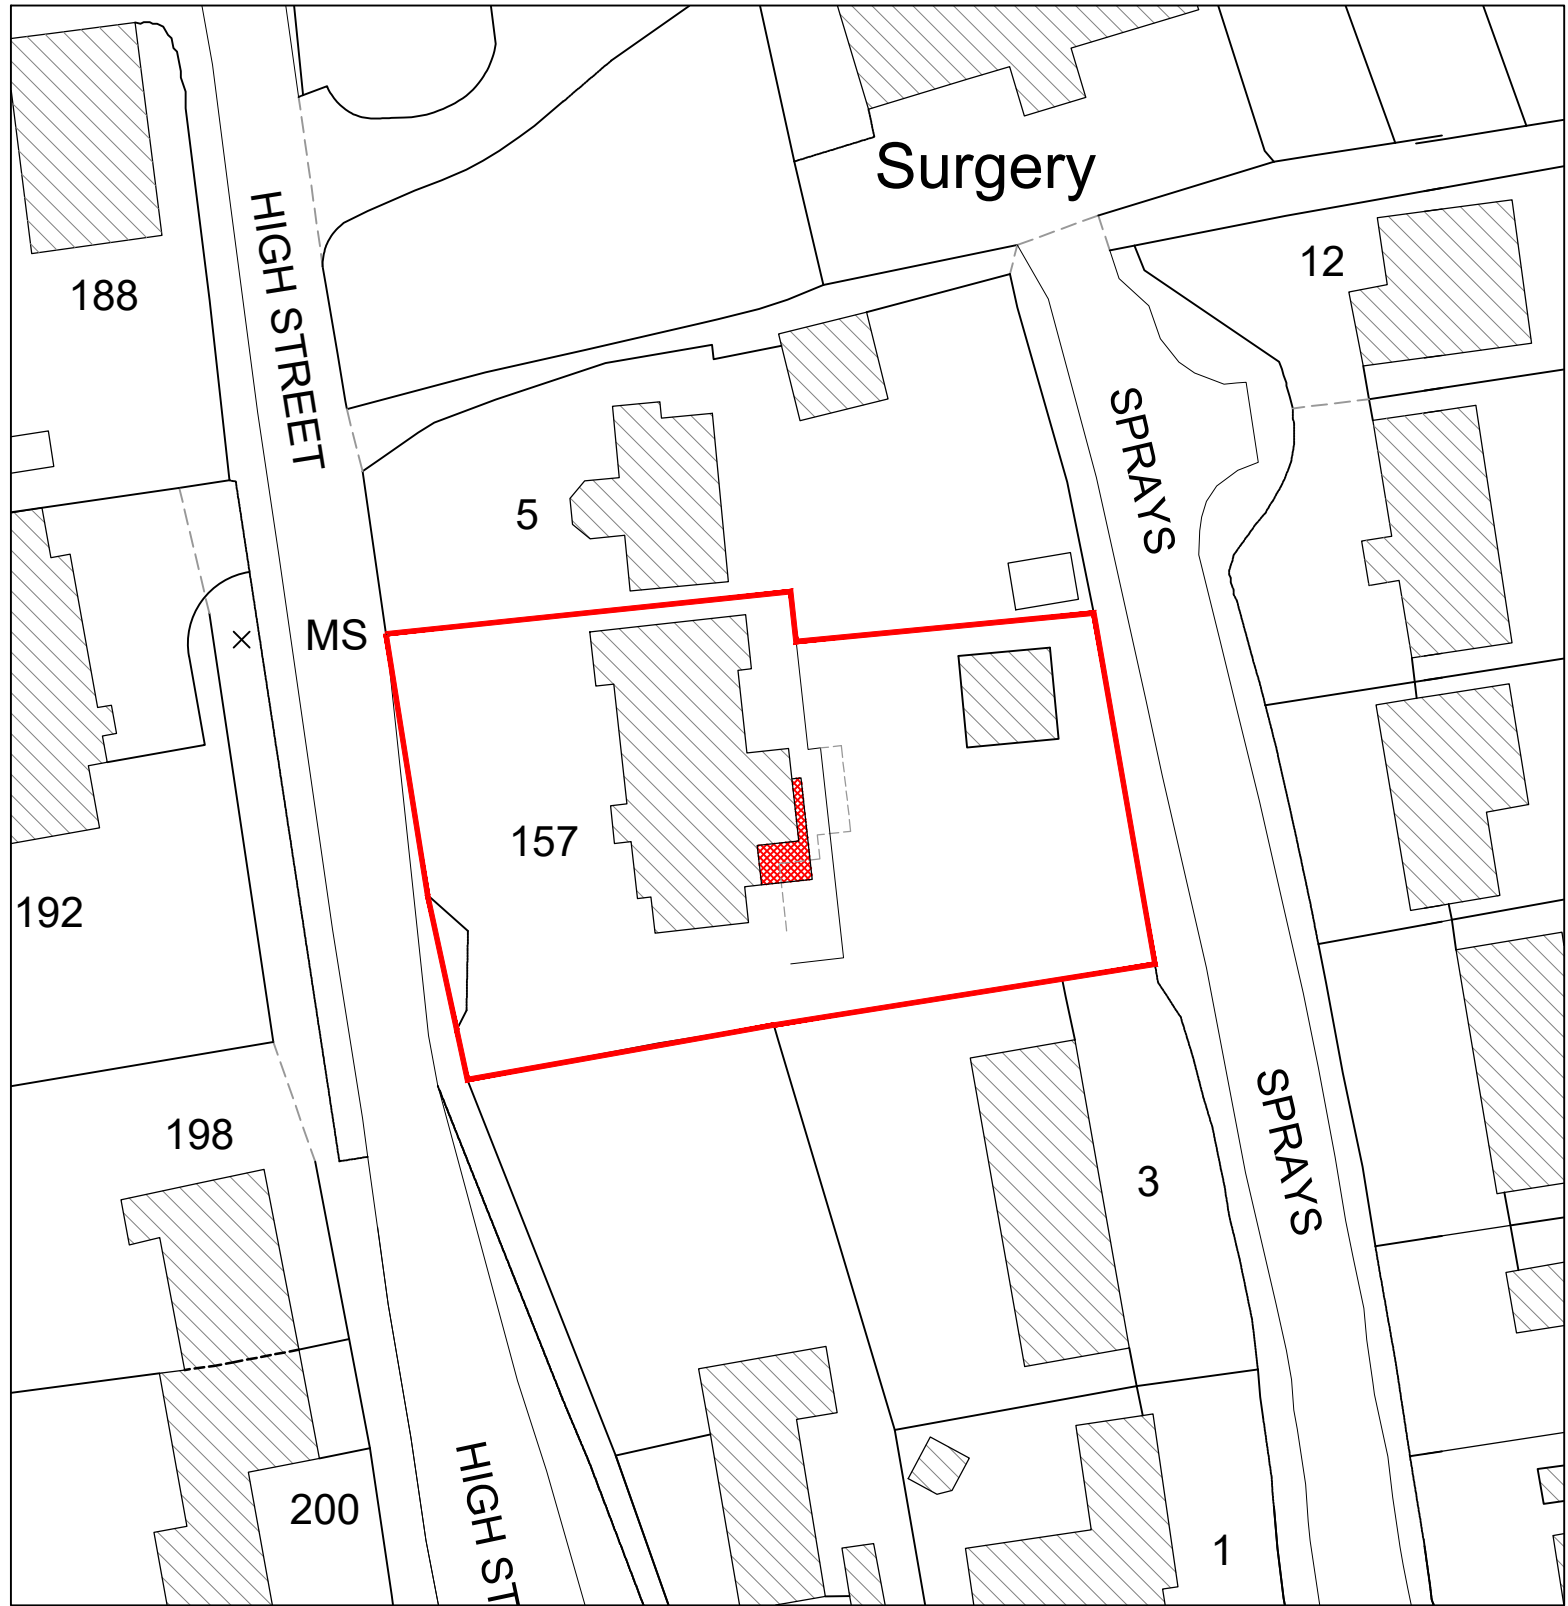
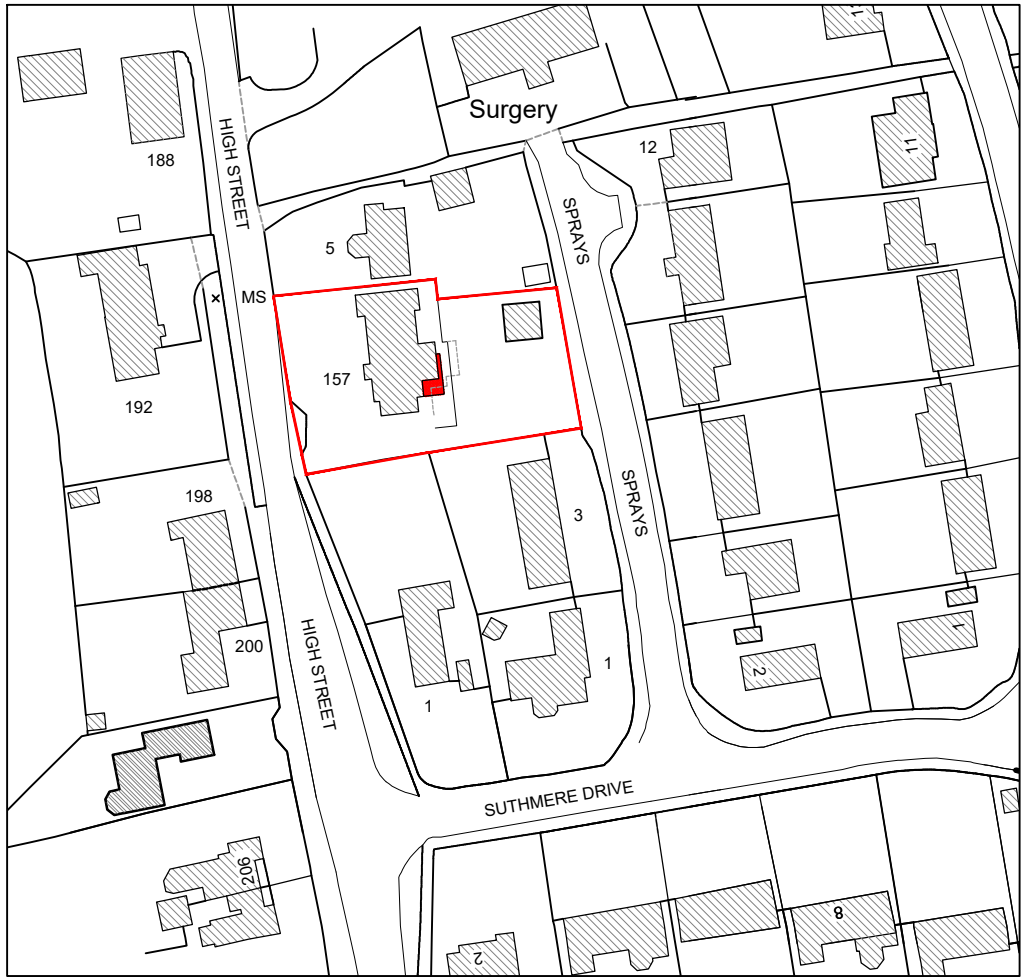


DRAWING FOR PLANNING PURPOSES ONLY.
NOT TO BE USED FOR CONSTRUCTION.

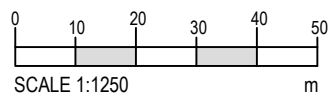

PROPOSED BLOCK PLAN

Scale 1:500

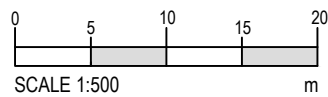

Ordnance Survey (c) Crown Copyright 2021. All rights reserved. Licence number 100022432

PROPOSED SITE LOCATION PLAN

Scale 1:1250



JOB TITLE		DRAWING NUMBER			REV	
157 High Street, Burbage, Marlborough, Wiltshire, SN8 3AA		157 High Street - Proposed - 04				
For Mr and Mrs Watson		REVISIONS				
DRAWING TITLE		SCALE	DATE	DRAWN BY	PAPER SIZE	JOB No.
Proposed Block Plan and Site Location Plan		As Indicated	May 26	AJA	A3	1687



Ground Floor
6 Pelhams Court
Marlborough
Wiltshire SN8 2AG

T. 01672 518 278
E. info@tuttlearchserv.co.uk
f [facebook.com/tuttlearchserv](https://www.facebook.com/tuttlearchserv)
W. [tuttlearchserv.co.uk](http://www.tuttlearchserv.co.uk)