
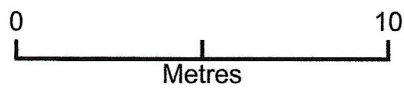


7 Green Close_SN8 3DE

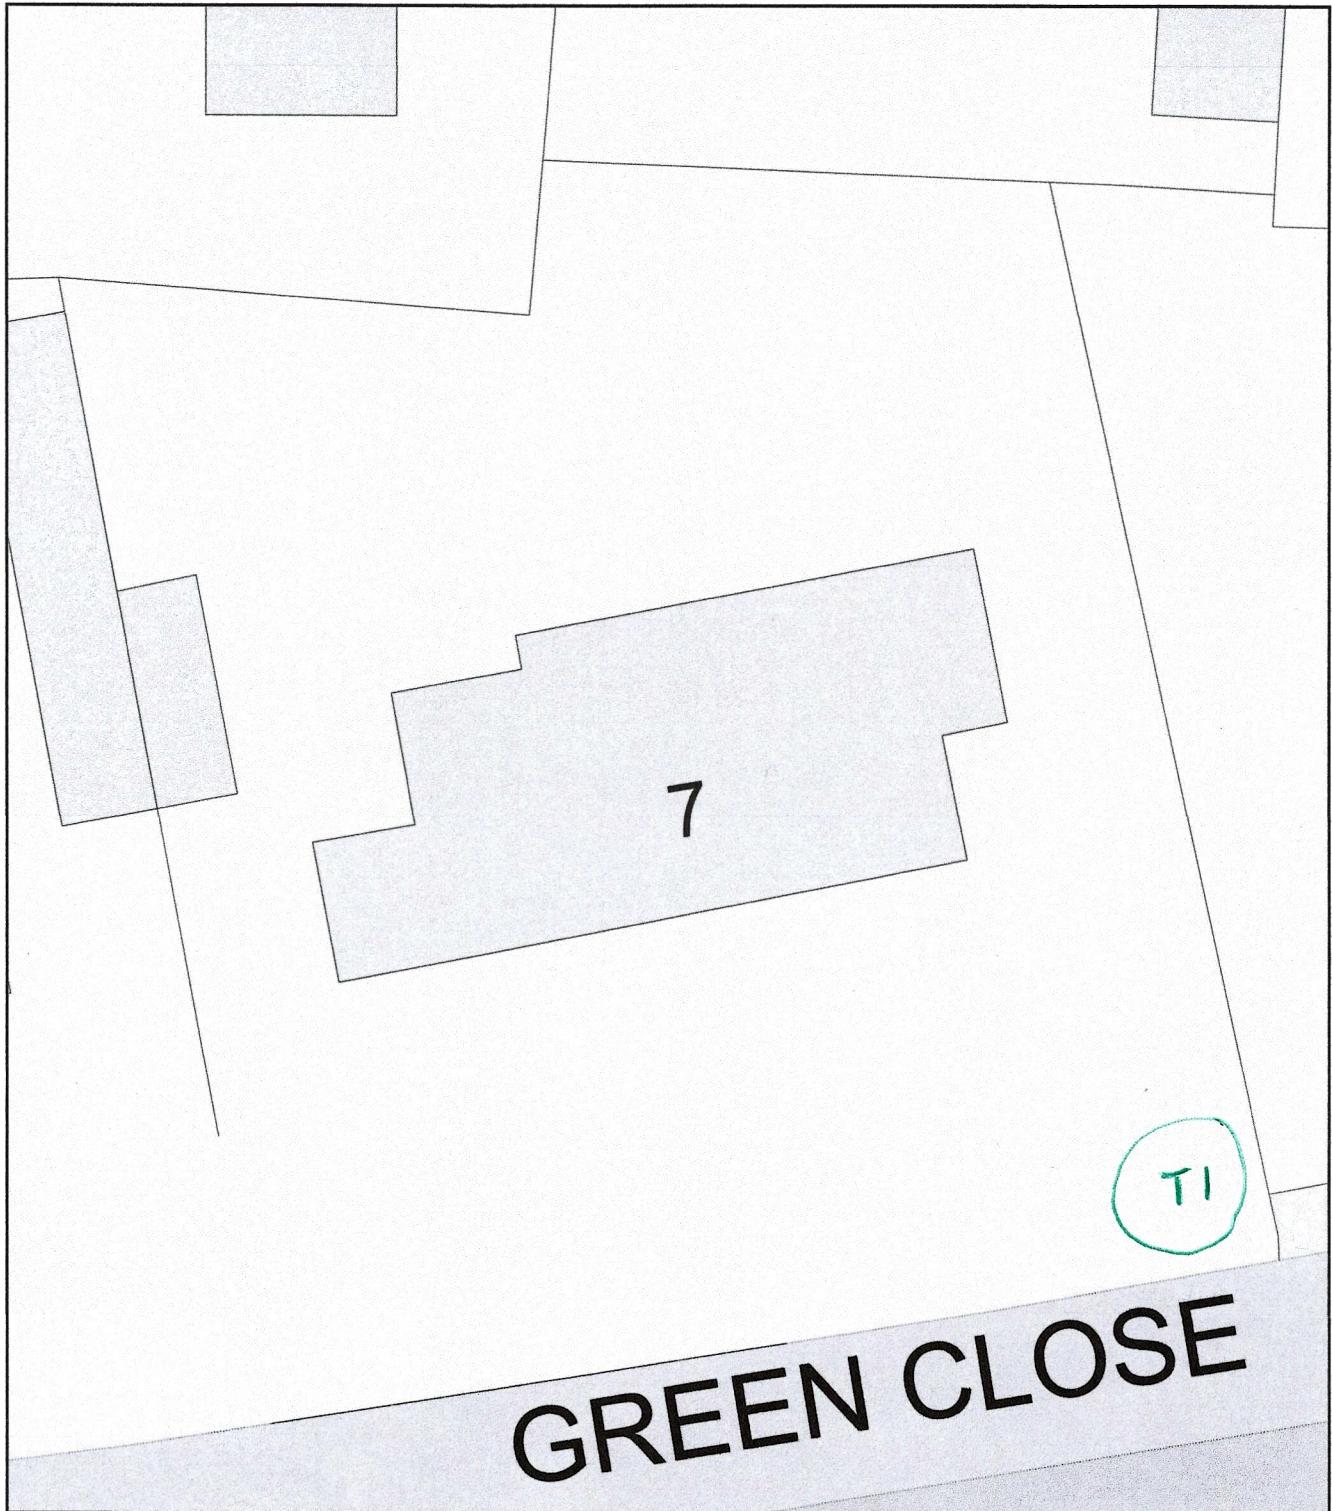

Plan Produced for: Green Farm Tree Care

Date Produced: 13 May 2026

Plan Reference Number: TQRQM26133133136912

Scale: 1:200 @ A4