




ELV Proposed N Elevation
01 1:50



ELV Proposed W Elevation
02 1:50

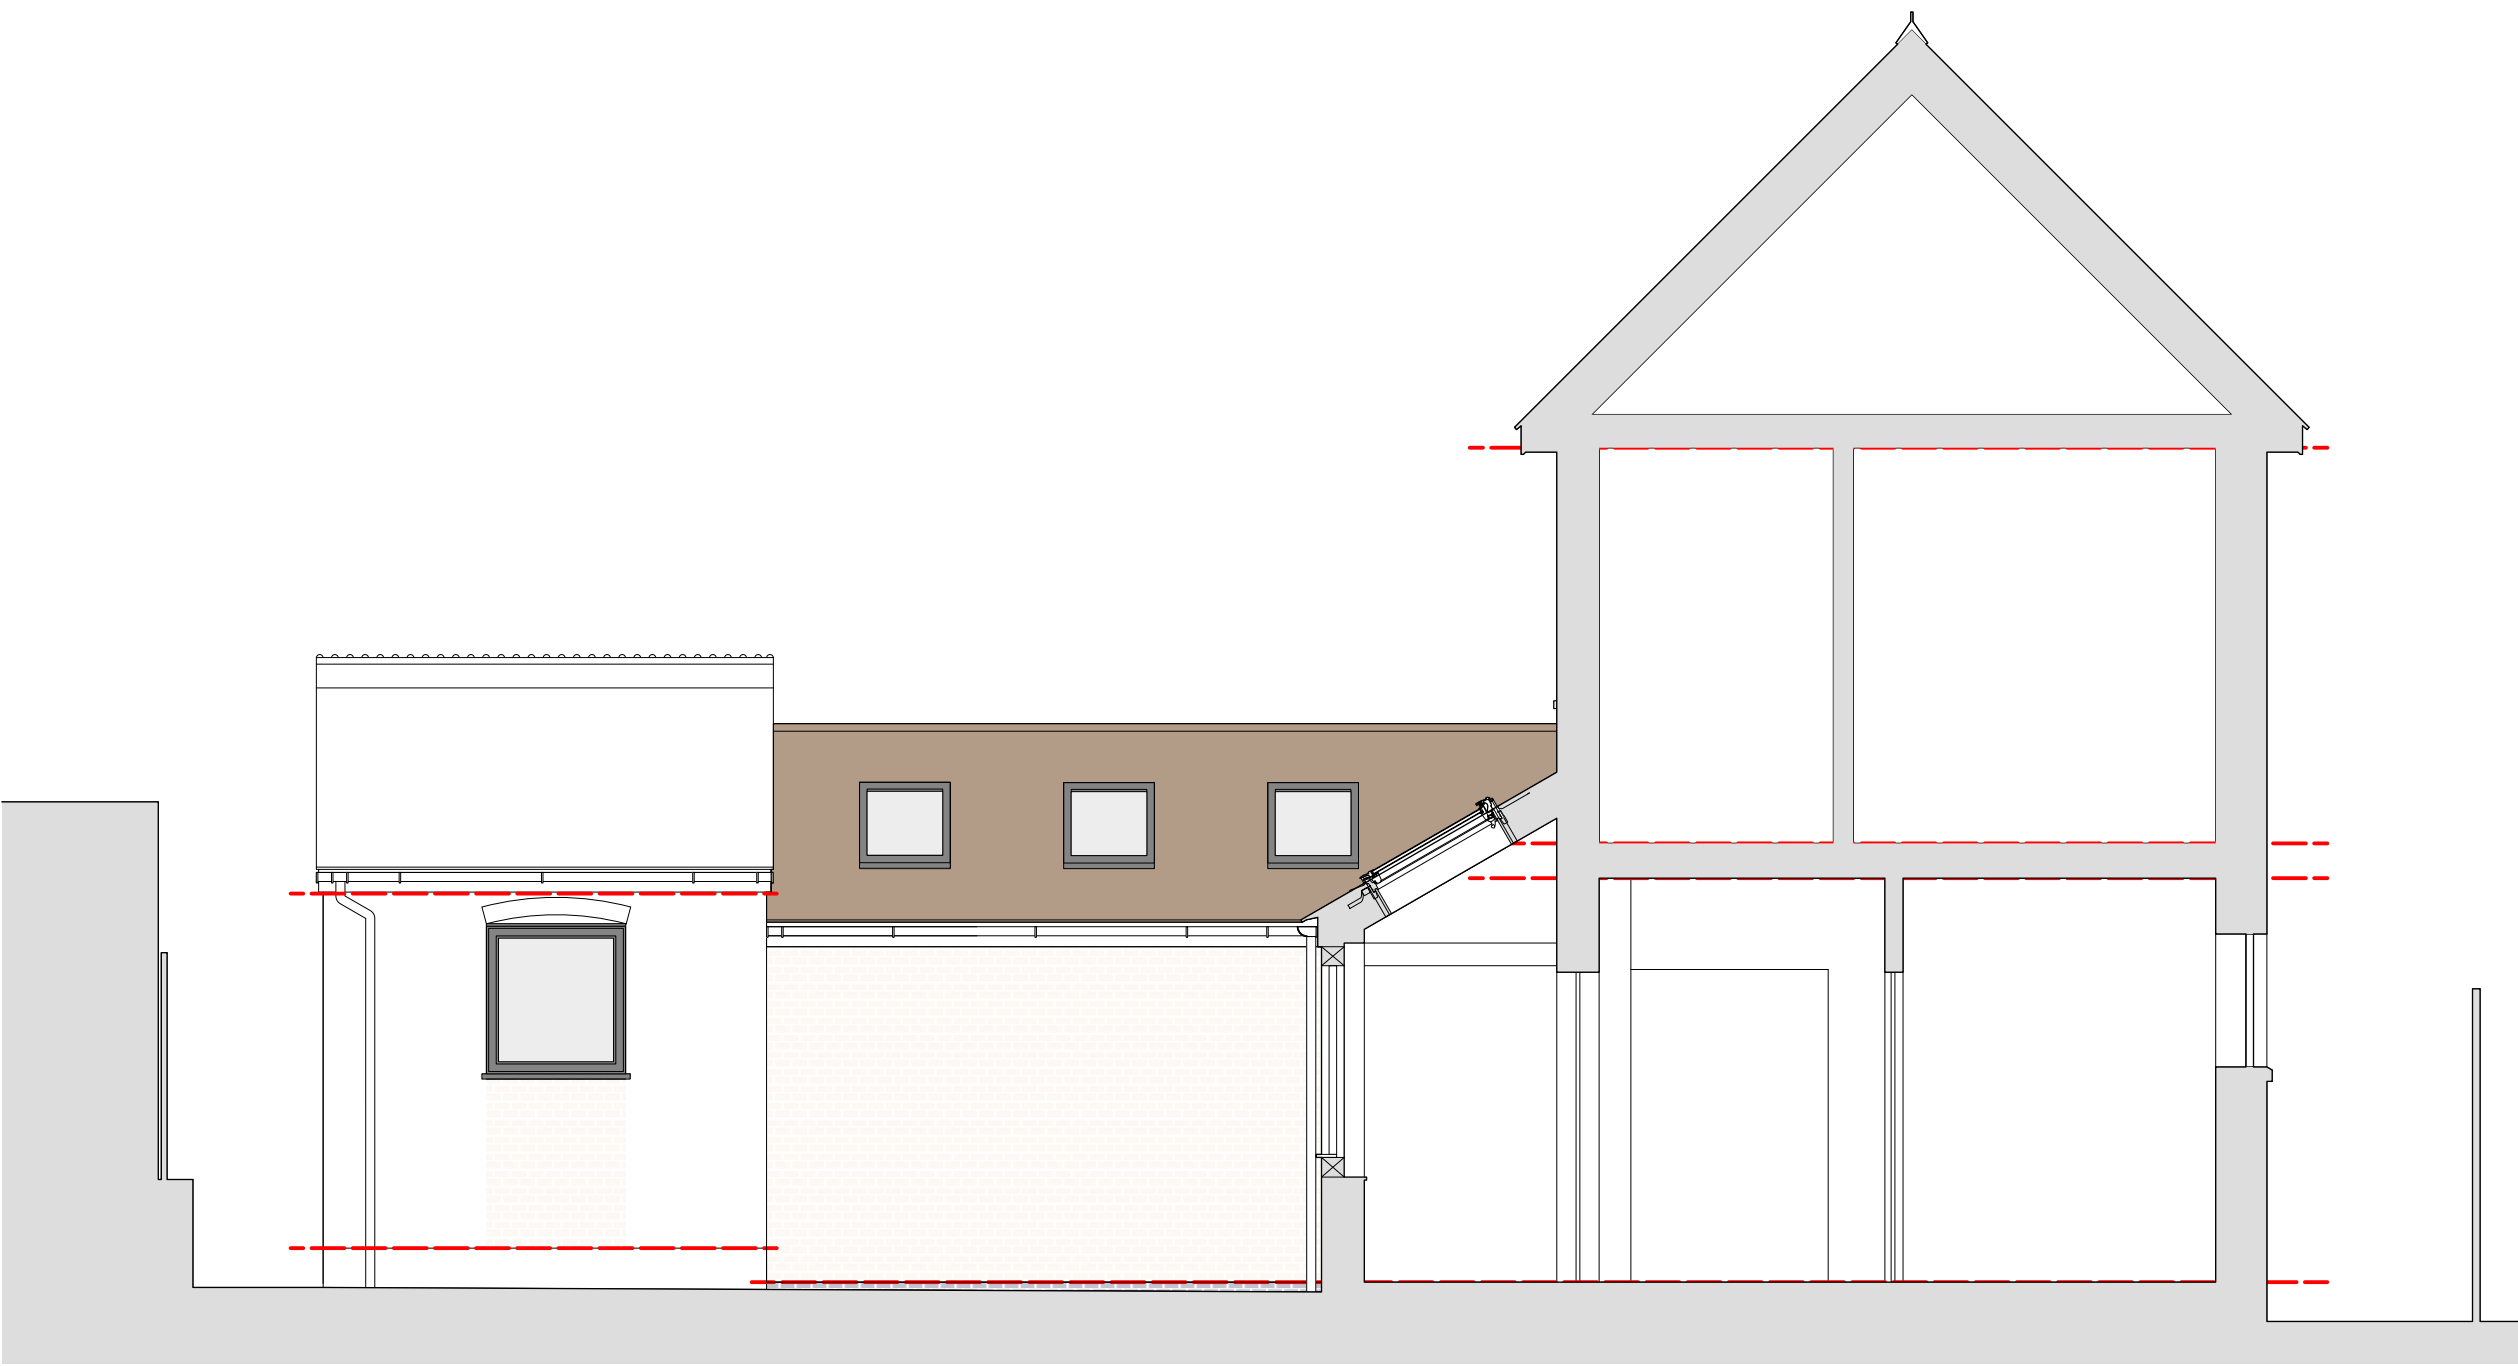

ELV Proposed E Elevation / Section
03 1:50



ELV Proposed S Elevation
04 1:50

PLANNING

