
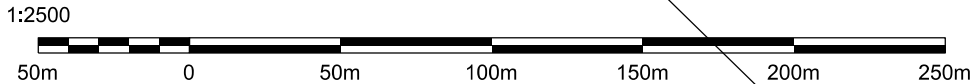


Survey Notes

Grid: OS

Levels: N/A

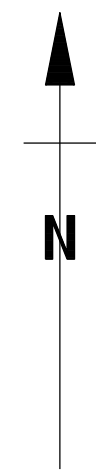

© Crown Copyright and database rights 2026 OS Licence no. AC0000849896

MALCOLM HUGHES

CHARTERED LAND SURVEYORS

Aintree House, Trident Business Park
Dafen Avenue, Risley, Warrington, WA3 6BX.
Tel: 0161 905 1265
www.malcolmhughes.co.uk
surveythis@mhls.co.uk

Accreditations

RICS

THE SURVEY ASSOCIATION

chartered ICES

QUALIFIED

FS 14126

Client

Mr. B. Truswell
No. 2 New Bungalows
Bradenstoke
Chippenham
Wiltshire

Project

Land at
Haresbrook Farm
Greenway
Tockenham
Wiltshire
SN4 7PW

Title

Proposed Accessway,
Polytunnel, Vegetable Wash
and Storage Shed

LOCATION PLAN

Drawn By SG 13-05-26

Checked by BT 13-05-26

Survey Date n/a

Scale 1:2500 @ A3

Drawing No 60270-3

Revision A