


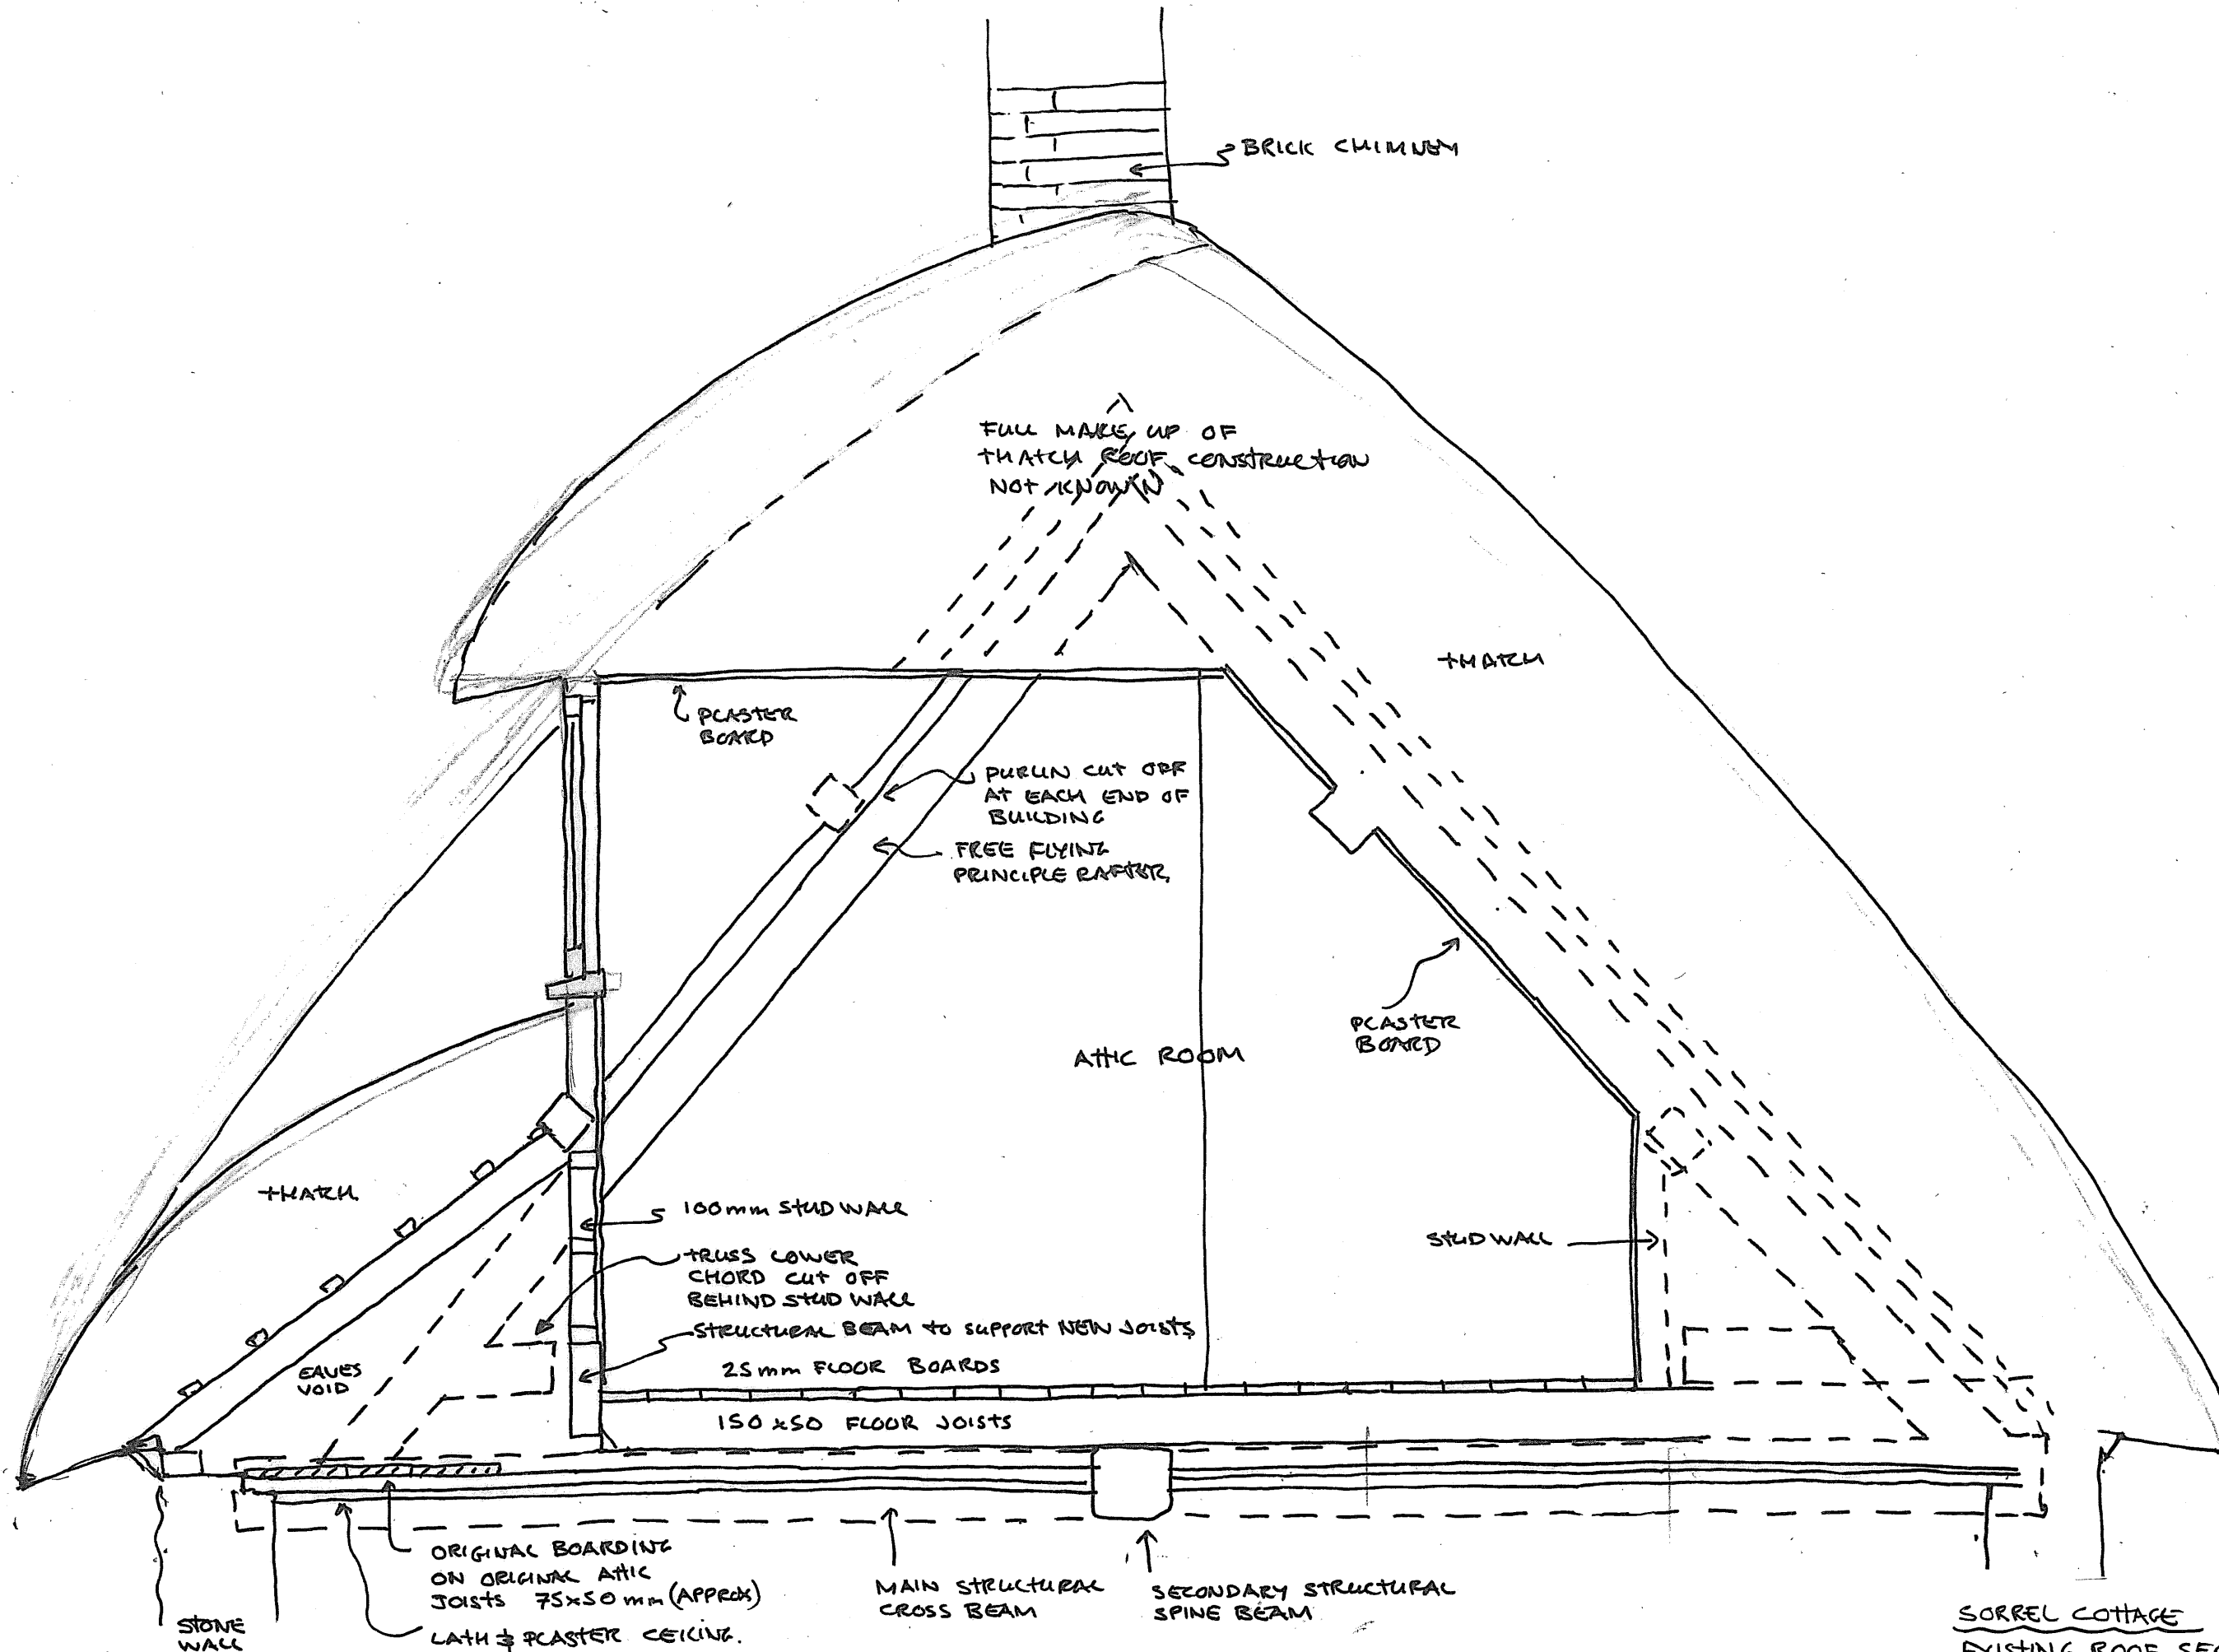

0 1m
SCALE BAR 1:20 @ A3

SKETCH SECTION OF
EXISTING ATTIC
(1:20 @ A3)

SORREL COTTAGE
EXISTING ROOF SECTION
SCALE 1:50 @ A3
DWG: 650/SK.04 DATE: APRIL 26