





Unit D

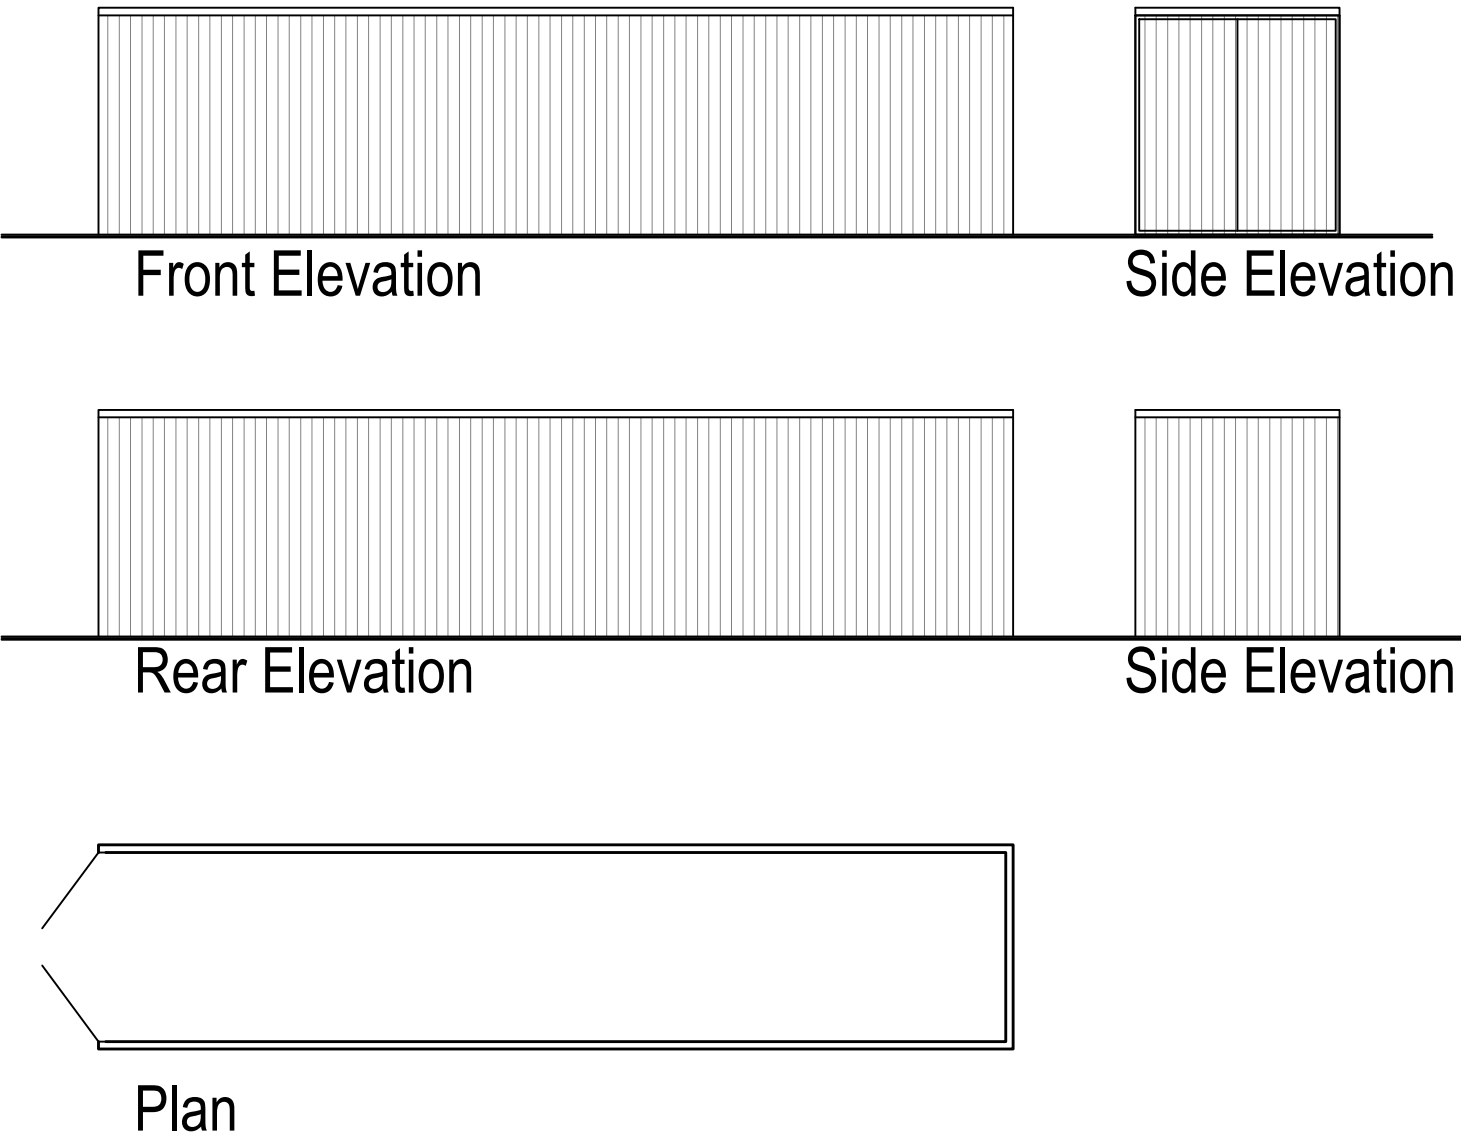

Unit C

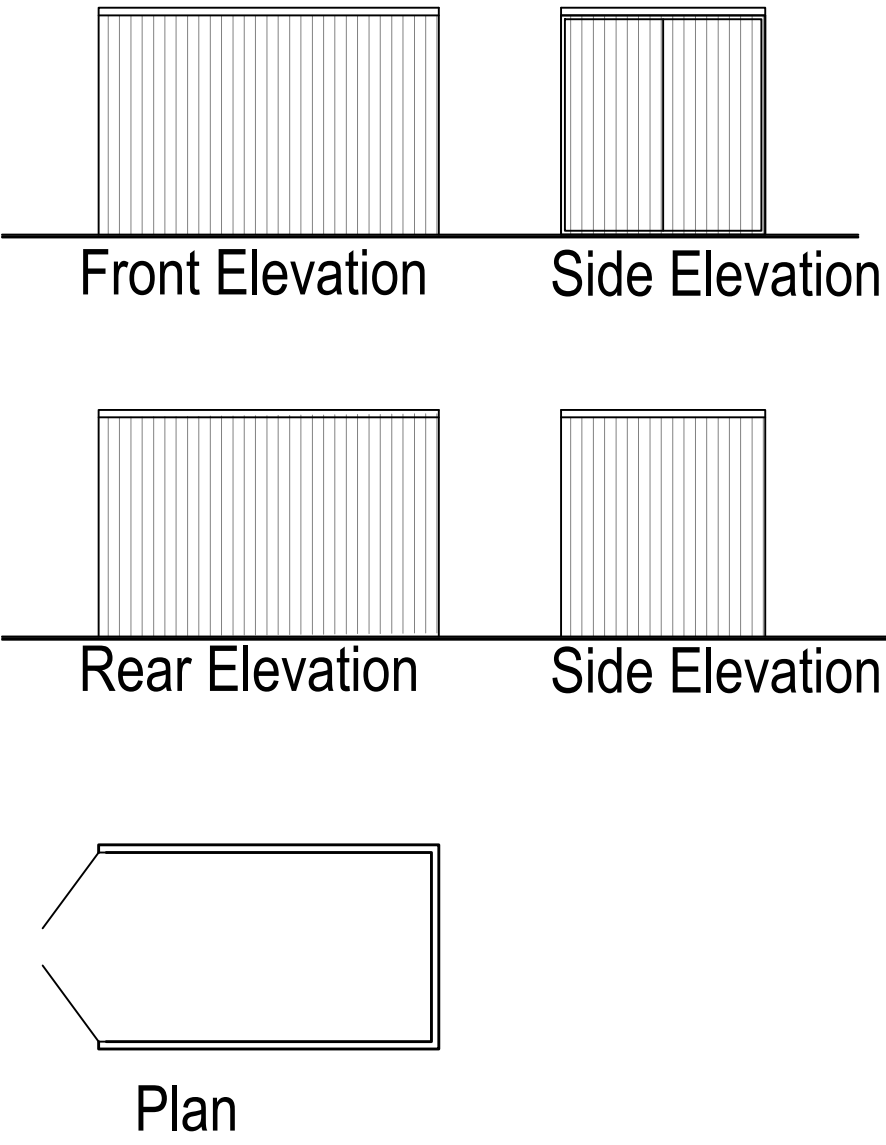

Unit B & E

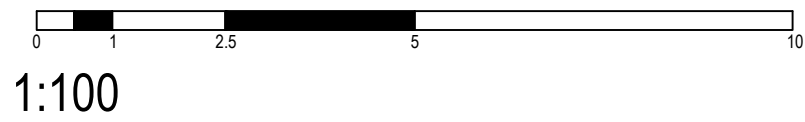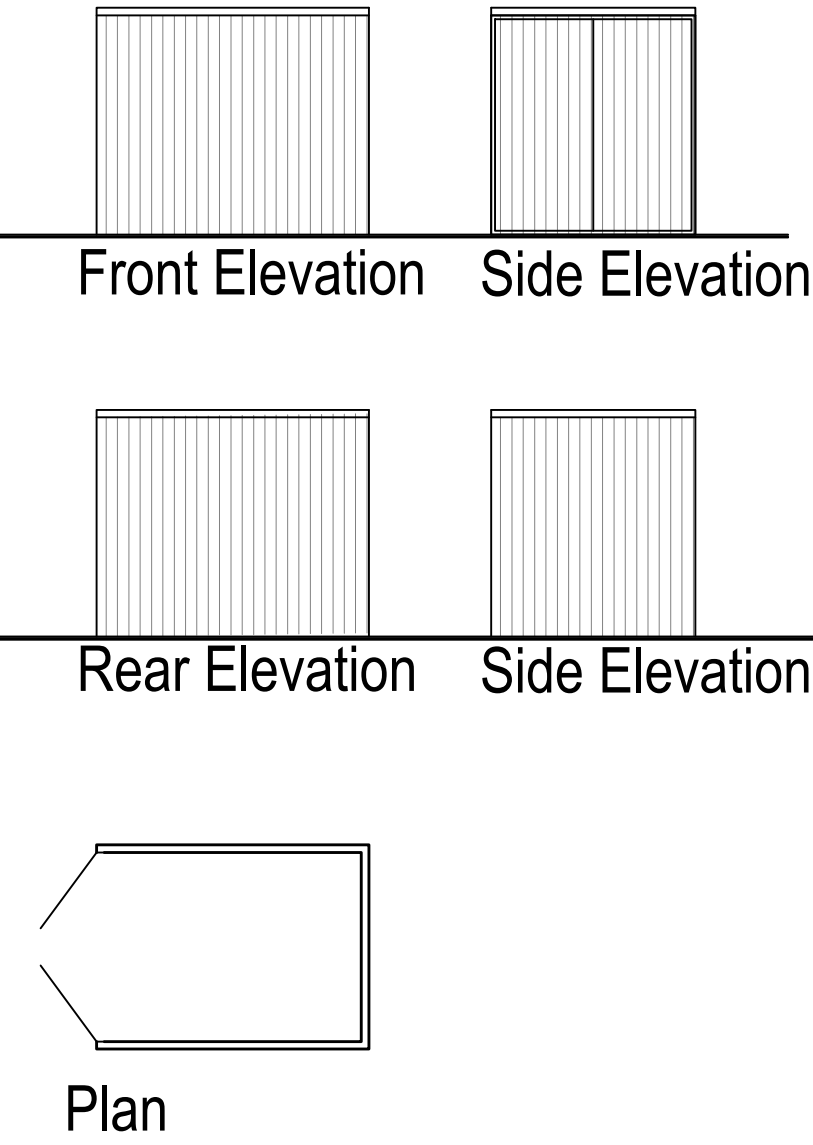

Revn.	Description.	Date.
HEAL PLANNING APPEALS Hooper Enterprise Associates Ltd St. Mary's Place, Shrewsbury, Shropshire. SY1 1DZ.		
Project: Land adjoining Chelworth Lodge Ind. Estate Cricklade, Wiltshire. SN6 6HP		
Title: STORAGE UNITS Elevations and Plan		
Date:	April 2026	Drawing No: HP-CR-04
Scale:	1:100	
Copyright © 2026 Heal Planning Appeals		