

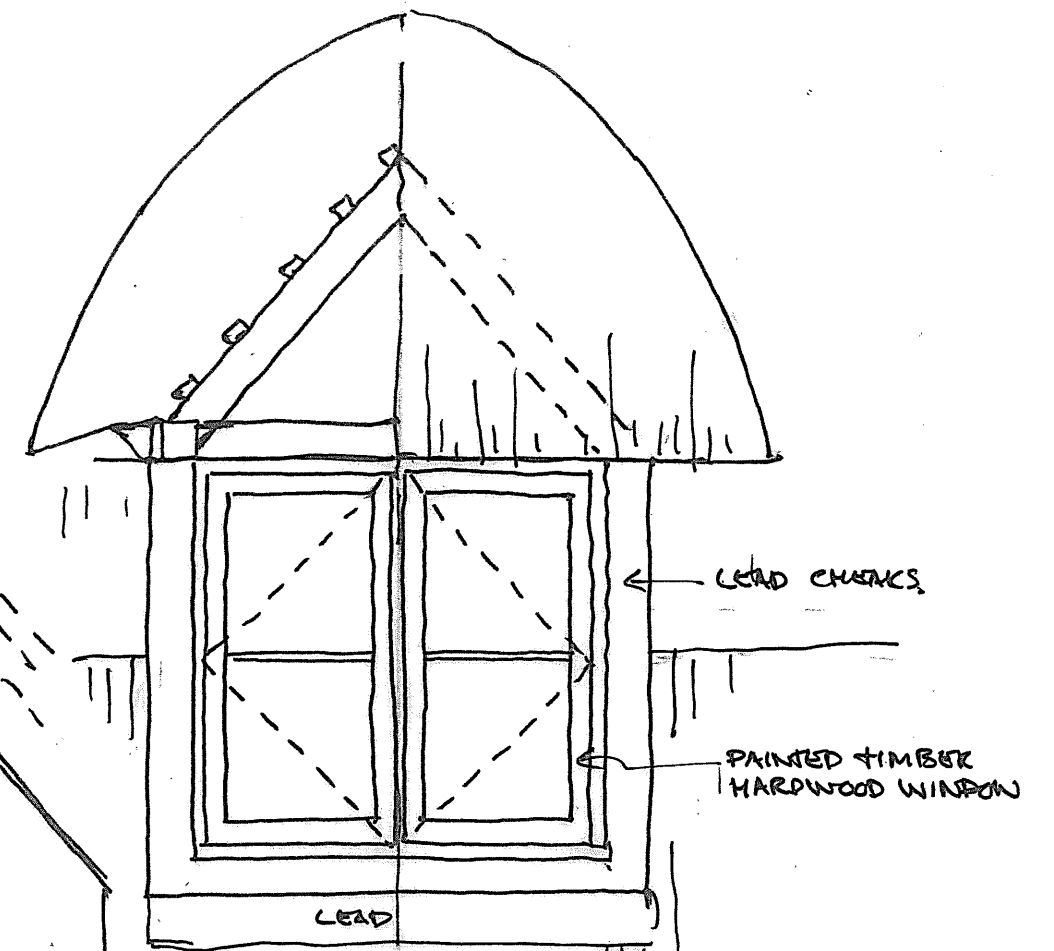


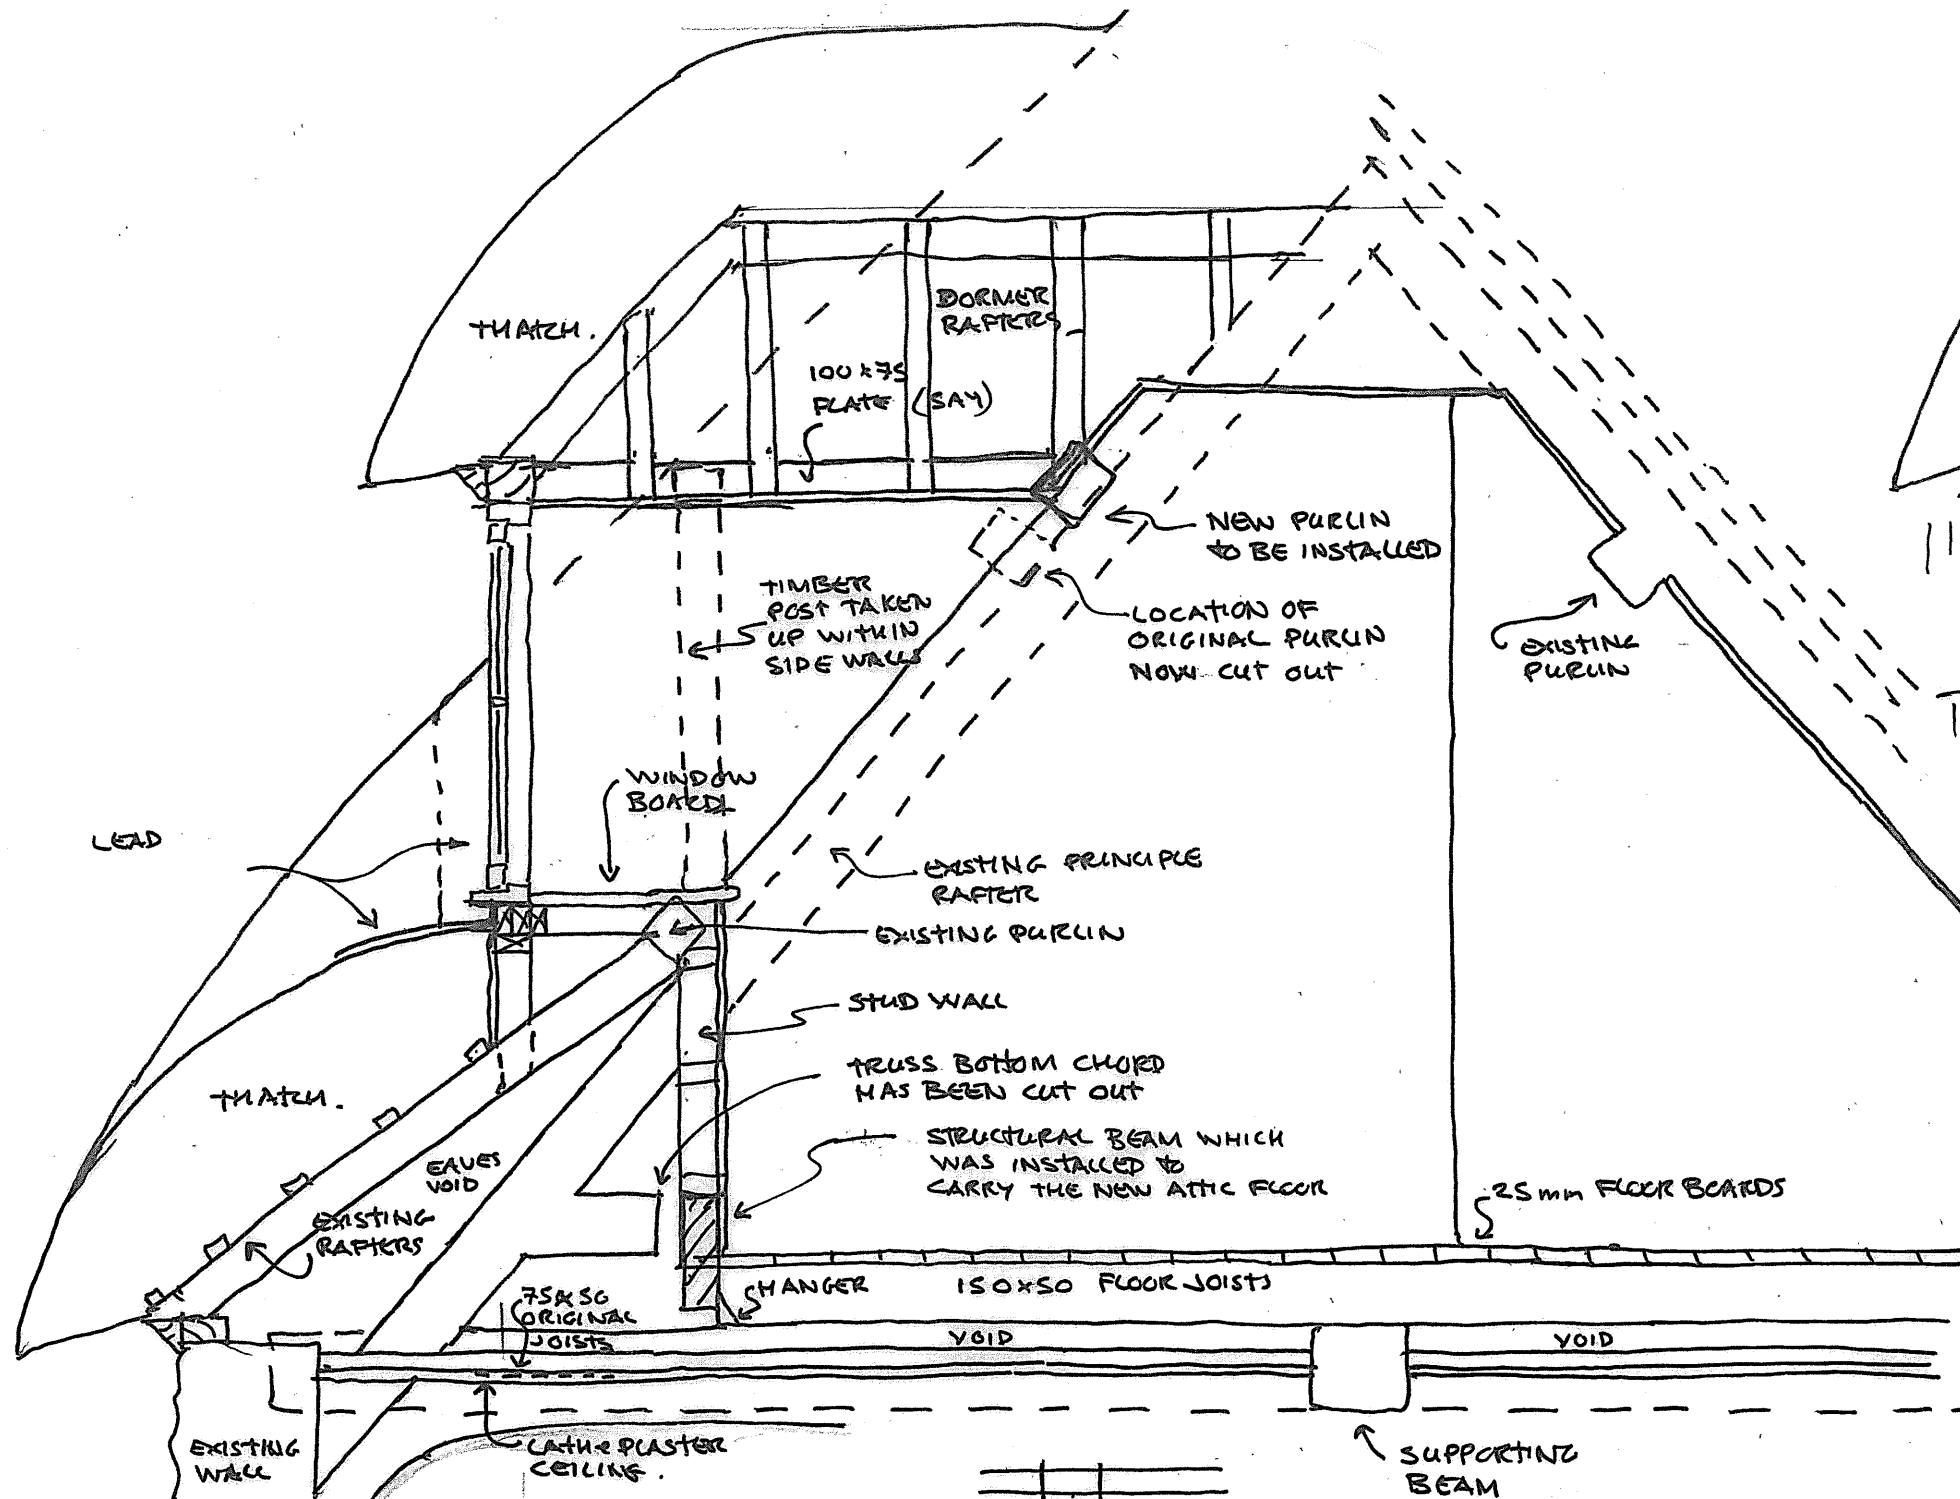

SKETCH ELEVATION
OF DORMER WINDOW

SKETCH SECTION THROUGH
DORMER (1:20 @ A3)

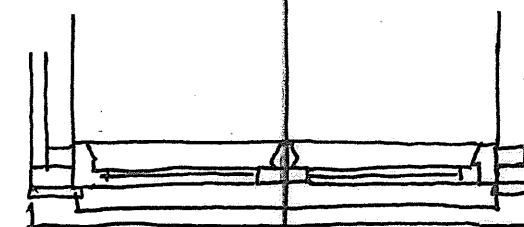

SKETCH PLAN OF
DORMER WINDOW
(1:20 @ A3)

SORREL COTTAGE
PROPOSED ROOF SECTION
SCALE 1:20 @ A3
DWG: 650/SK.05 APRIL 26

6
SCALE BAR 1:20 @ A3

SKETCH PLAN OF
DORMER ROOF STRUCTURE