



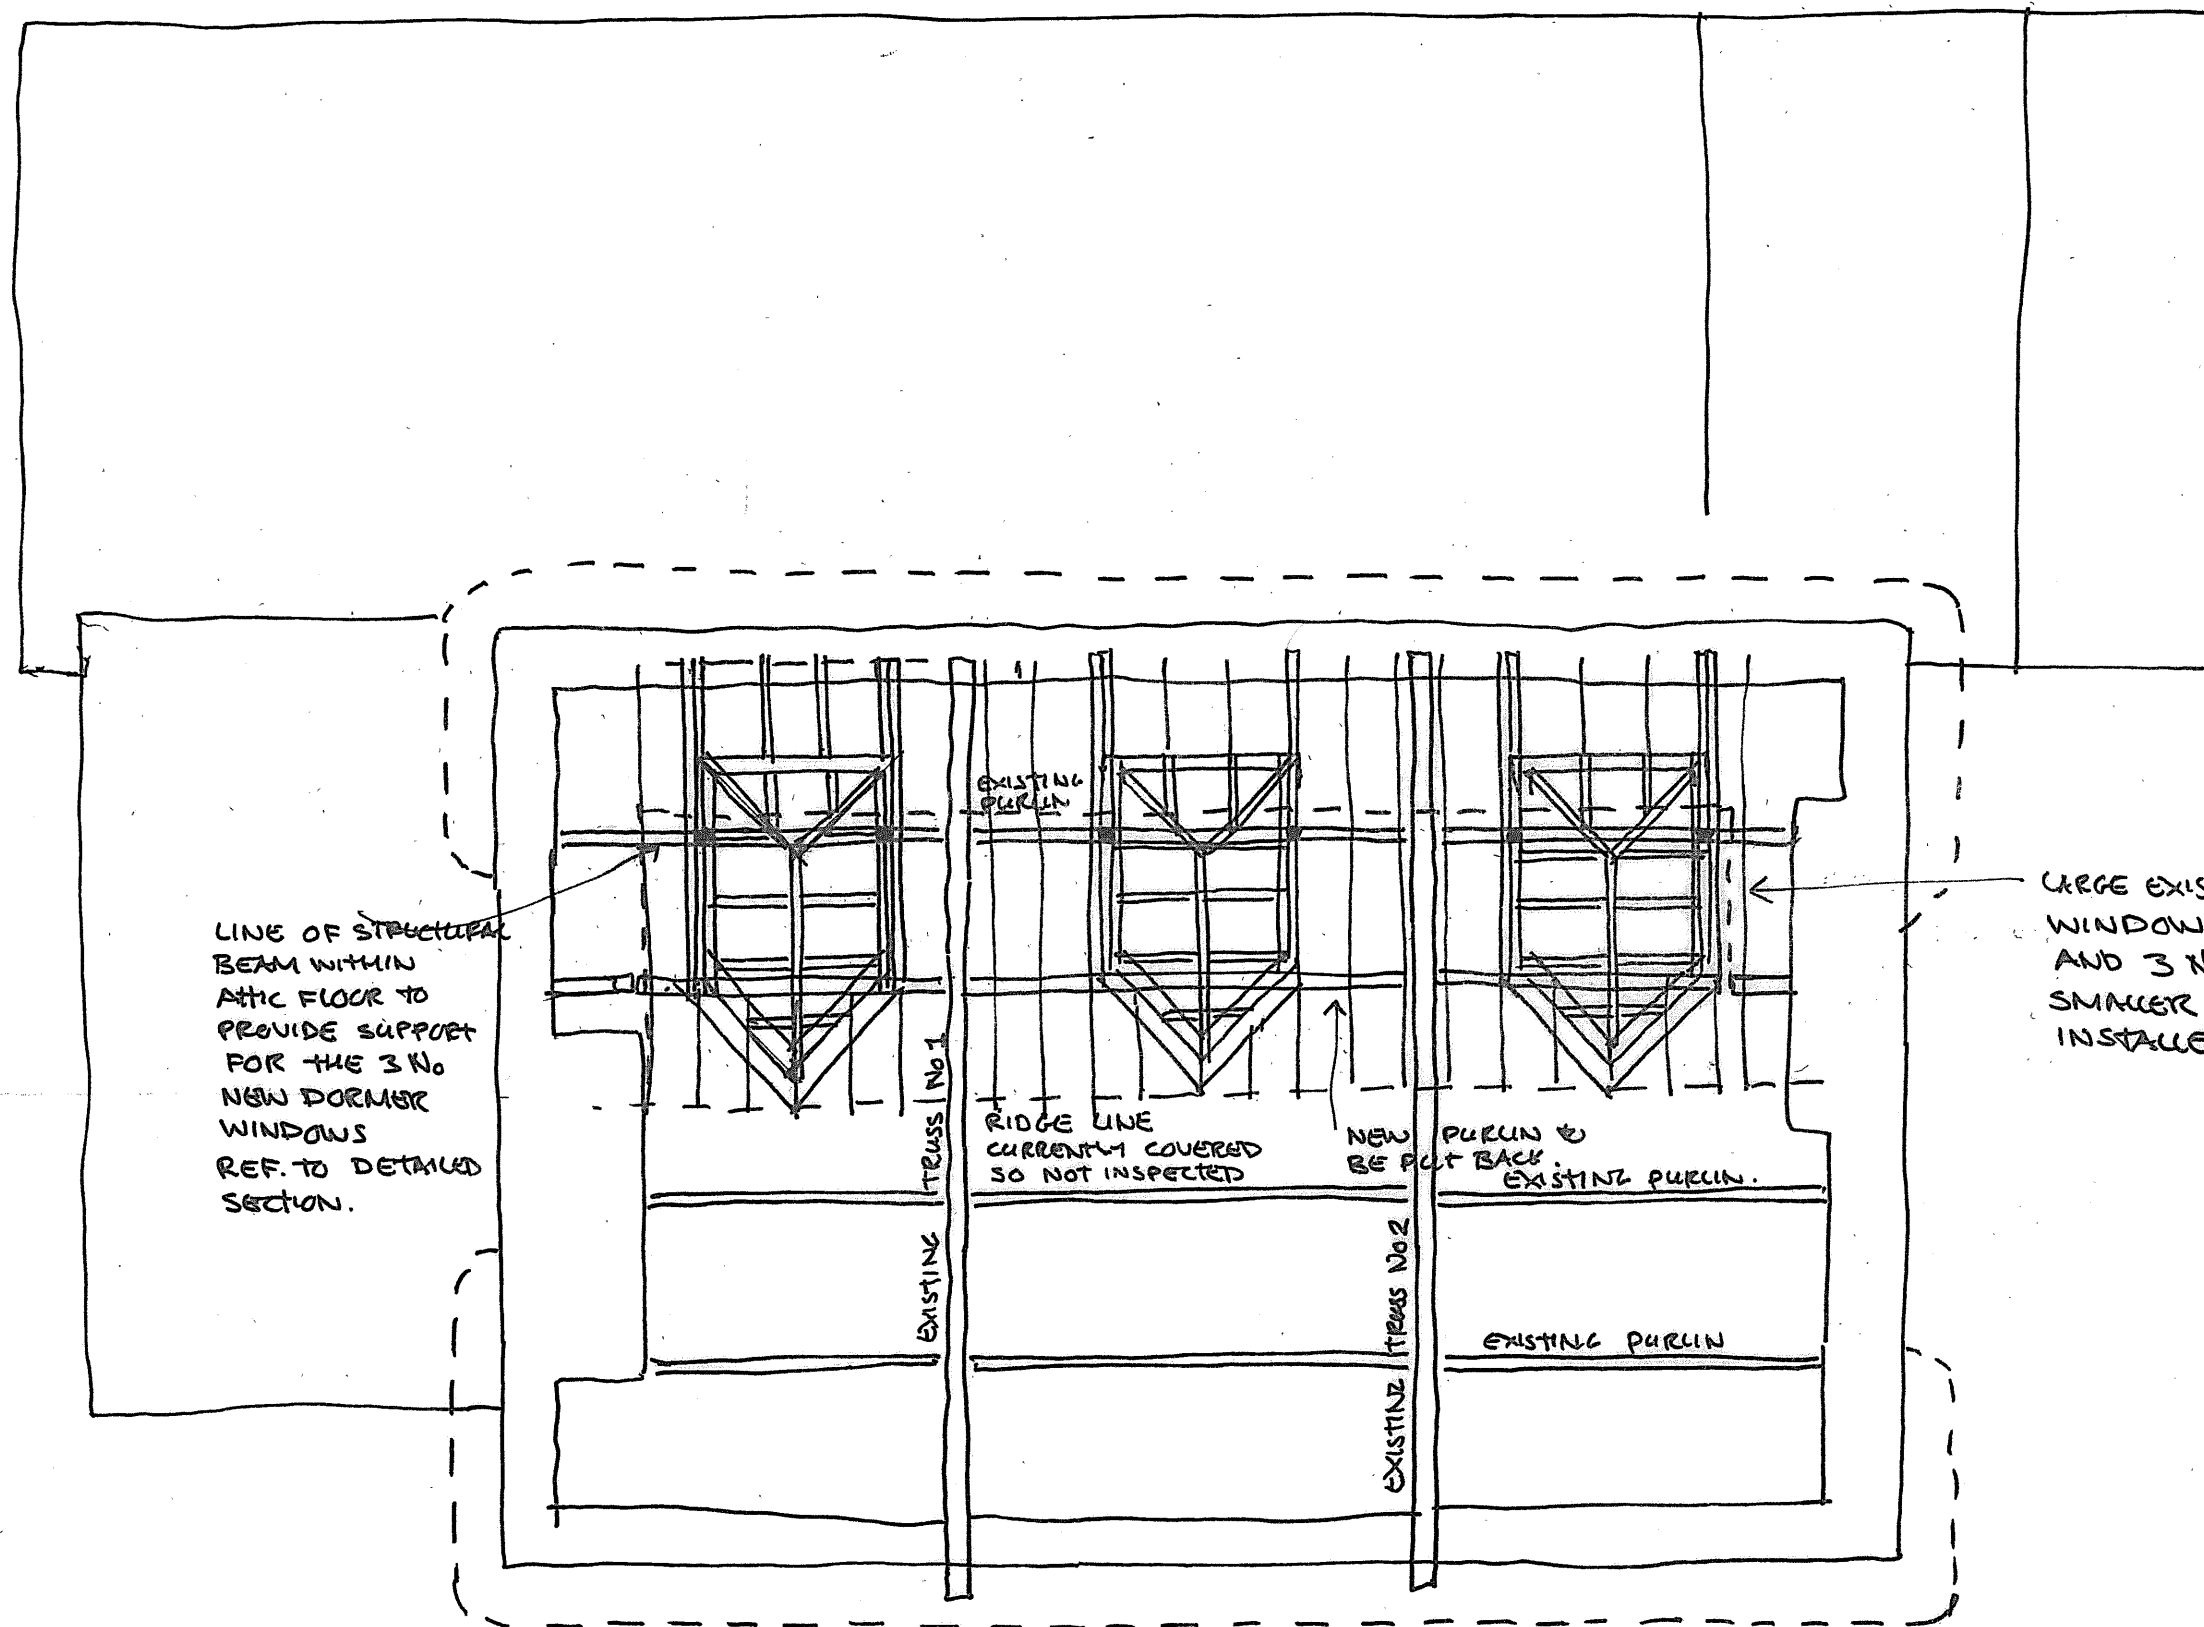

ROOF STRUCTURE PLAN

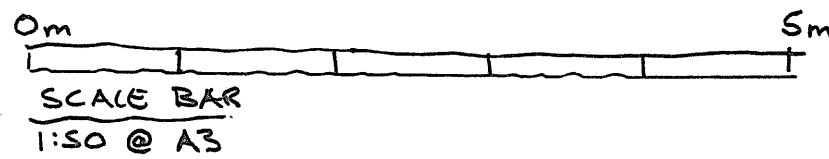

SORREL COTTAGE
ROOF STRUCTURE PLAN
SCALE 1:50 @ A3
DWG: 650/SK.06 DATE: APRIL 26