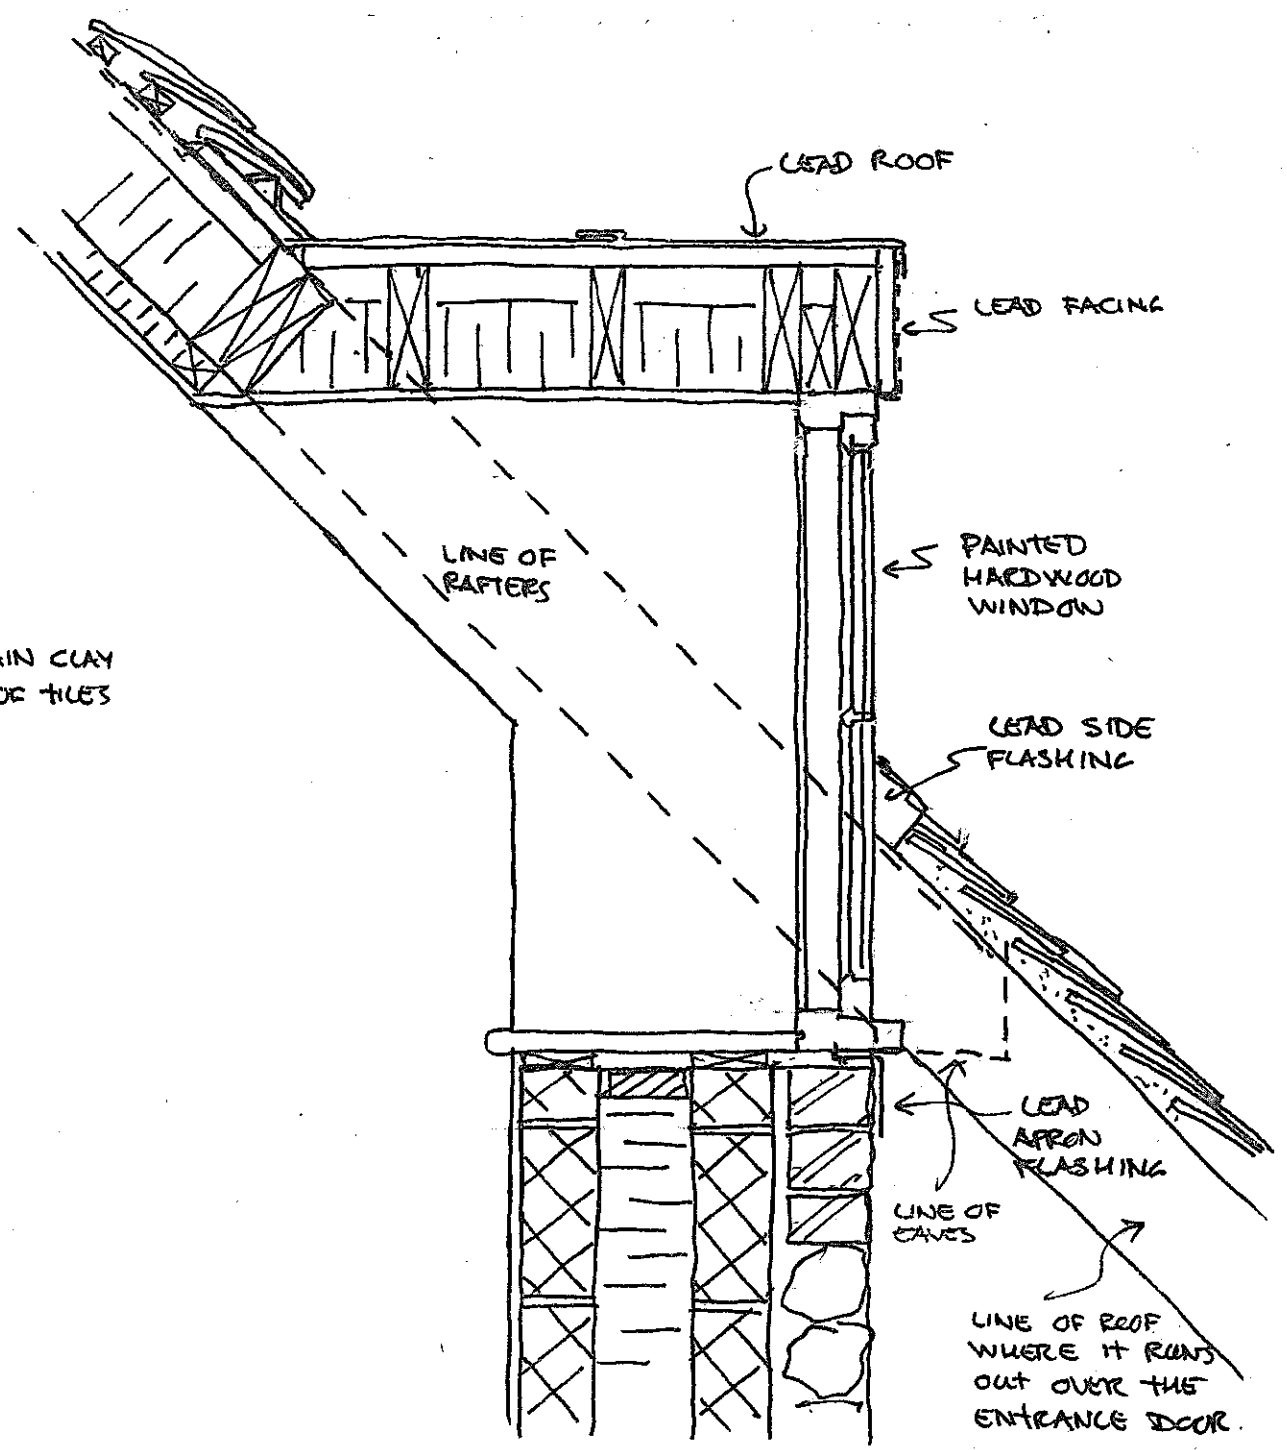
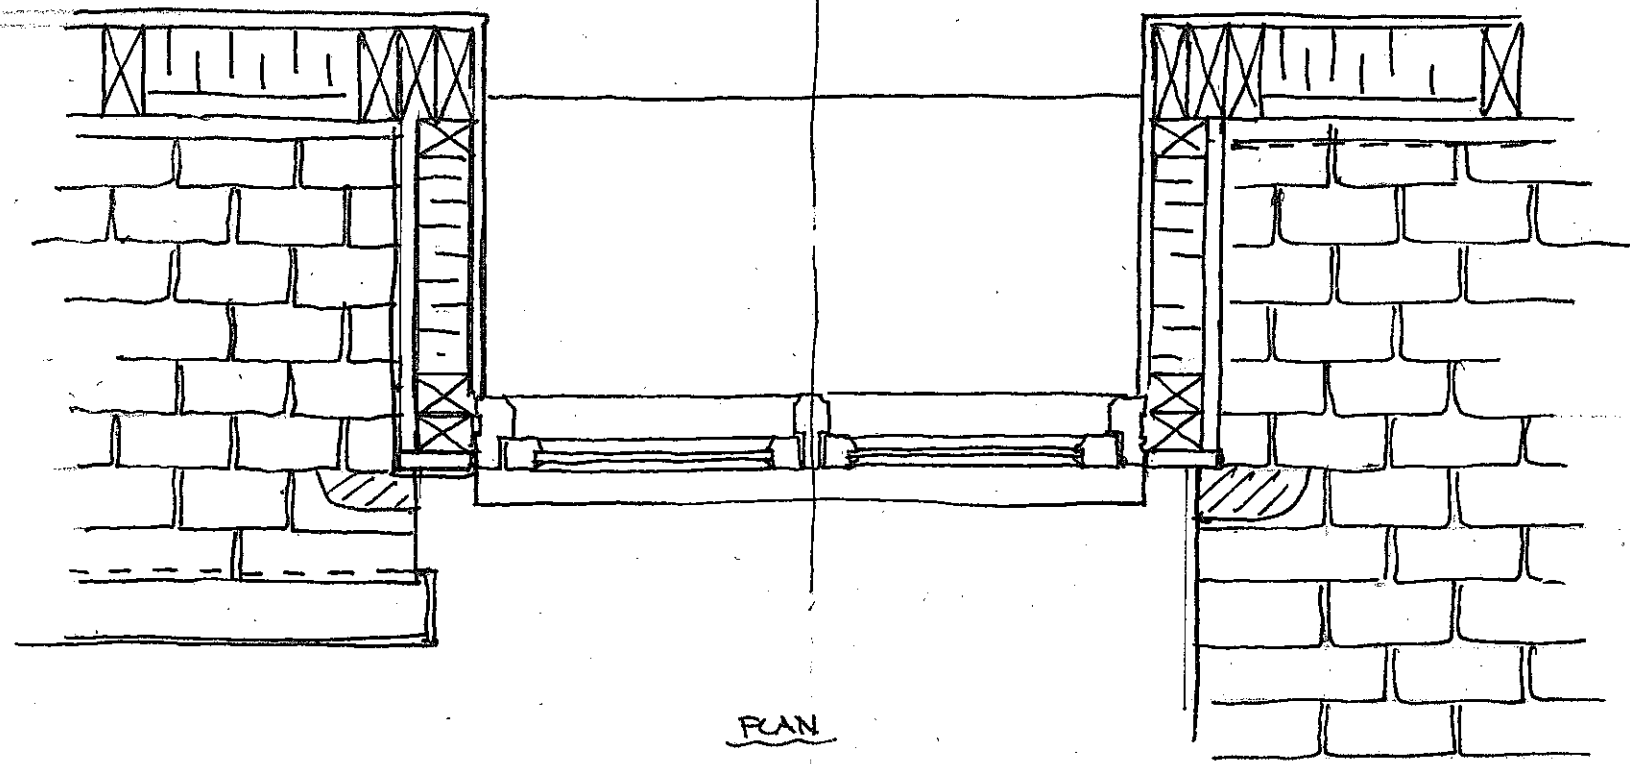
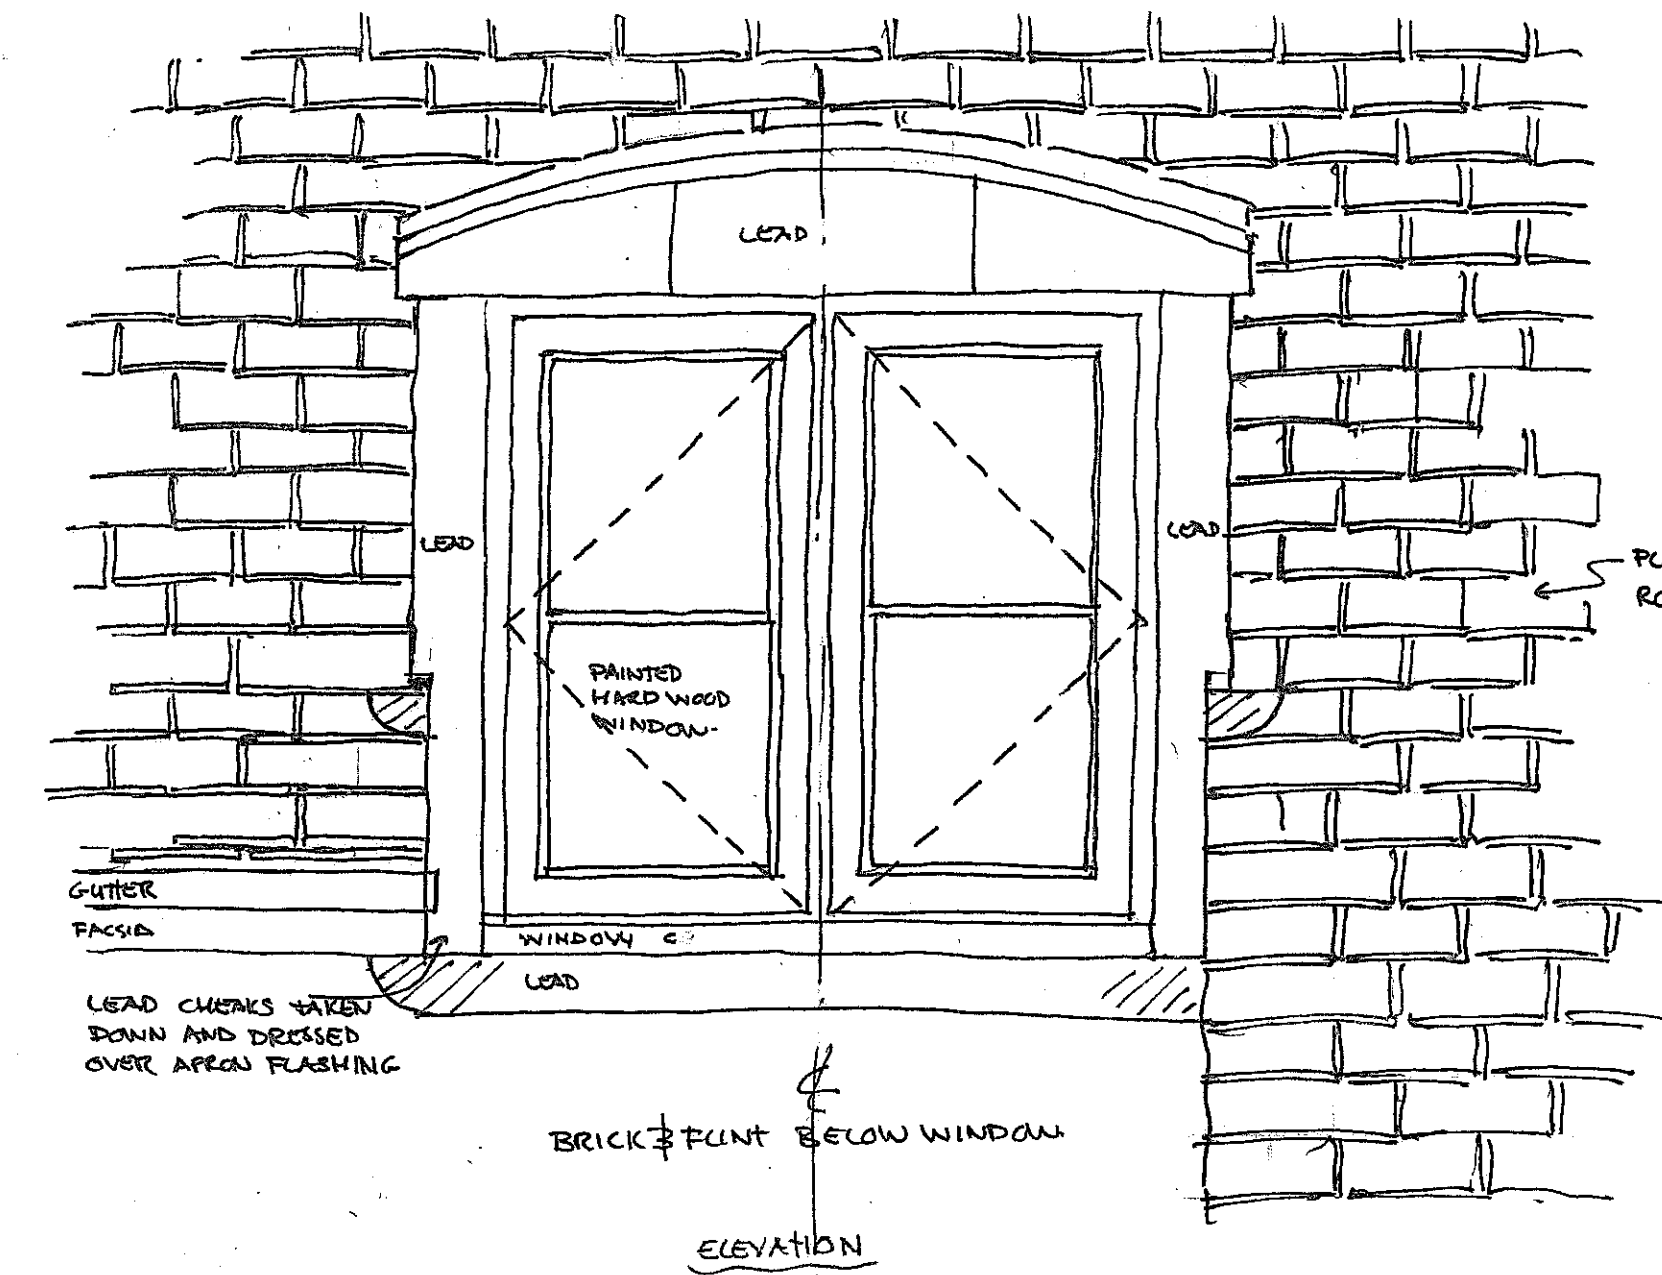


SORREL COTTAGE
 DORMER WINDOW DETAIL FOR
 EXTENSION
 SCALE: 1:10 @ A3
 DWG: 650/SK.02 DATE: APRIL '26