



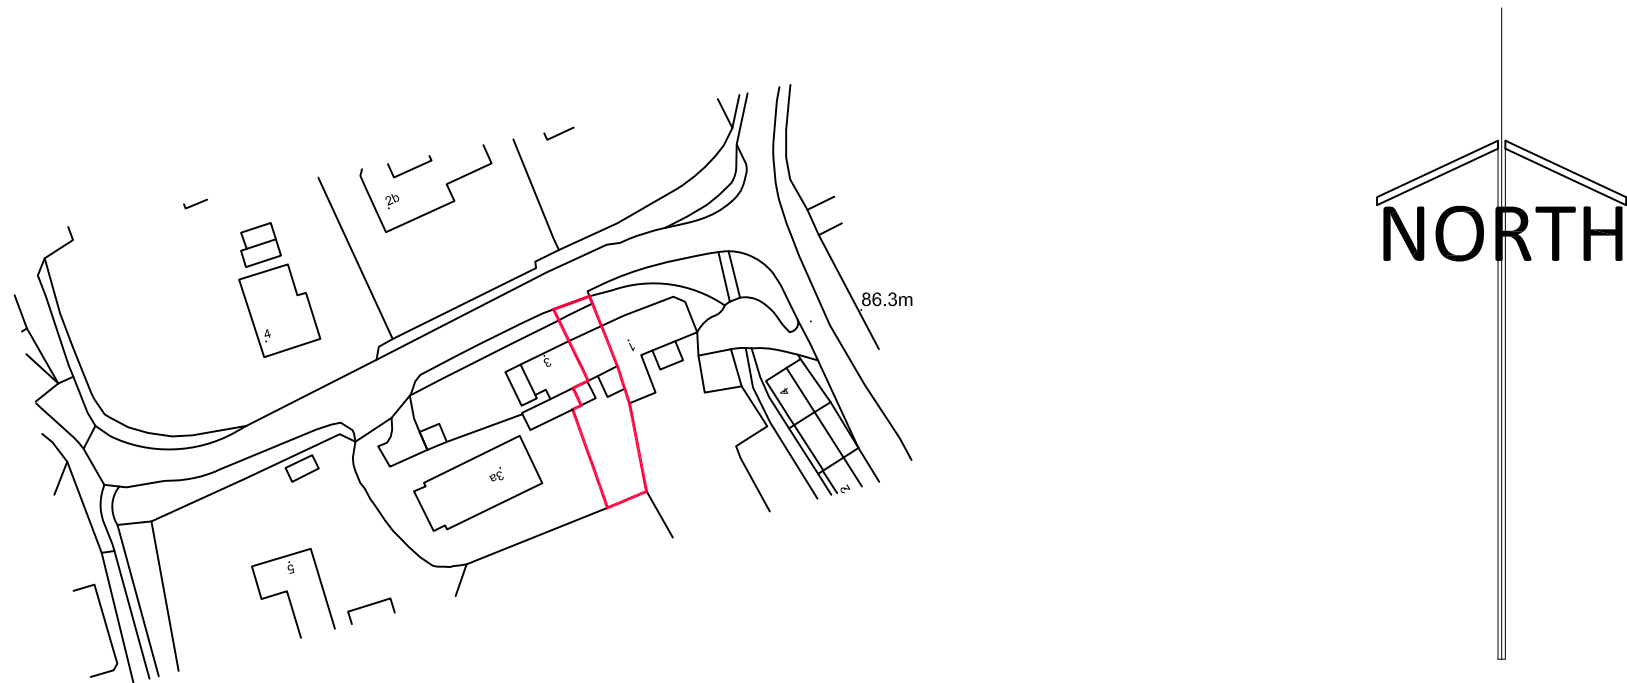

?Crown Copyright and database rights 2025 OS Licence no. AC0000849896

LOCATION PLAN 1:1250

0 10 20 30 40 50 metres

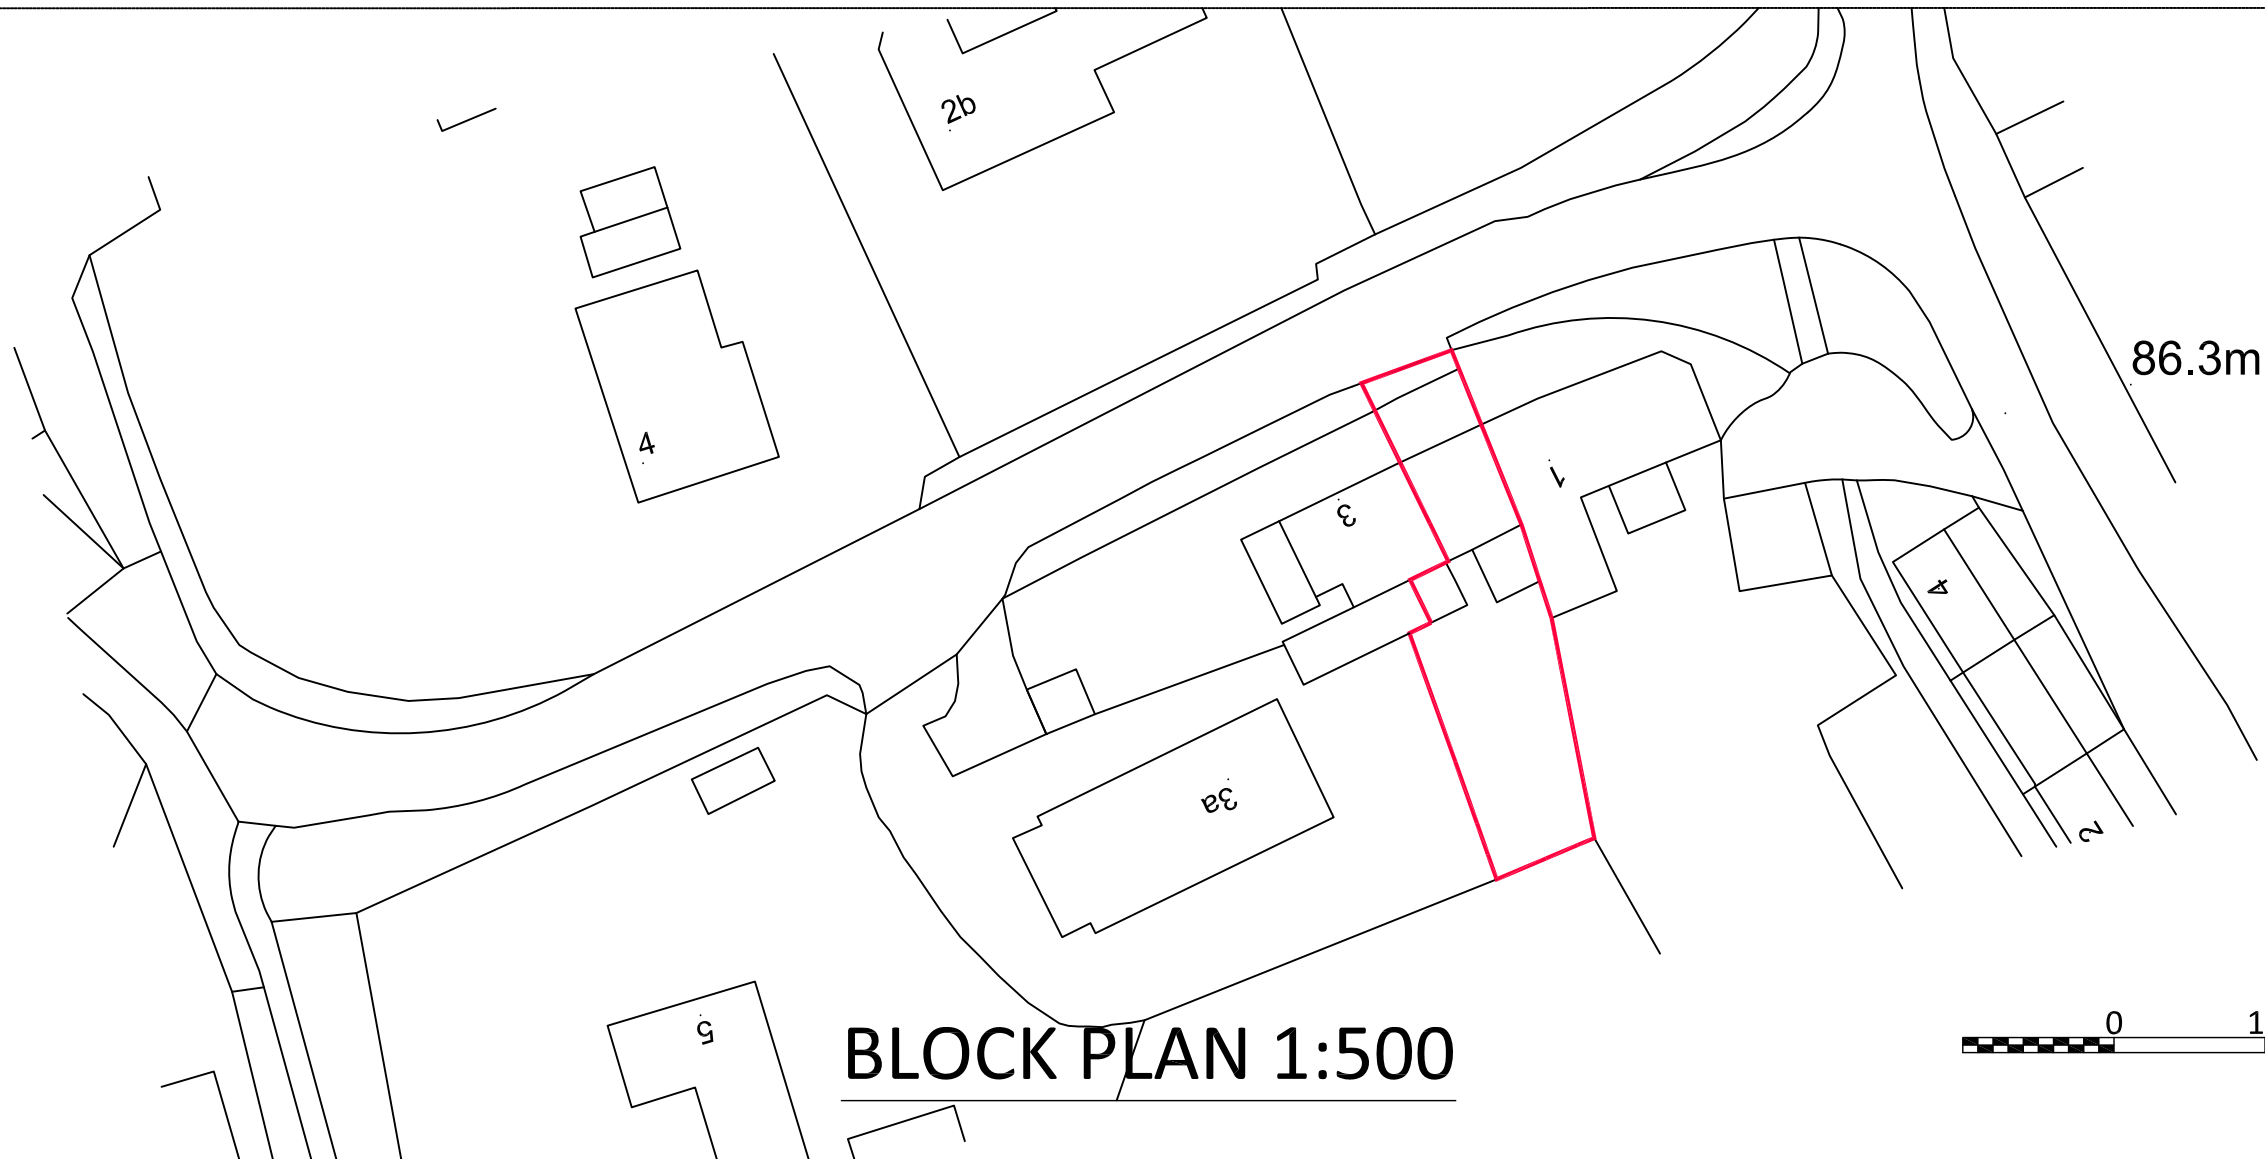

BLOCK PLAN 1:500

0 10 20 metres

**LARNER
SING
LIMITED**

**CHARTERED PRACTICE
FOR BUILDING DESIGN
& PLANNING**

CONTACT ADDRESSES: UK - 20 LOWER STREET,
ROCE, SOMERSET, BA11 8PU
= FRANCE - 1100 DEL 8 CL, 40000, DORCOTR.
= TEL: 00 33 1 37 83 88 88 BA - 44 01 17 83 42 84 1
EMAIL: INFO@LARNER-SING.COM
= DER BEZUG DER BILD UND ANMERKUNGEN FÜR DIE BILD

Revisions

Project Title

**2 LOWER ROAD
EDINGTON**

Drawing Title

**BLOCK AND
LOCATION PLAN**

This drawing is copyright

Sheet size

A3

Date

DEC 25

Scale

AS SHOWN

Prepared by

IDS

Drawing Number

814/BL