



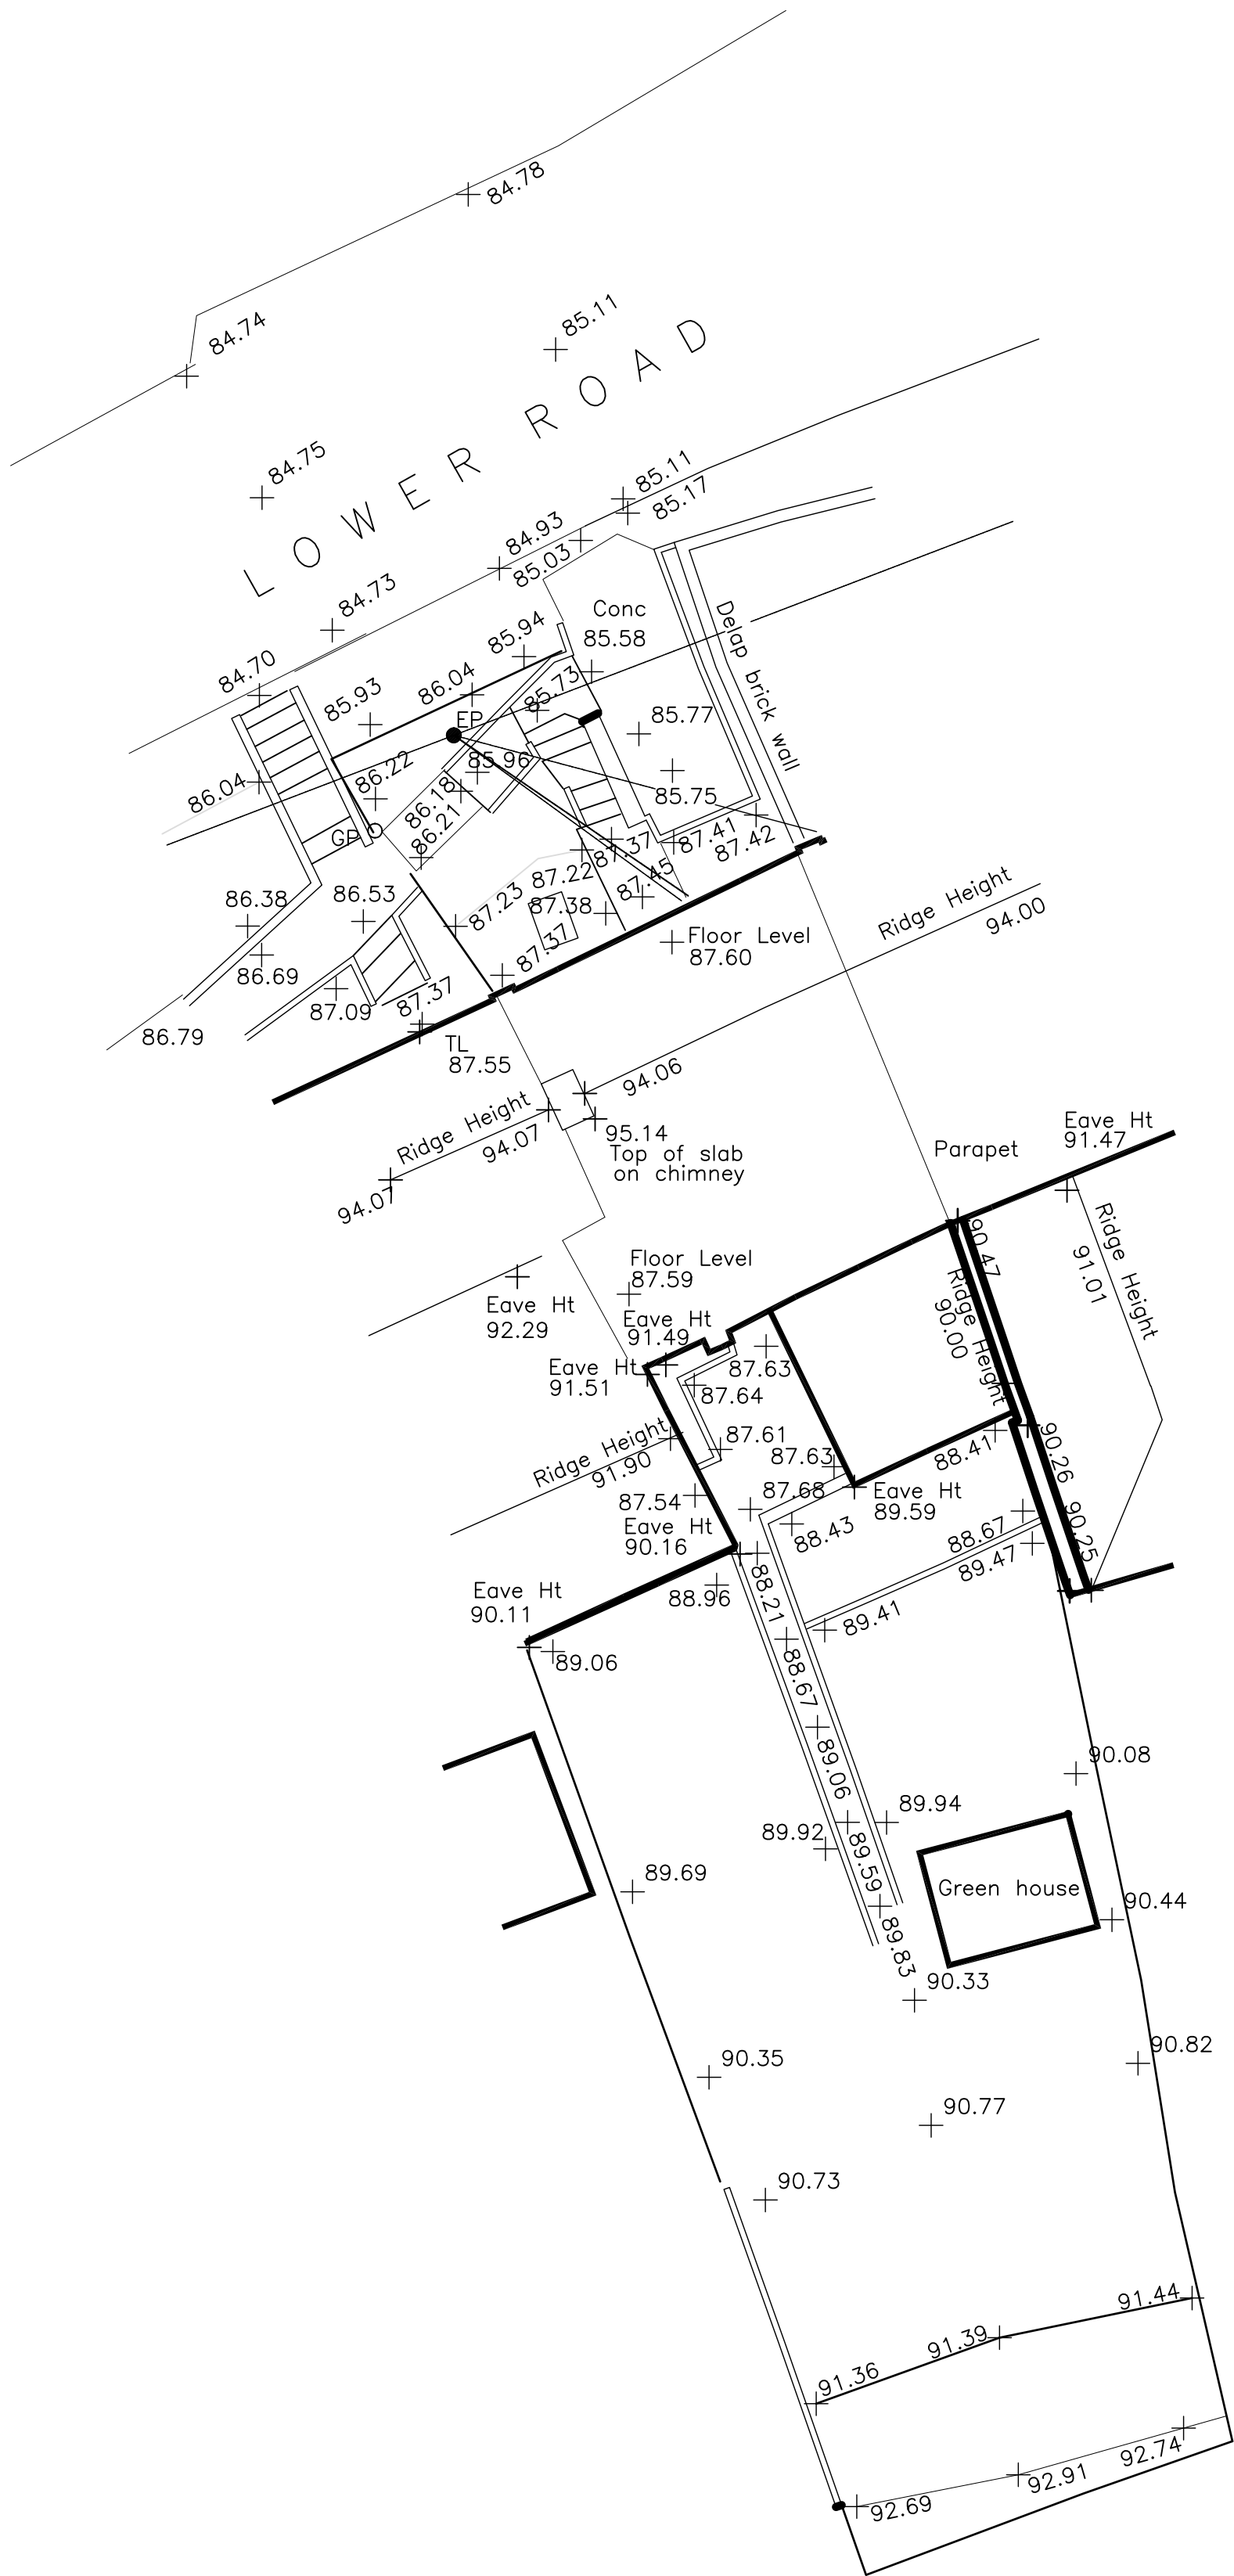

NORTH

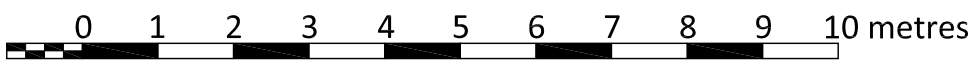

LARNER  
SING  
LIMITED

CHARTERED PRACTICE  
FOR BUILDING DESIGN  
& PLANNING

CONTACT ADDRESSES: UK - 28 LOWER STREET,  
RODE, SOMERSET, BA11 8PU  
« FRANCE - MAS DEL SOL, 48260, CONCOTS,  
« T+44 (0) 137830836 M+44 (0) 7783345541 »  
EMAIL: IAN@LARNER-SING.COM  
« DIRECTOR IAN SING MRICS MCIOB MASI MCIAI »

|   |                                                 |         |
|---|-------------------------------------------------|---------|
| B | References and outline to number 3 omitted.     | 08.5.26 |
| A | Manhole position indicated at front of number 2 | 11.3.26 |

Revisions

Project Title

2 LOWER ROAD  
WESTBURY  
WILTS

Drawing Title

LAND SURVEY  
PLAN

This drawing is copyright  
Contractors must verify all dimensions at the site before setting out, commencing work or making any shop drawings. Do not scale off the drawing. Only figured dimensions are to be worked from. Any discrepancies must be reported to the consultant immediately.

Sheet size  
A1  
Date  
FEB 26  
Scale  
1:100  
Prepared by  
IDS  
Drawing Number

814/S03b