
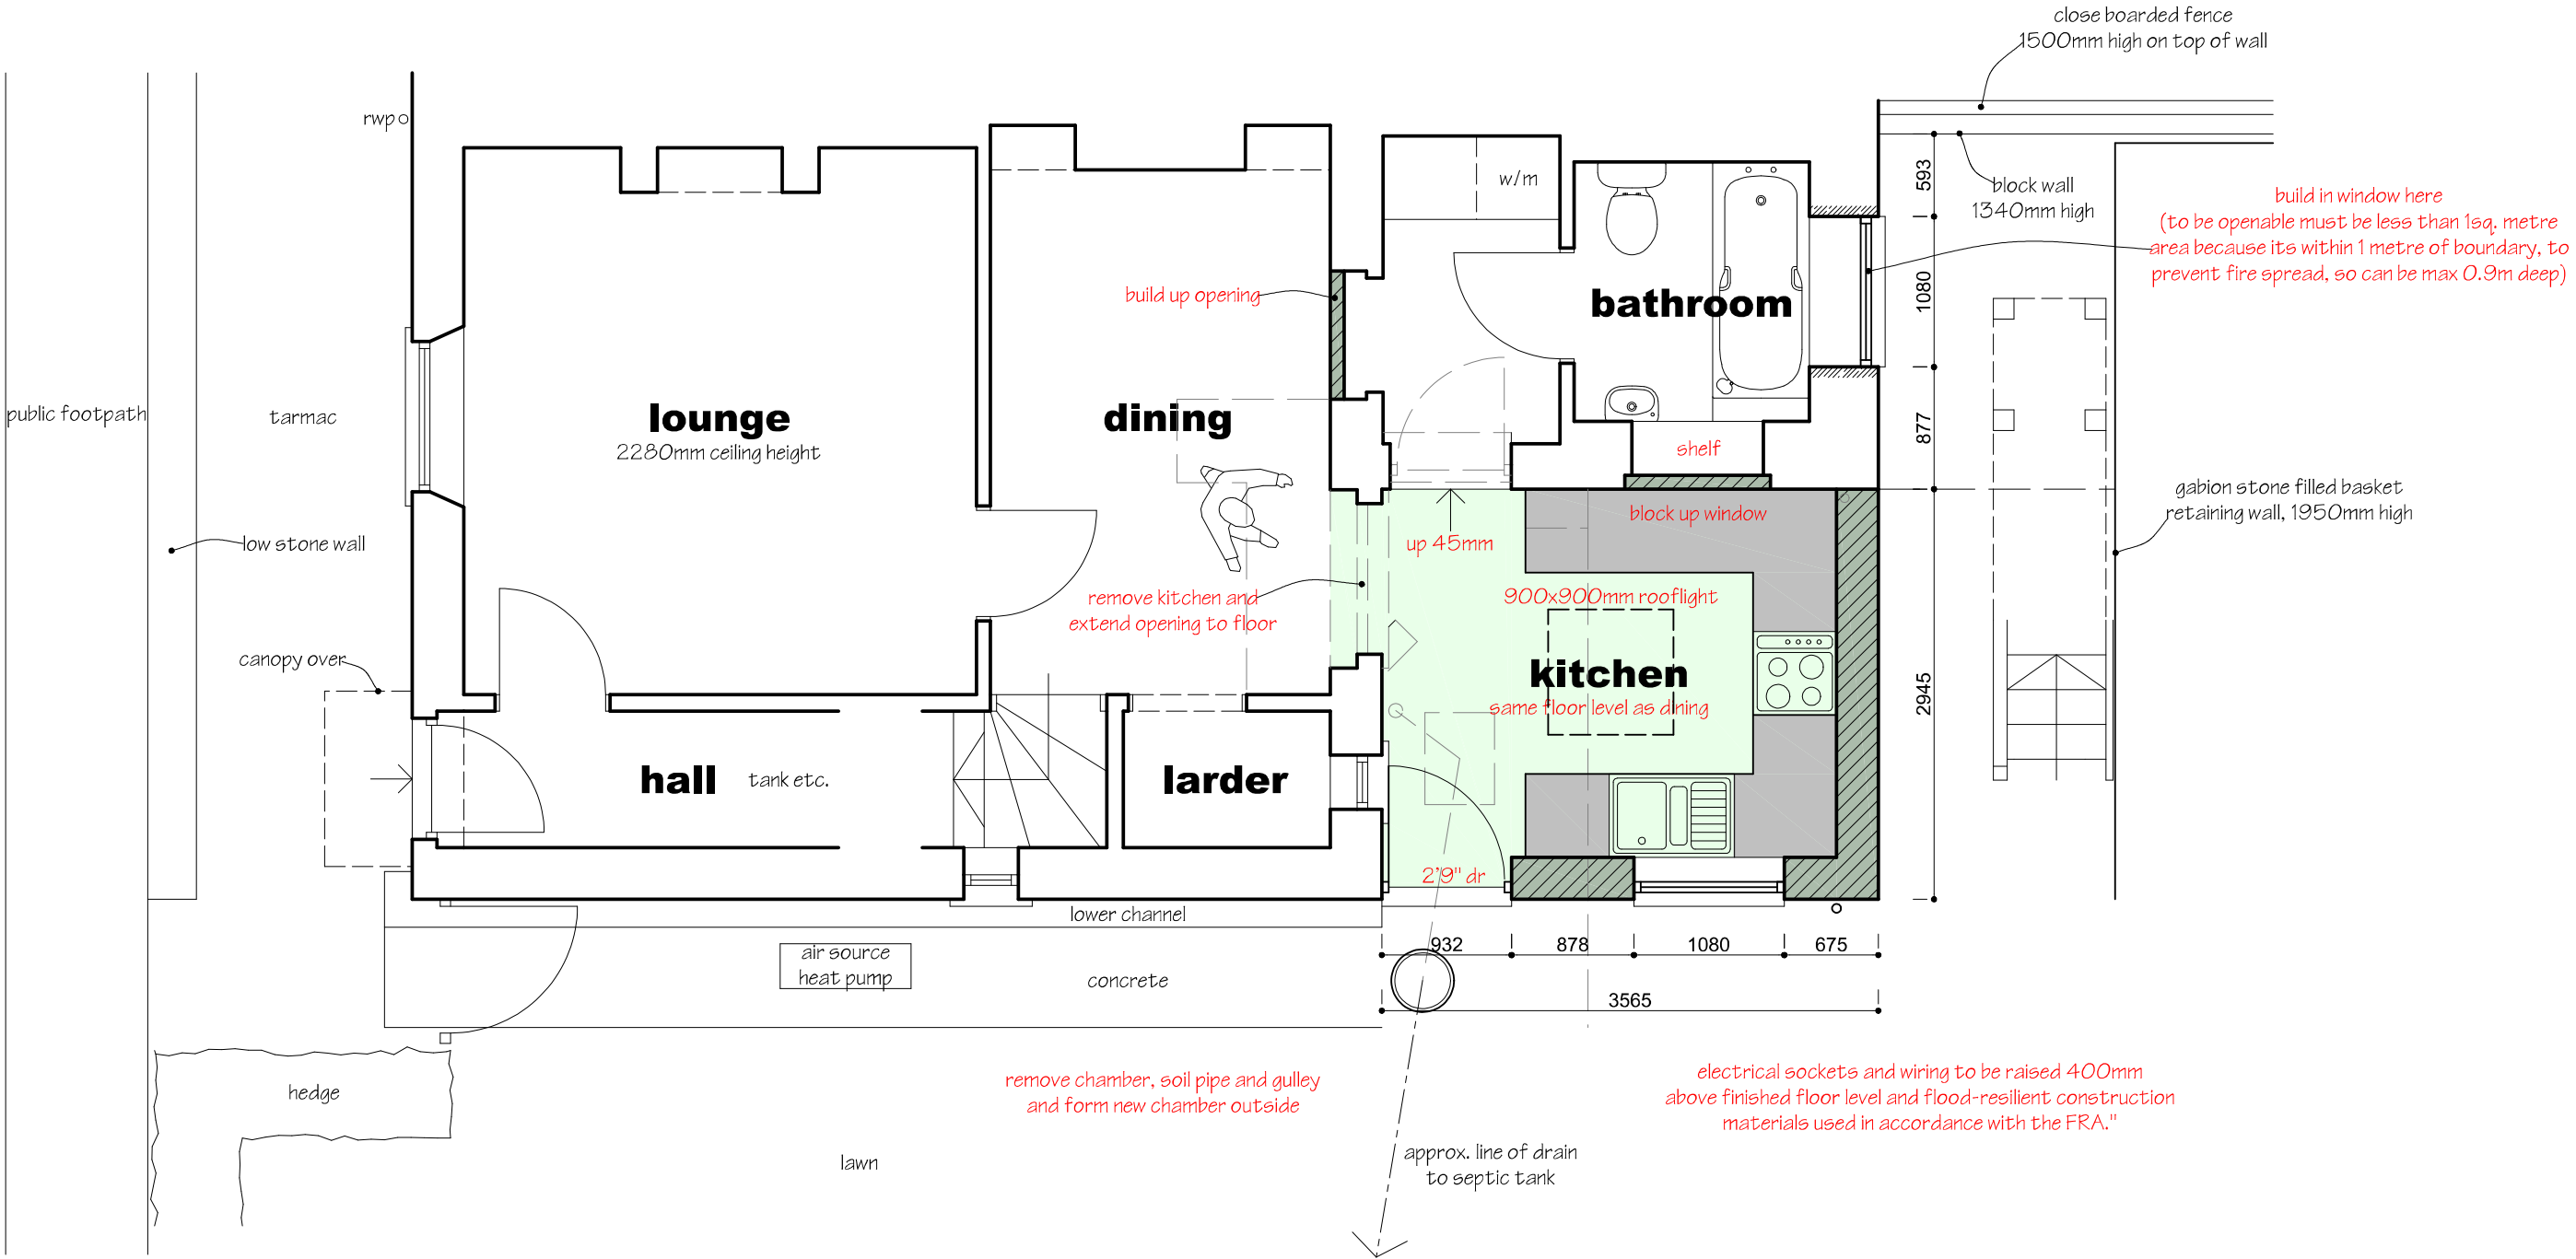
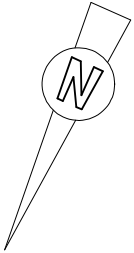


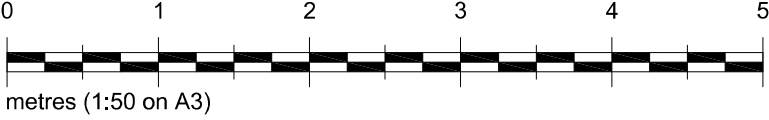

GROUND FLOOR PLAN

A 14.05.26. - FLOOD RISK MITIGATION ADDED

KEVIN SMITH Architectural Services
7 Ludlow Close, Frome, Somerset. BA11 2ES TEL. 07946 678348 WEB. www.kevinpsmith.co.uk

Client **JAMIE O'NEILL**
Job **7 CHURCH STREET, LONGBRIDGE DEVERILL, WILTSHIRE .**
Title **PROPOSAL DETAILS 1**