




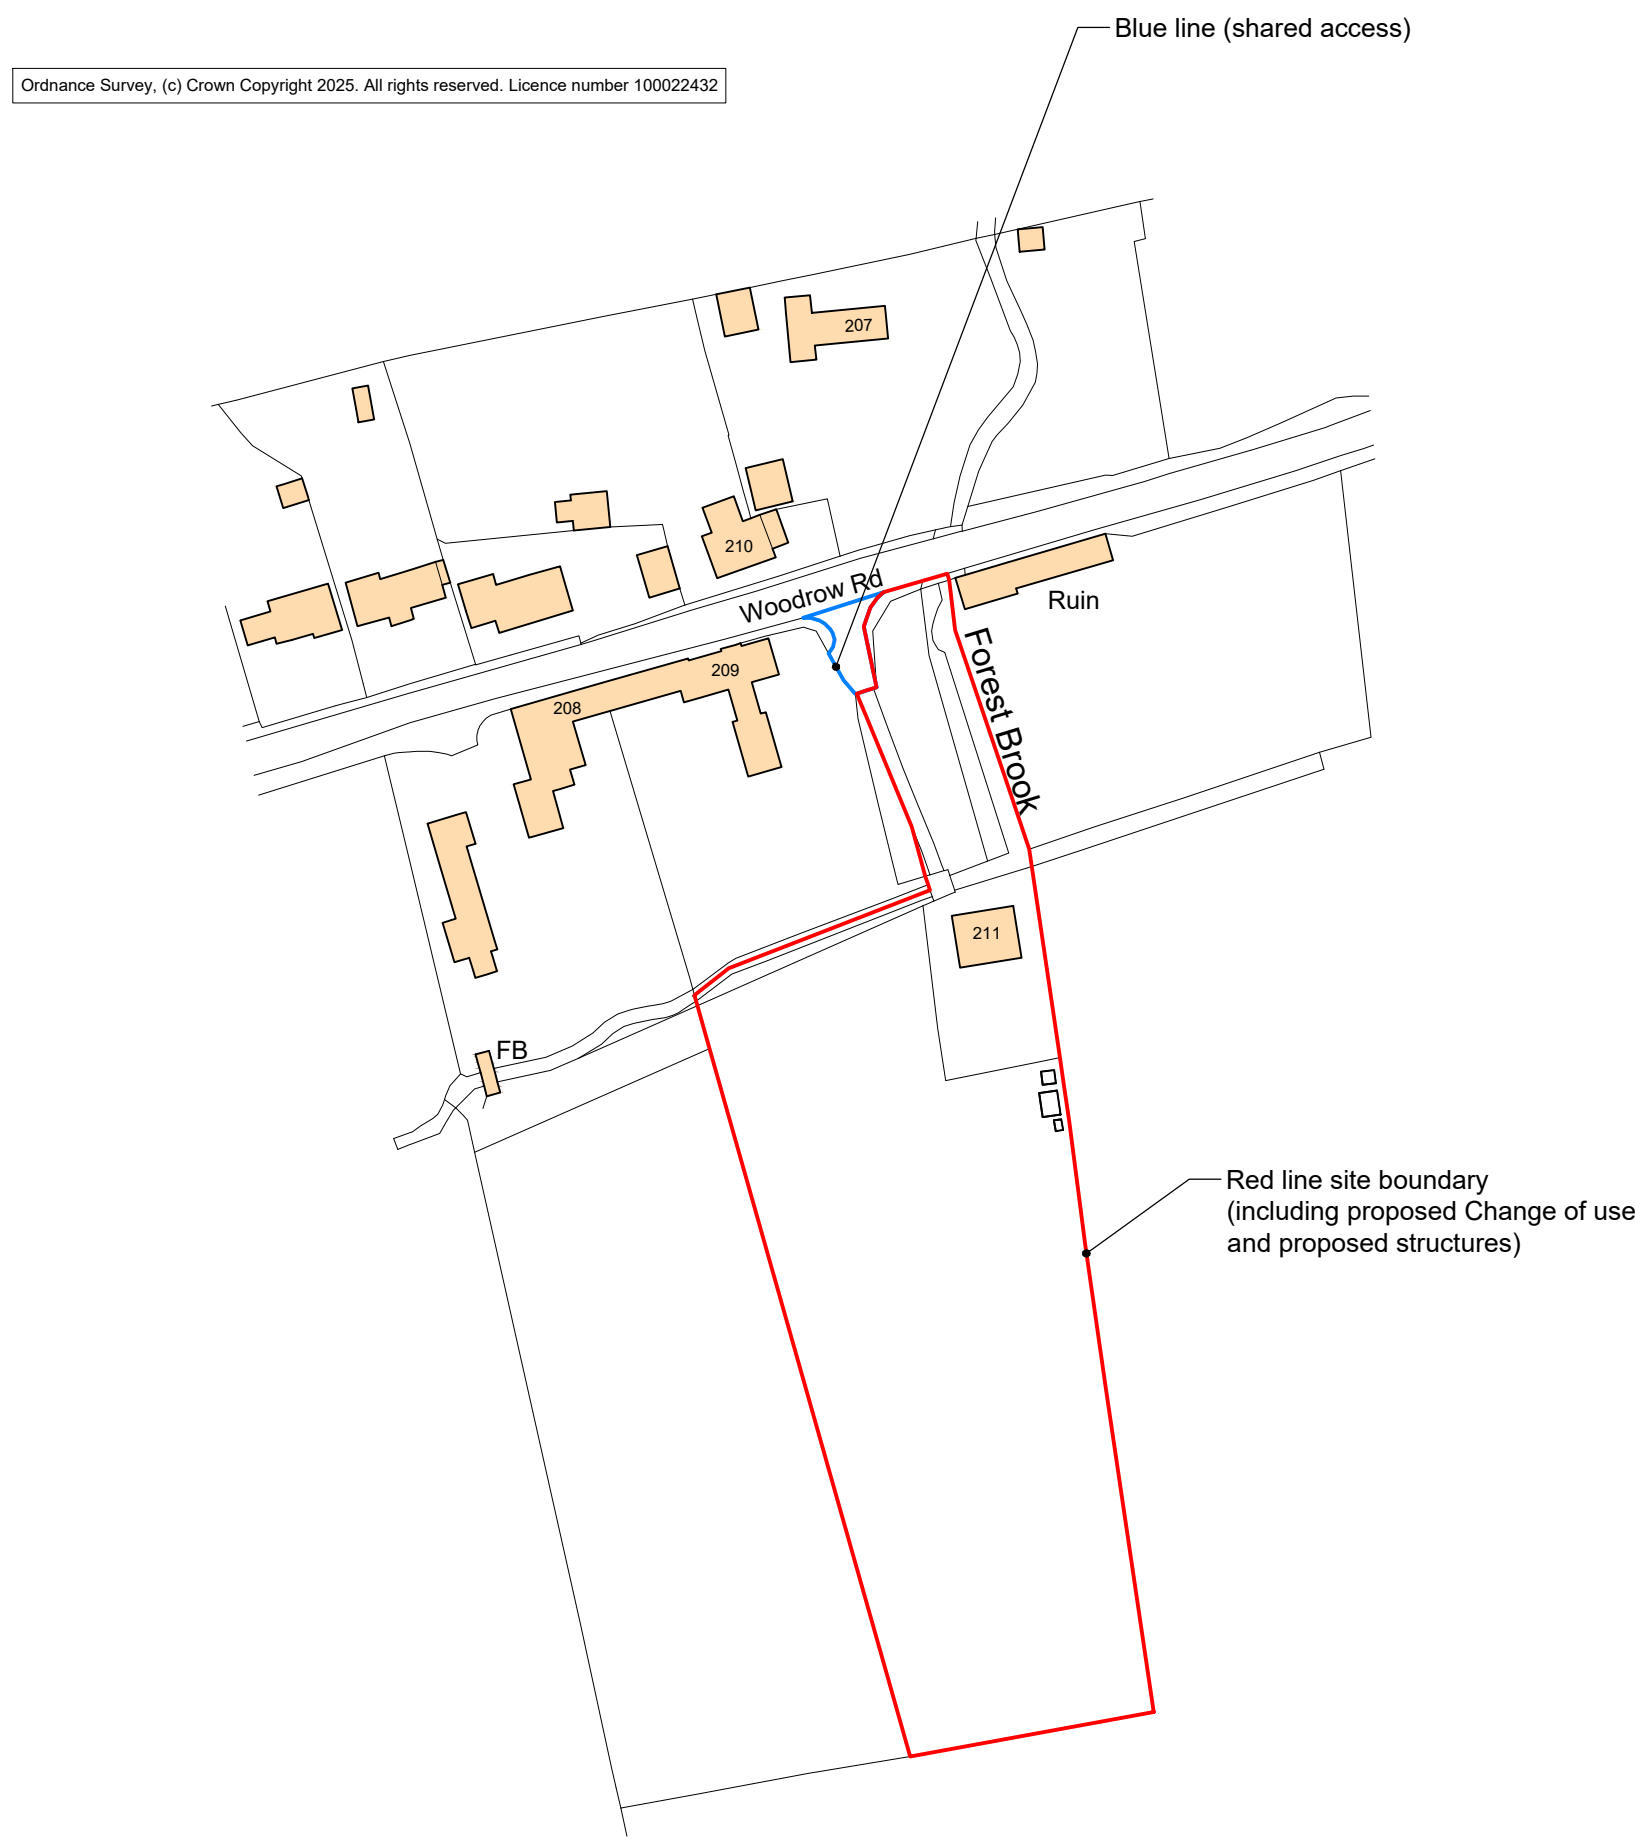



LOCATION PLAN
Scale 1:1250

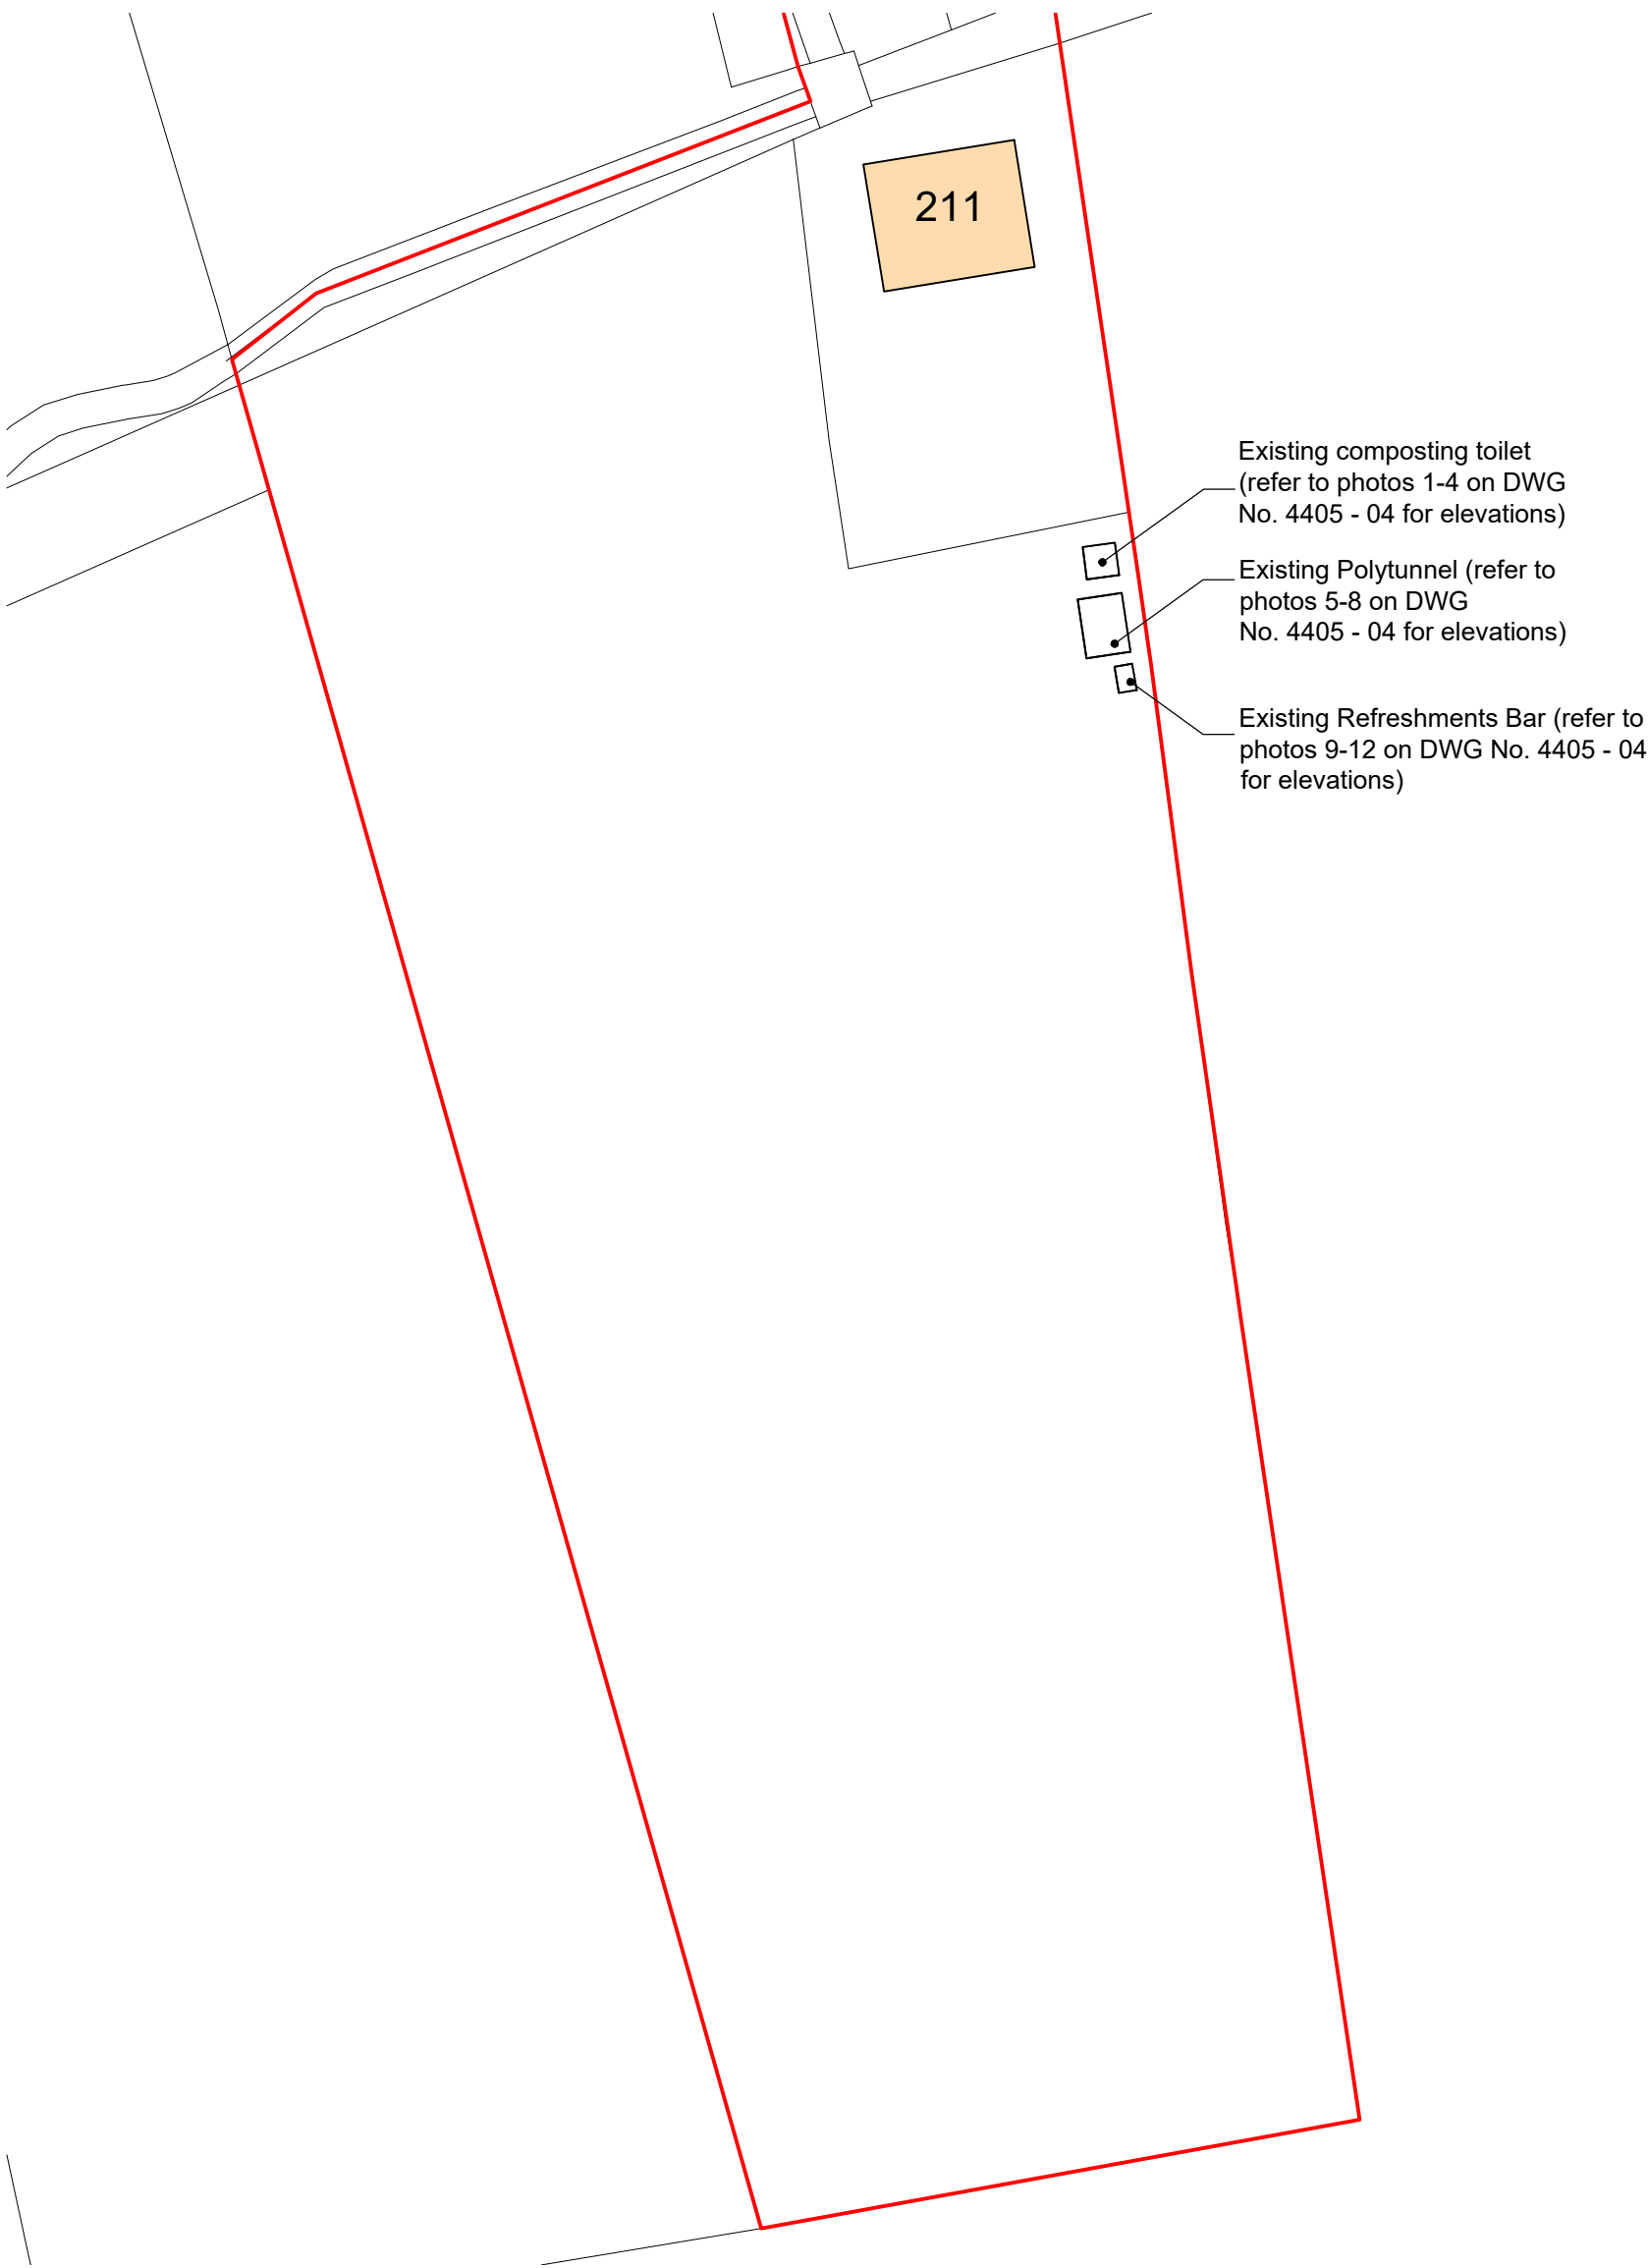


EXISTING
BLOCK PLAN
Scale 1:500

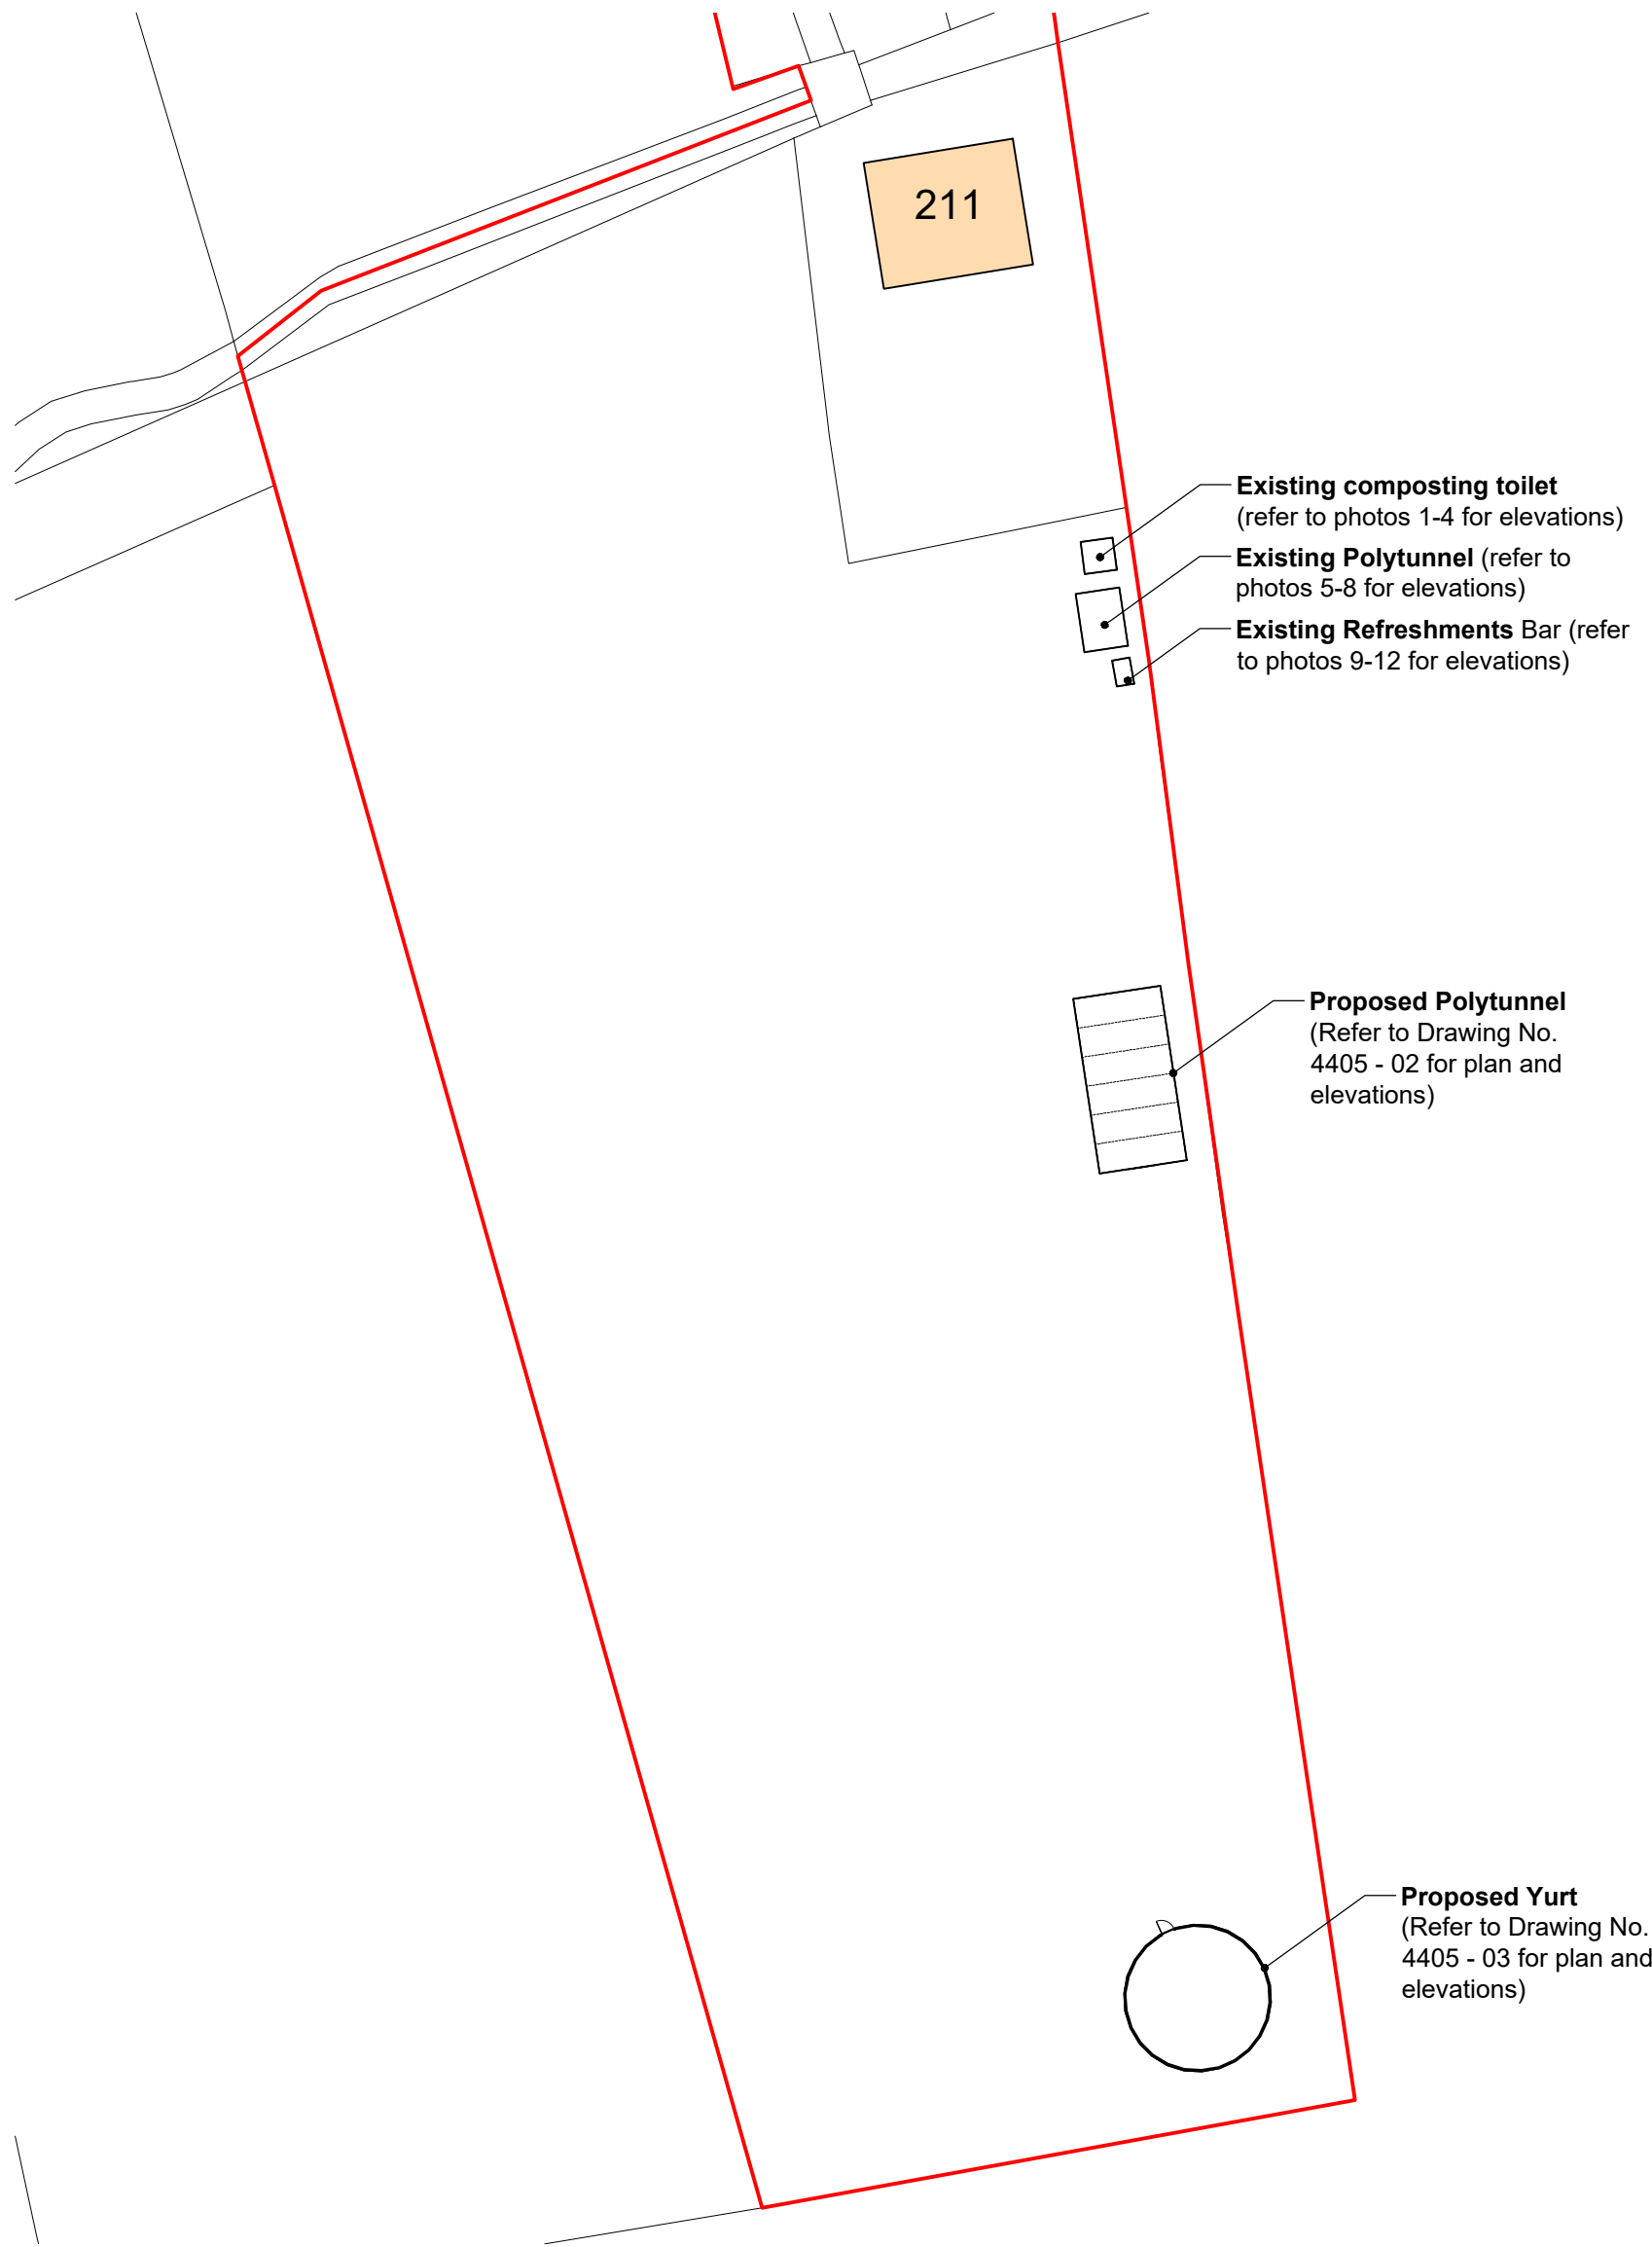

PROPOSED
BLOCK PLAN
Scale 1:500

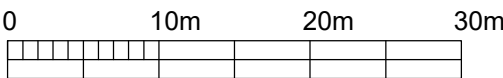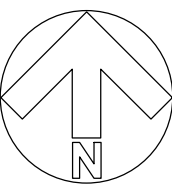

Scale bar (1:500)

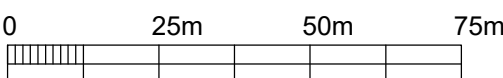

Scale bar (1:1250)

C	30/04/2026	Minor amendment.	JG
B	28/04/2026	Red line amended.	JG
A	12/02/2026	Red and blue lines amended further to Lucie Turners email received 21/08/2025.	JG
Rev.	Date		Init

CLIENT

MEADOWBROOK (WILTSHIRE) CIC

PROJECT

MEADOWBROOK, 211
WOODROW ROAD, MELKSHAM
SN12 7RD

DRAWING

LOCATION PLAN AND EXISTING AND
PROPOSED BLOCK PLANS

DRAWN:	Date:	Scale:
JG	18/06/2025	As stated @ A1
Drawing number:	4405-01	Rev. C

DOLMAN

ARCHITECTURAL DESIGNERS BUILDING SURVEYORS
COST CONSULTANTS CDM PRINCIPAL DESIGNERS

Sussex House
Bath Road
Devizes
Wiltshire SN10 2AF

Tel: 01380 729456
Web: www.dolmansurveyors.co.uk
Email: info@dolmansurveyors.co.uk