


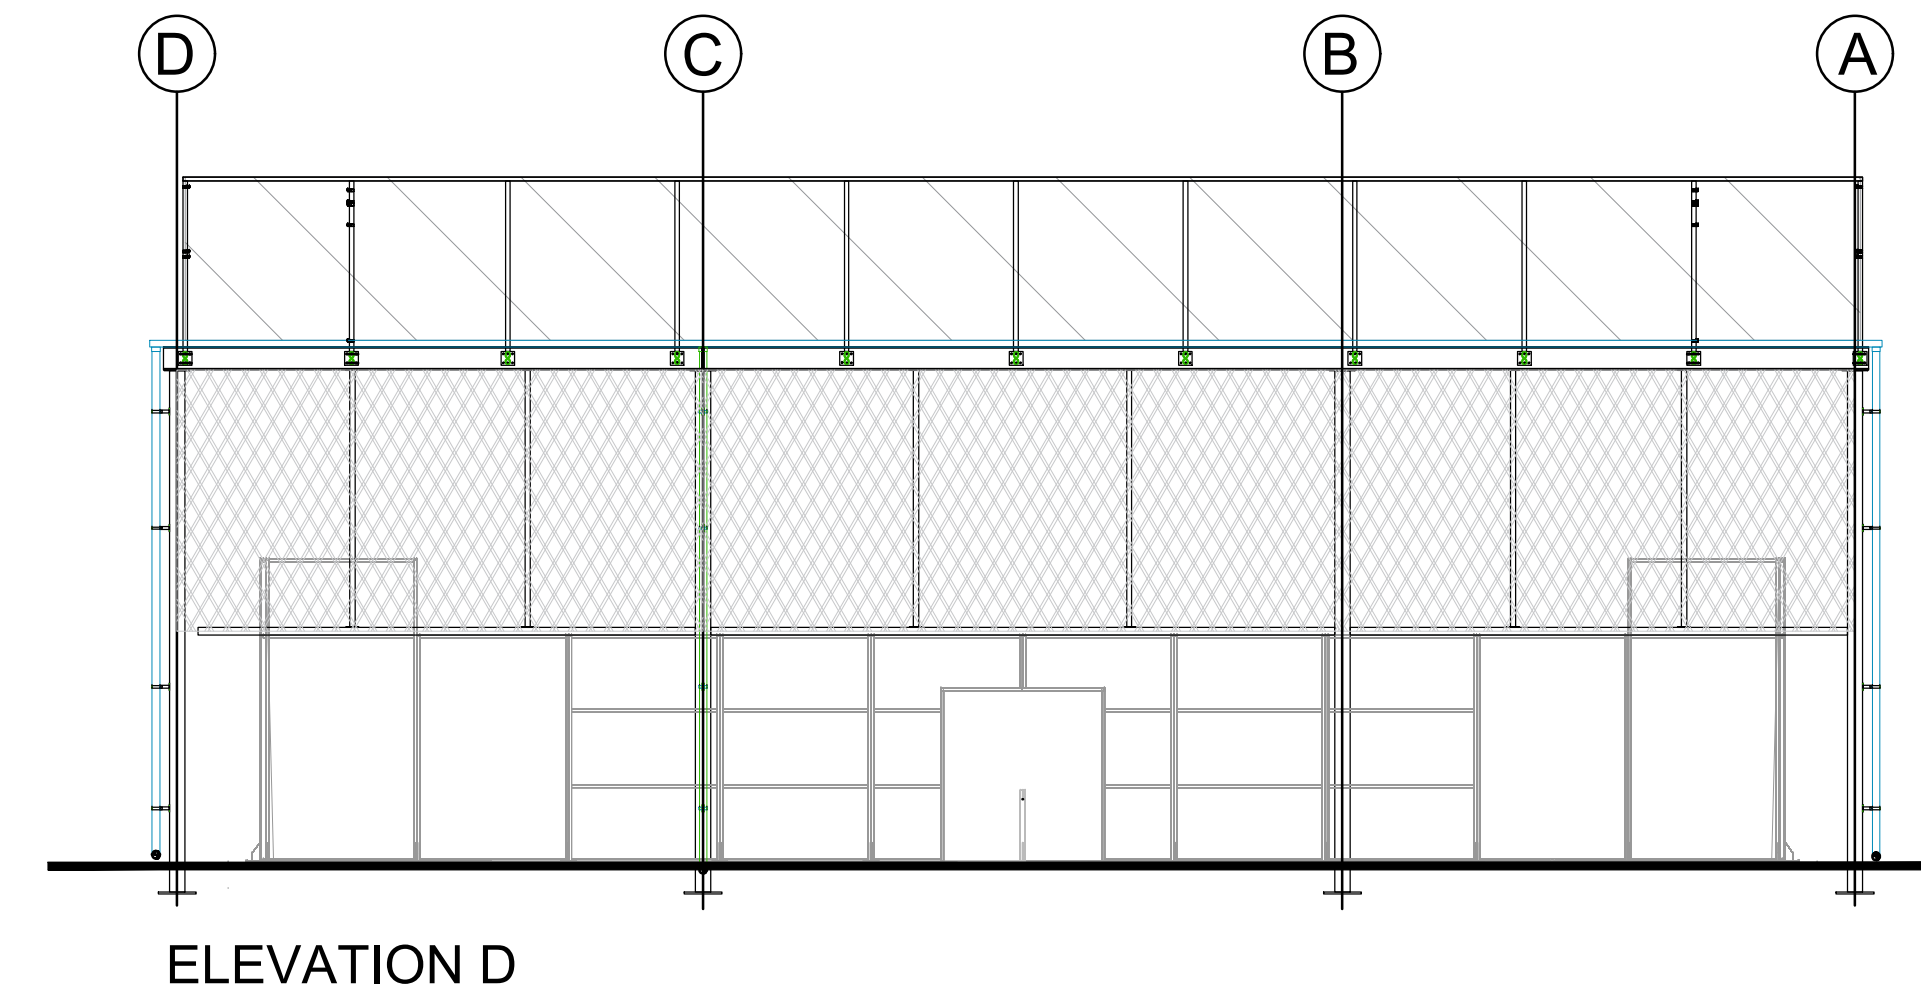
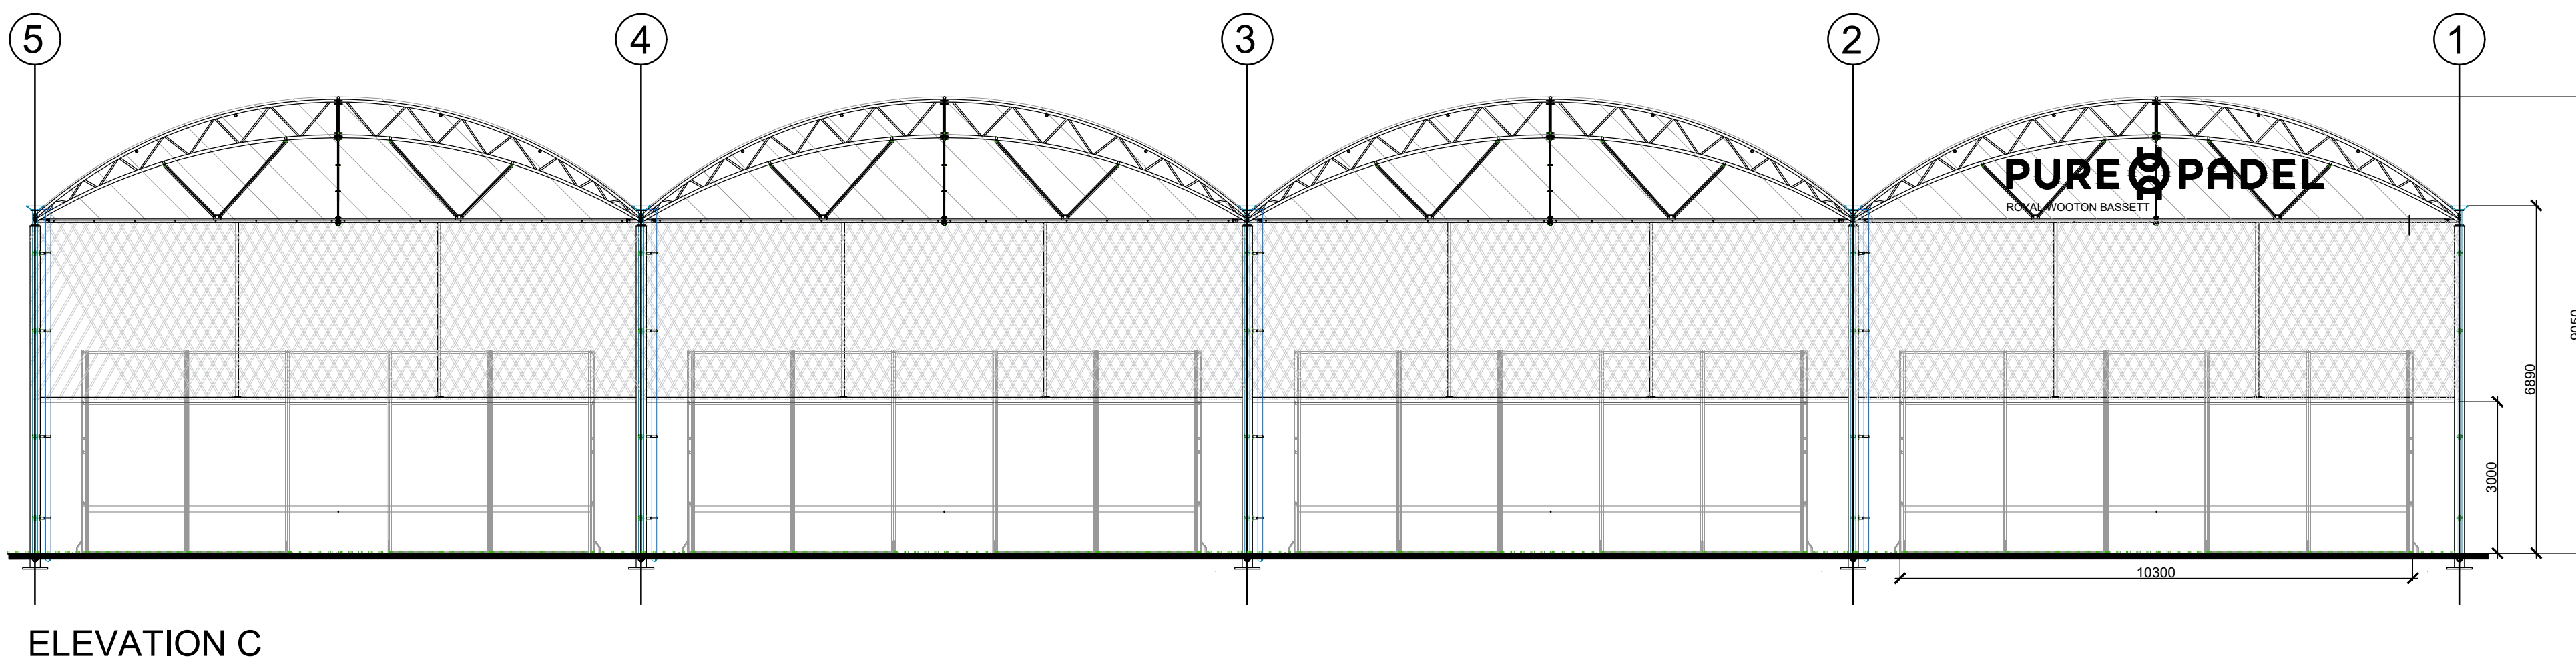
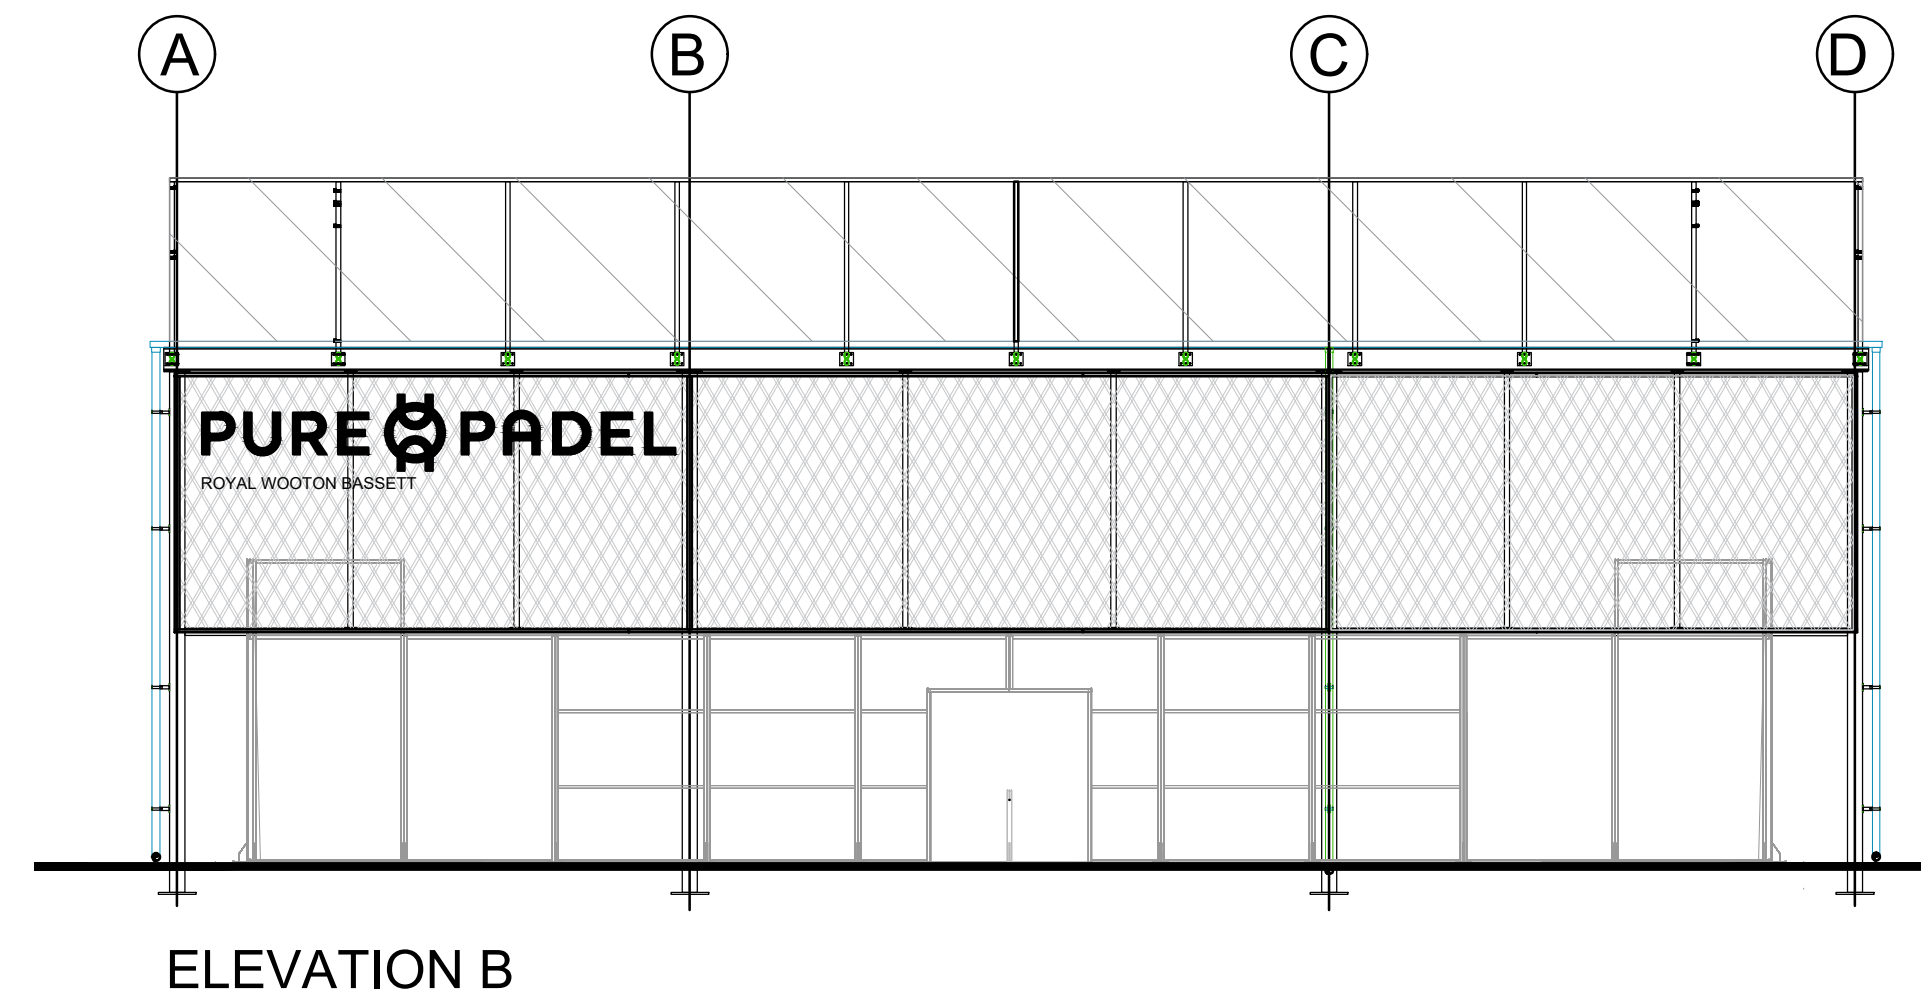
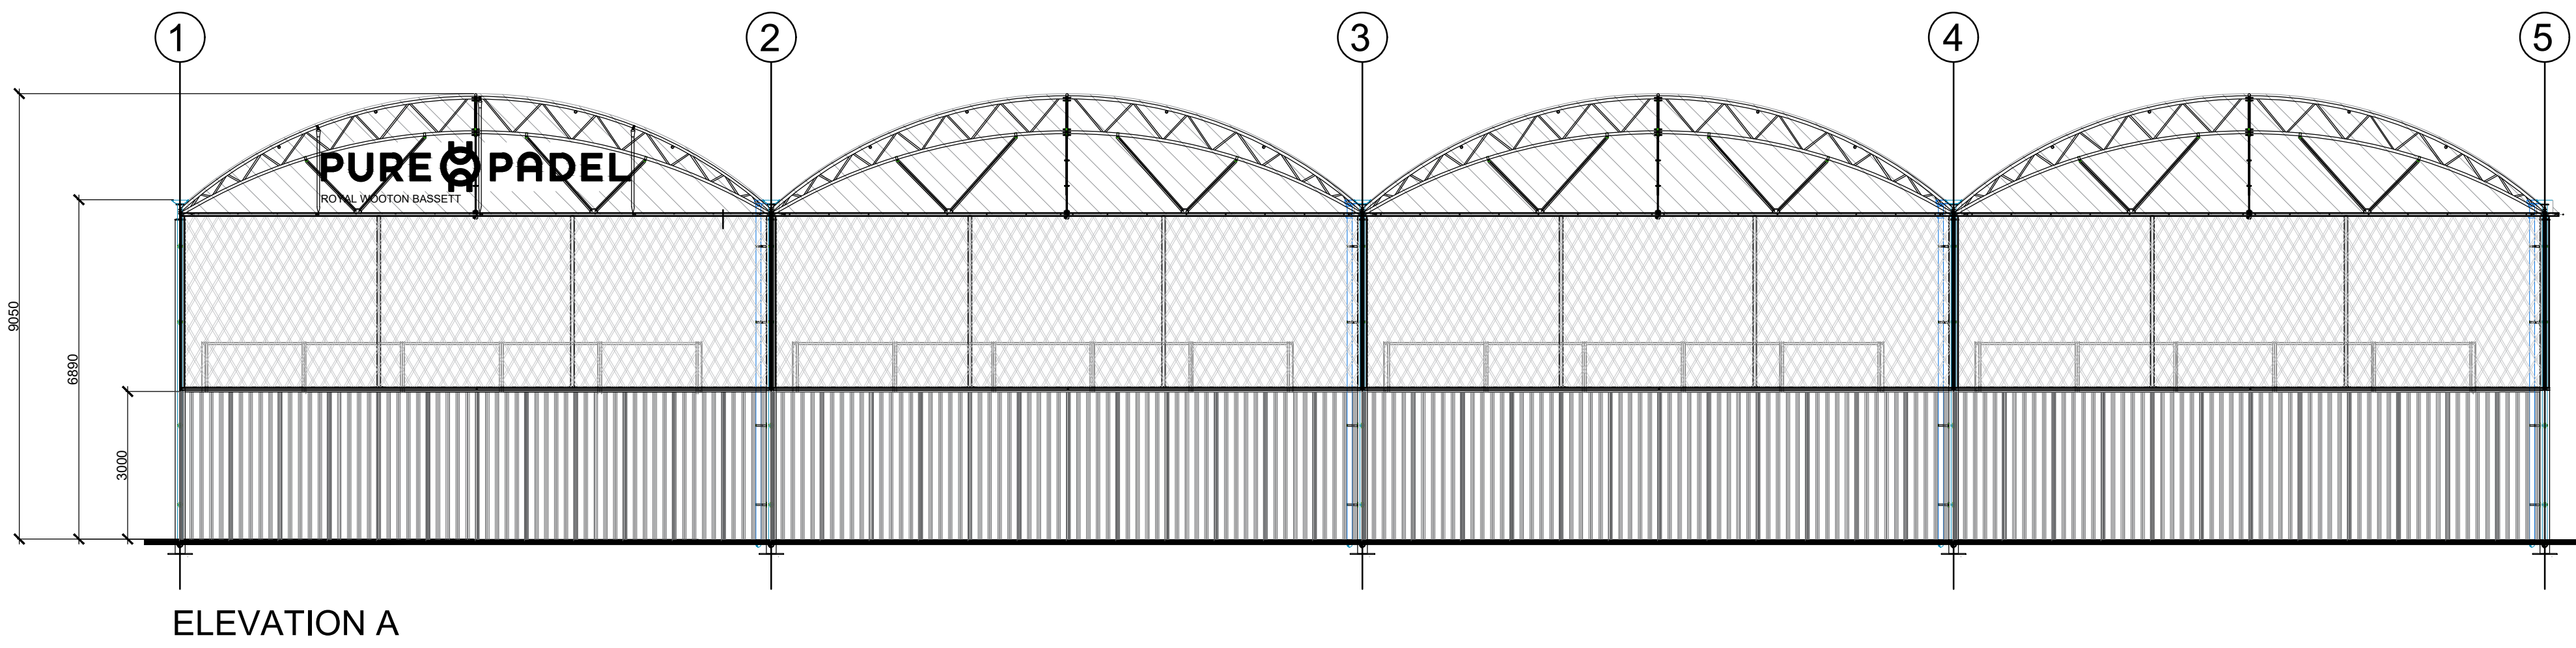
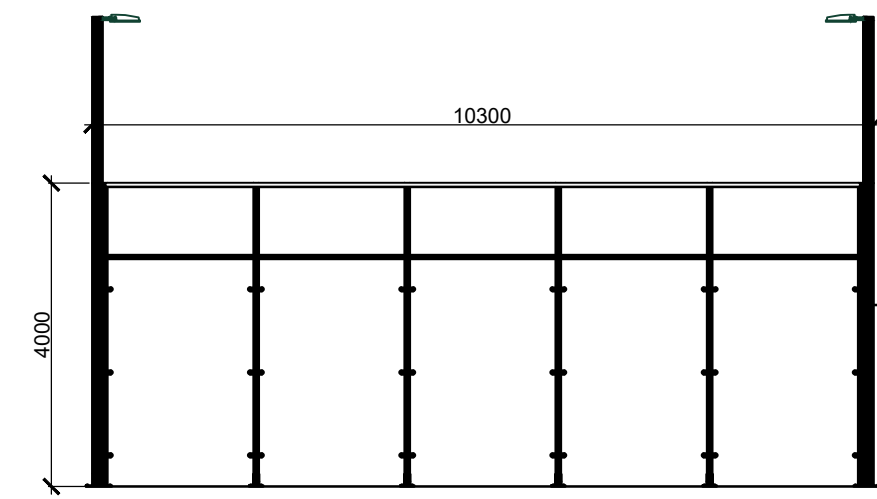
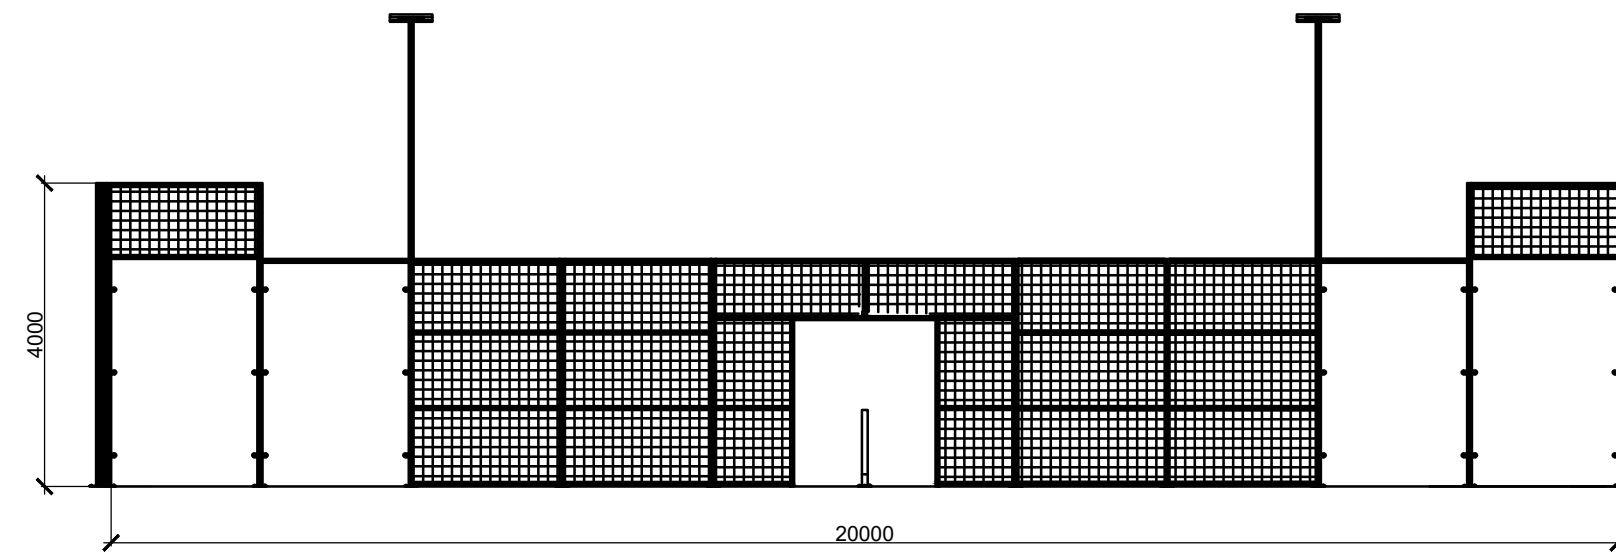
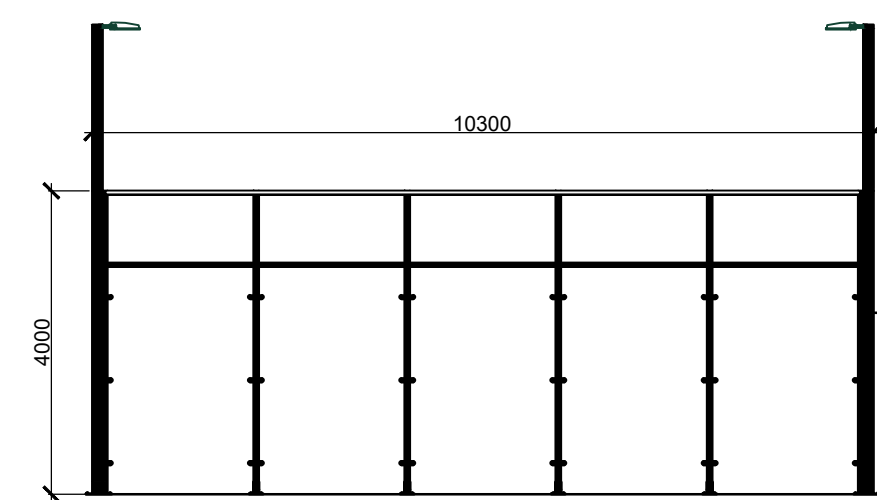


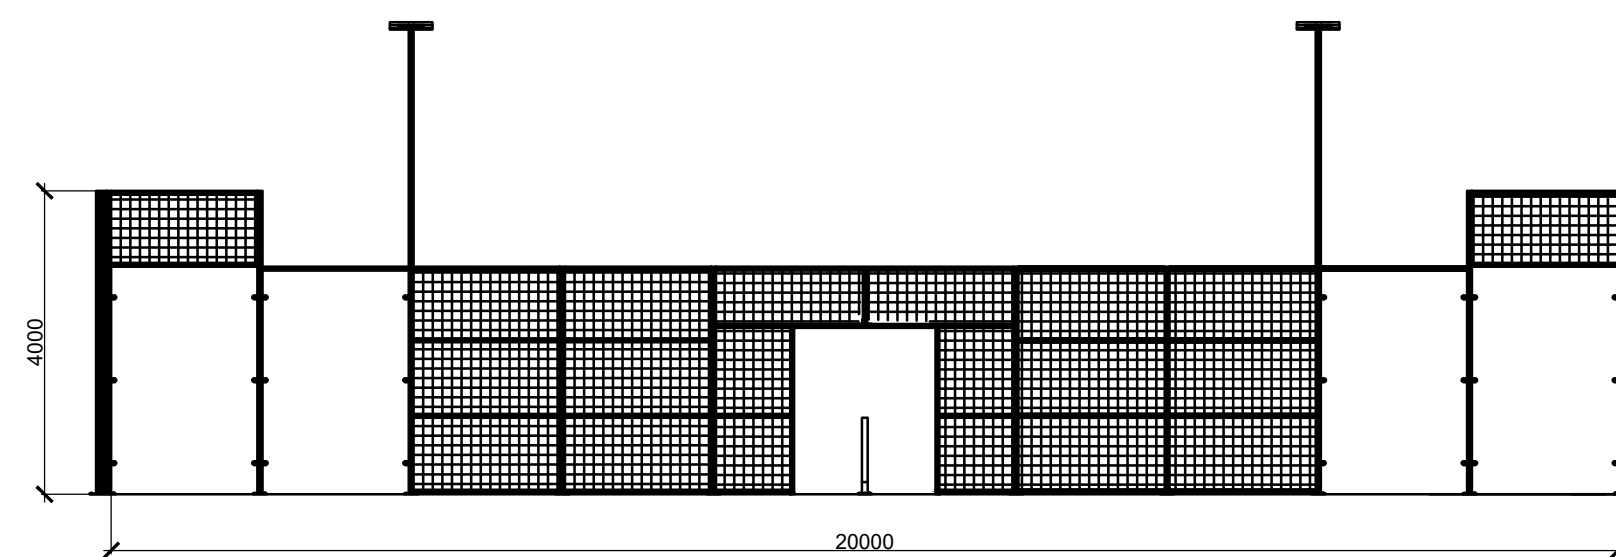


Proposed Elevations @ 1:100

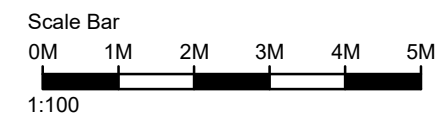


Materials Key

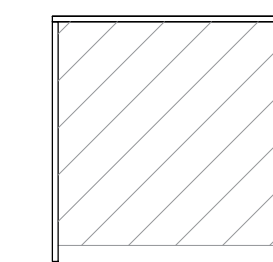


Canopy Material to Roof and Gables -
White Opal 60 fabric

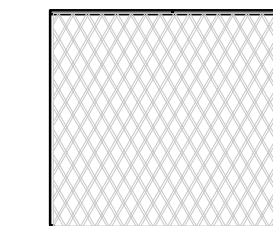


Canopy Material to Sides -
White Mesh Fabric Cladding

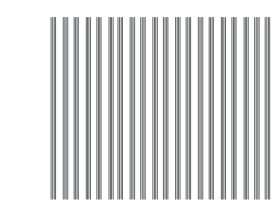

Metal profiled cladding to
Elevation A, Colour Mushroom
Grey.

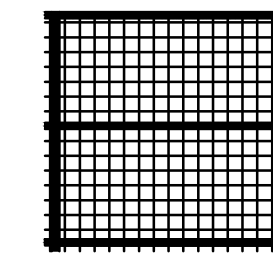

Padel Courts fencing Material -
Welded Glavanised Steel Mesh

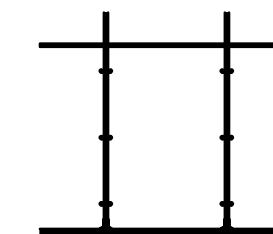

Padel Courts Glass Material -
Tempered Glass Panels

PROPOSED ELEVATIONS OF COURTS

Proposed Elevations @ 1:100



P2 Fencing colour and specifications clarified on drawings.	13.09.26	CS	DH
Revision	Date	By	Chk

Date: 04/02/25

Checked by: CS

Sheet Name: Proposed Elevations

Project No: A1125.17

Revision: P2

Drawn by: DDB

Scale @ A1: 1:100

Purpose of issue: Planning (NMA)

Status: YY

Drawing No: 1125.17-BOW-A1-00-DR-A-0004

Pure Padel Clubs Ltd
Pure Padel Royal Wootton Bassett
Brinkworth Rd, Swindon SN4 8DS

