


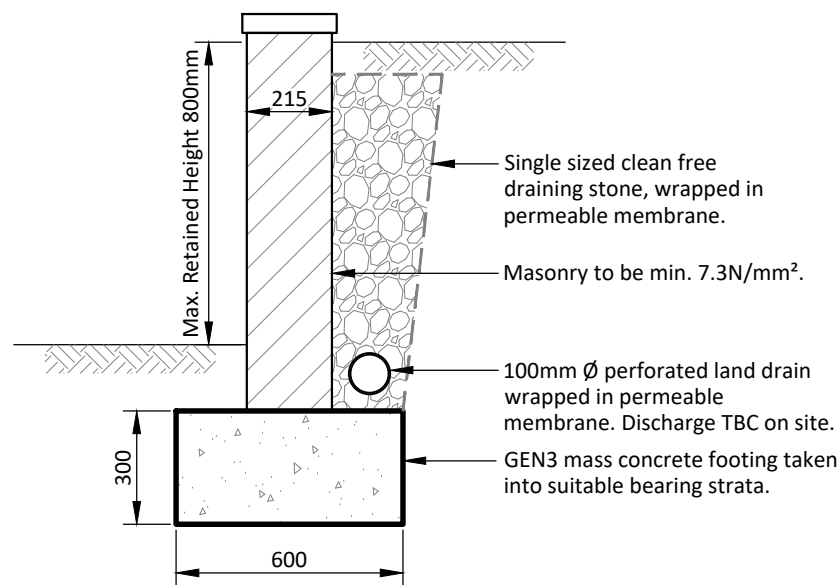


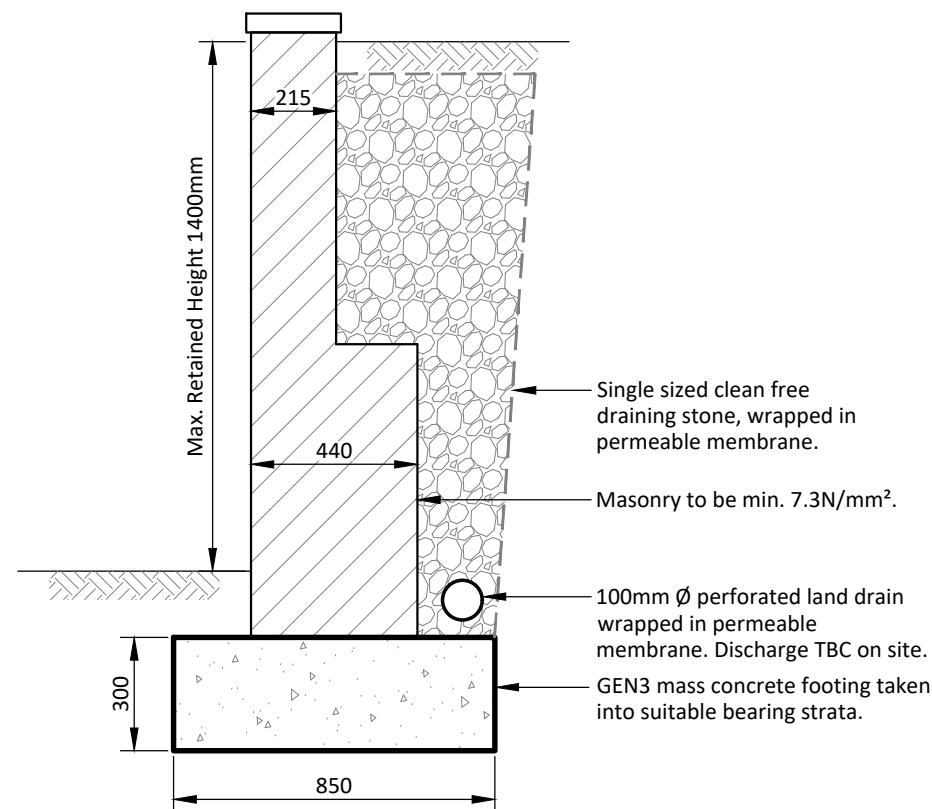

**TYPICAL RETAINING WALL
DETAIL 01**

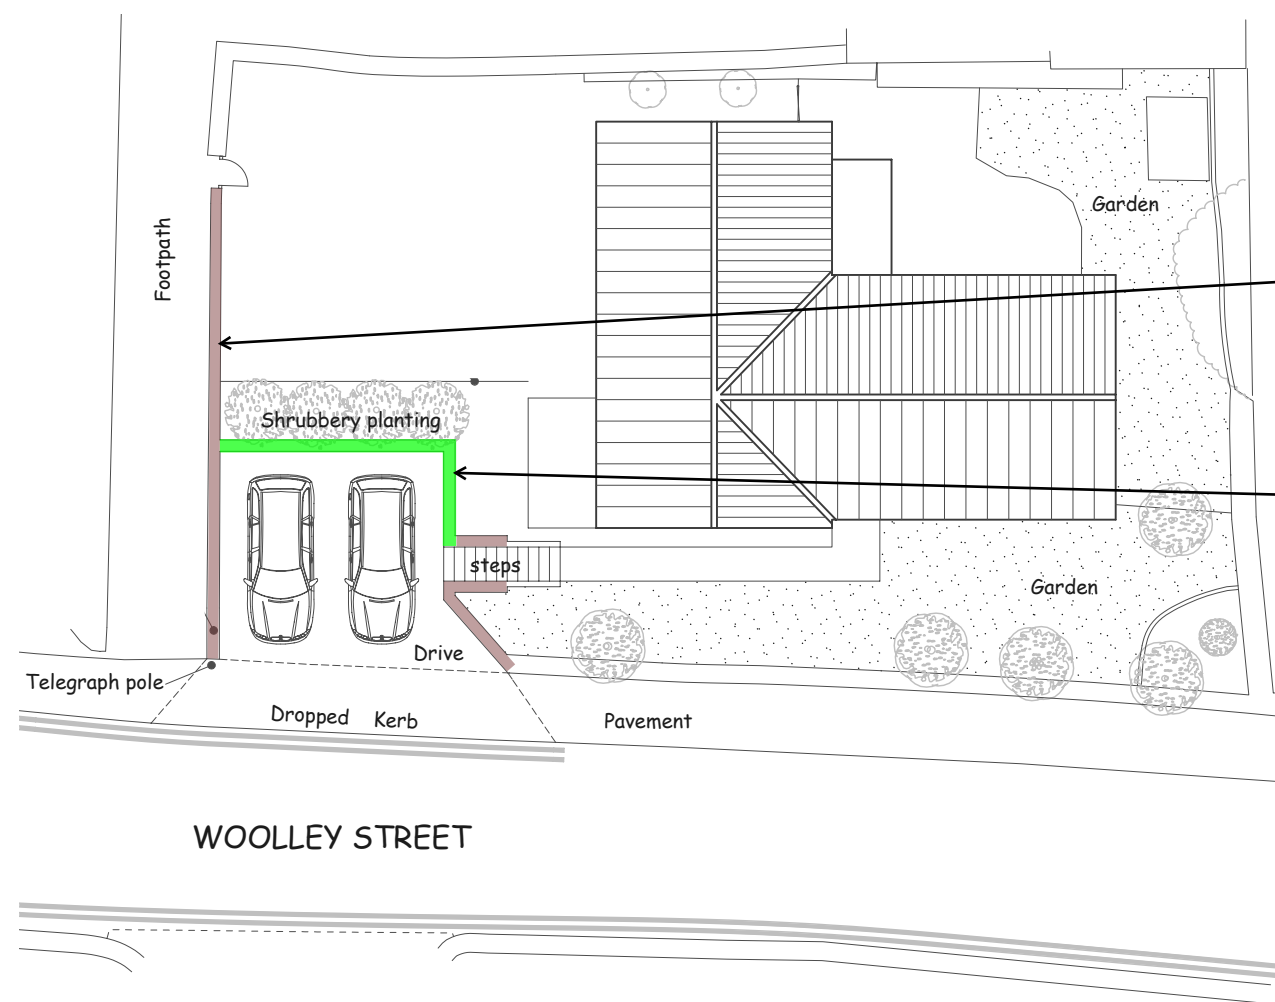

**TYPICAL RETAINING
WALL DETAIL 02**

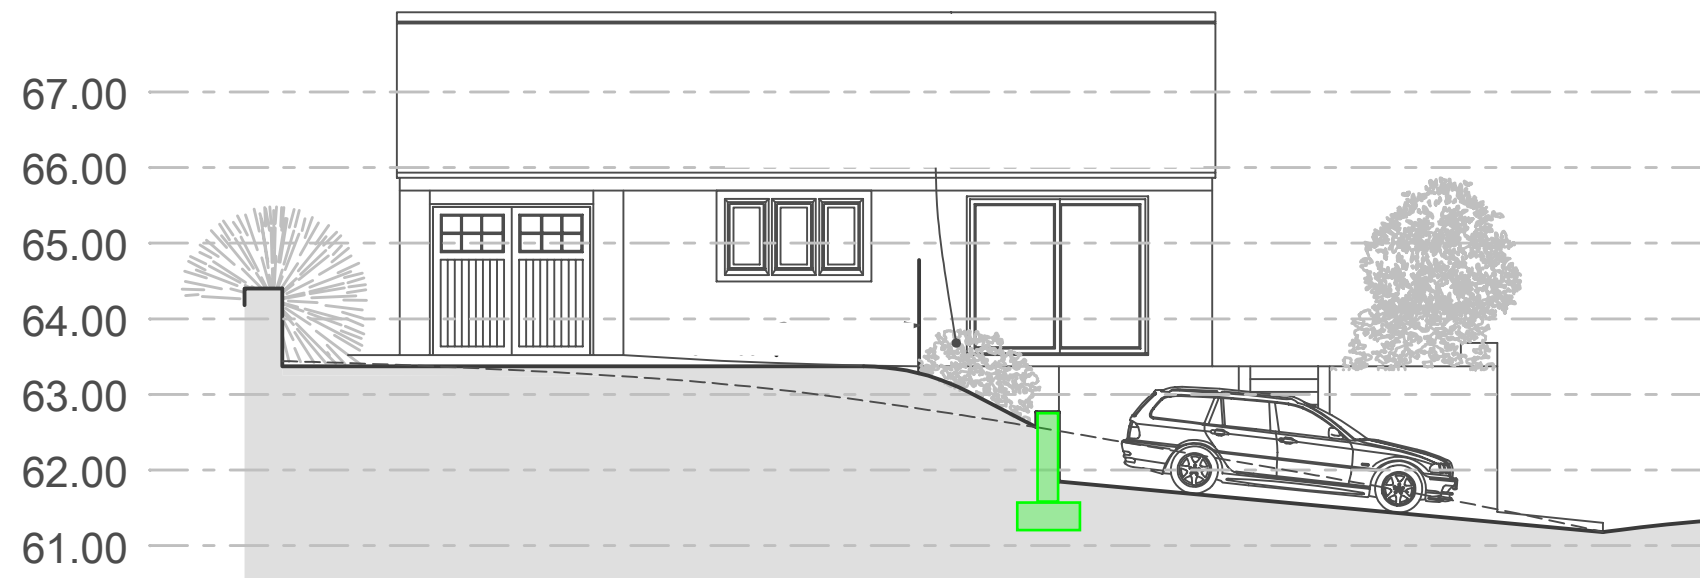

Denotes extent of existing stone boundary wall. Existing ground level on footpath side is approximately 400mm lower than existing ground level on car parking side. Contractor to expose base of wall prior to work commencing to confirm proposed dig will not undermine existing wall.

Denotes extent of new retaining wall to form car parking spaces. It appears retained height will be less than 0.8m (detail 01). Where retained height exceeds 0.8m, use typical detail 02.

REV	DESCRIPTION	DRAWN	CHK'BY	DATE	CLIENT:	PROJECT TITLE:	M² CIVIL & STRUCTURAL CONSULTING ENGINEERS
A1	Building Control Approval	MC	MD	30.03.26	Hannah Beer	41a Woolley Street	
					PROJECT REF: M2-3552	FILE: SK	
					DRG NO.: 01	REV: A1	
					SCALE (A3): 1:100	DRAWN: MC	W: www.m2structural.co.uk E: info@m2structural.co.uk T: 01225 285073
					CHECKED: MD	DATE: Mar 2026	
					DRAWING TITLE: Retaining wall details		