




ELEVATION A

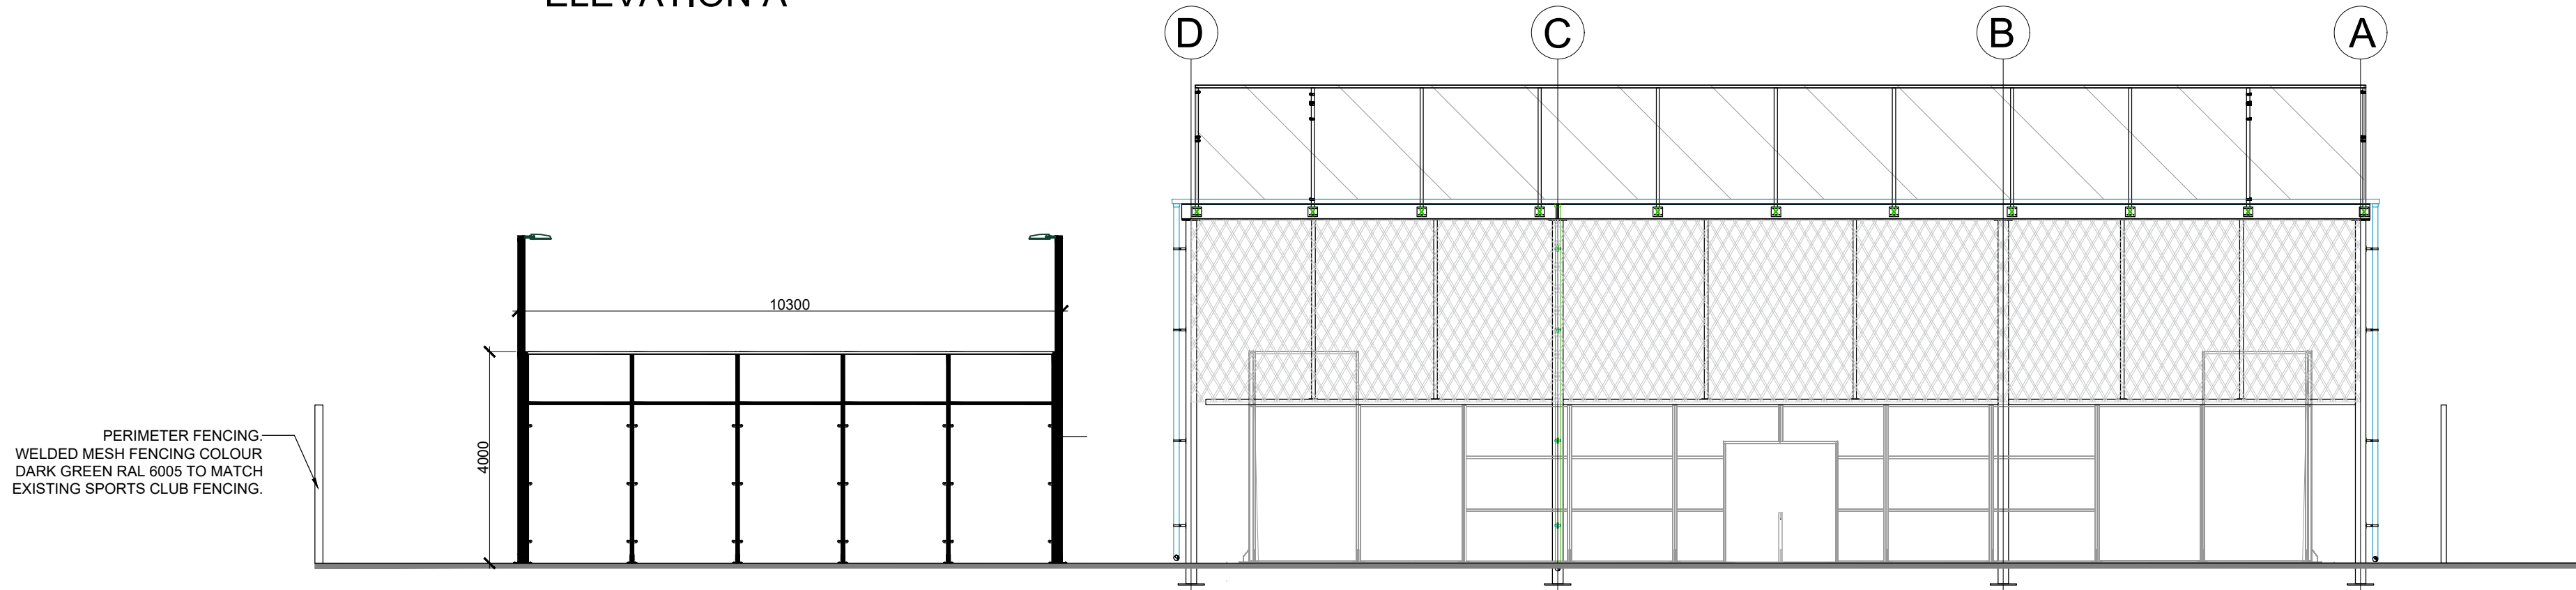

ELEVATION B

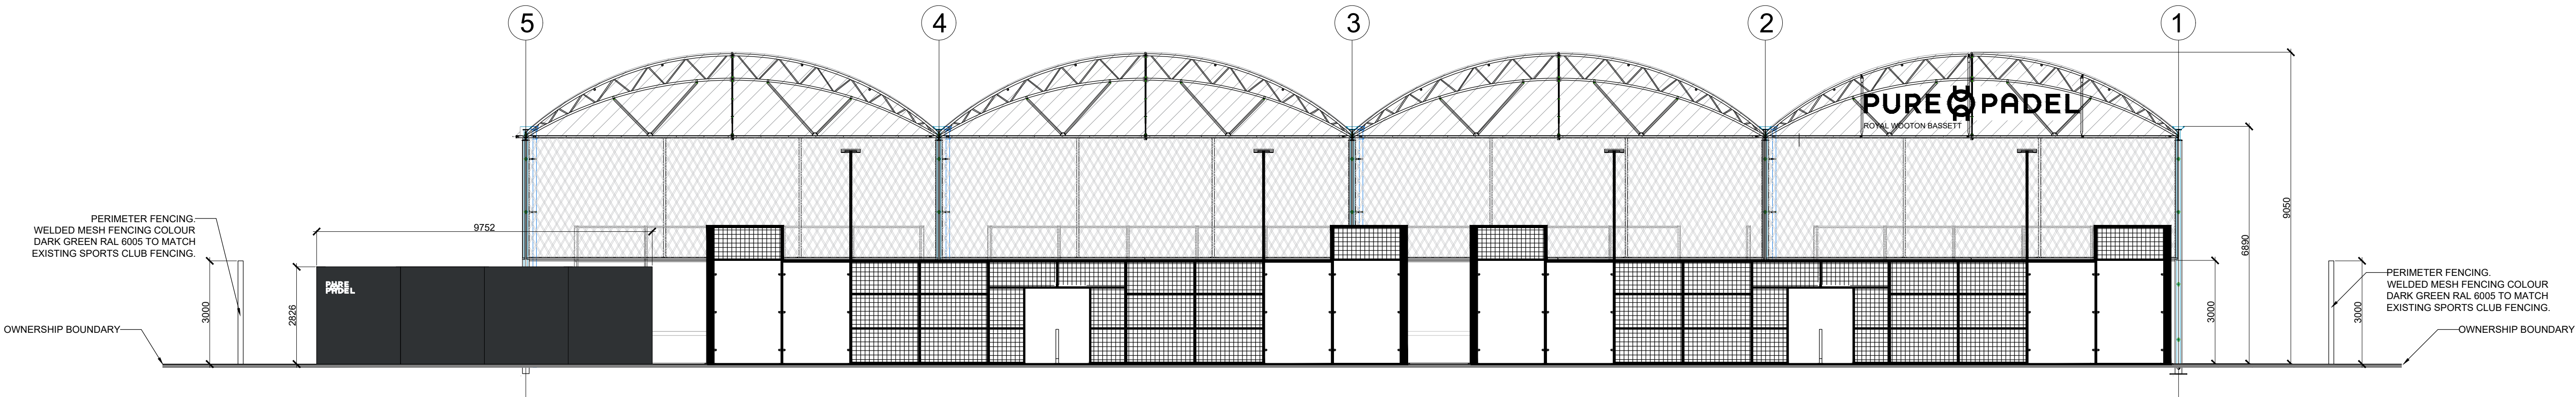


ELEVATION C

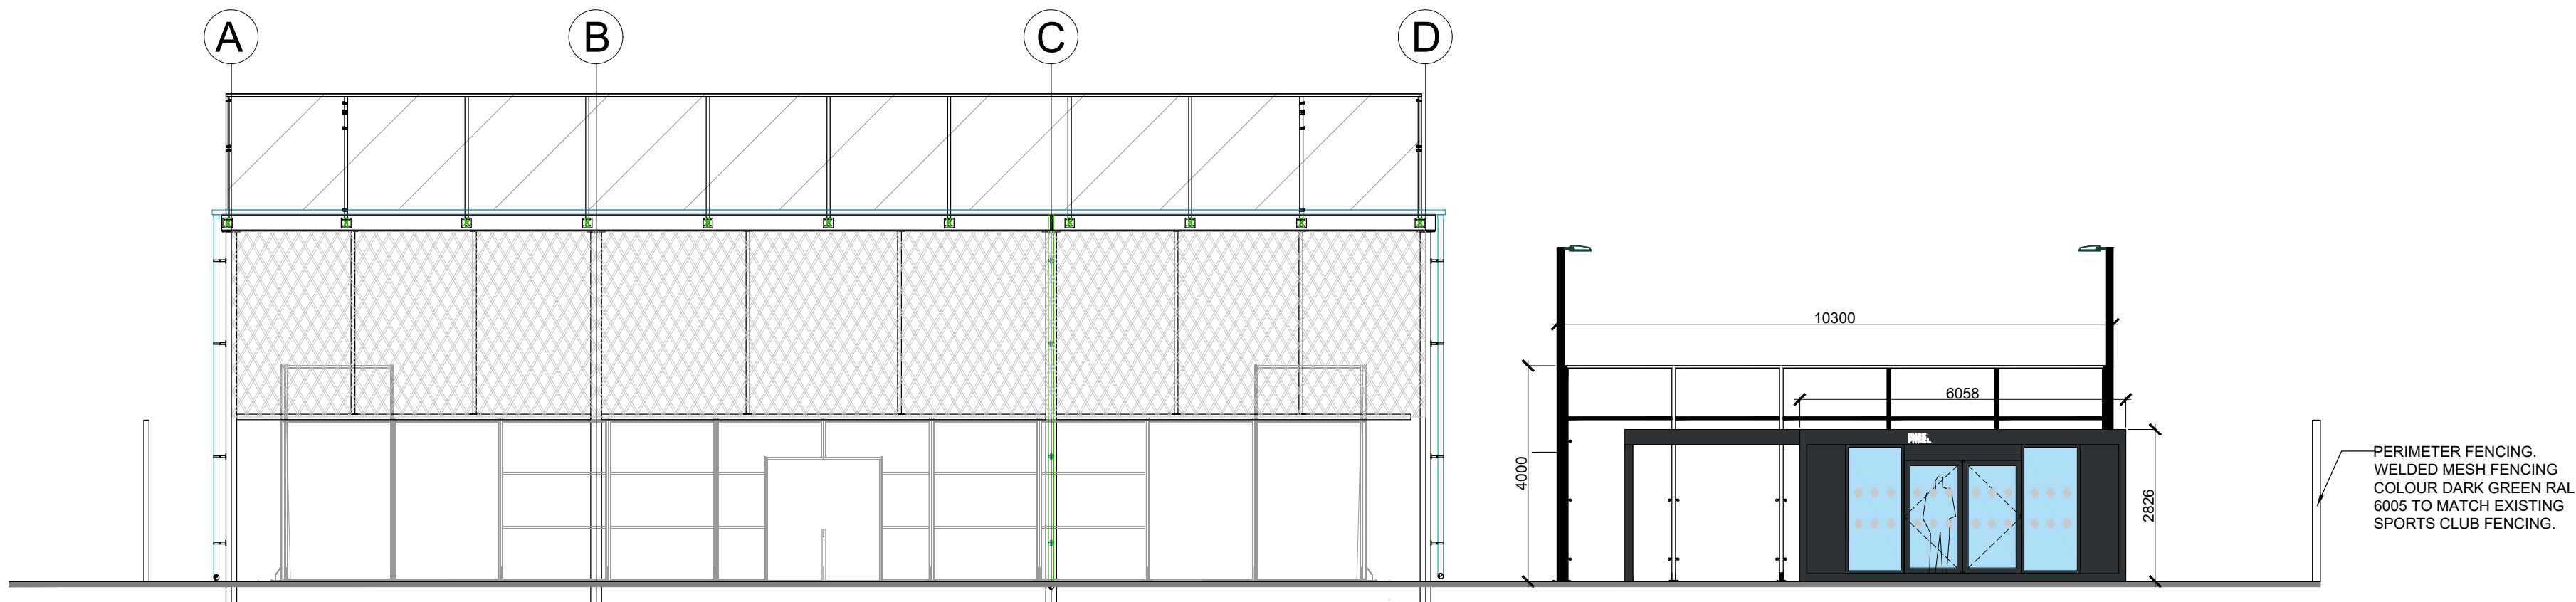

ELEVATION D

Proposed Site Elevations @ 1:100

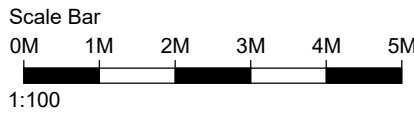

P2 Fencing colour and specifications clarified on drawings.				13.09.26	CS	DH
Revision		Date	By	Chk		

Date: 04/02/25 Checked by: CS Sheet Name: Proposed Site Elevations Project No: A1125.17 Revision: P2

Drawn by: DDB Scale @ A1: 1:100 Purpose of issue: Planning (NMA) Status: YY Drawing No: 1125.17-BOW-A1-00-DR-A-0005
All dimensions to be verified on site, and the Architect informed of any discrepancy. All drawings and specifications should be read in conjunction with the Health and Safety Plan; all conflicts should be reported to the appointed Principal Designer.
Do not scale from this drawing
This drawing is the copyright of Bowman Riley Architects Limited. ©
Pure Padel Clubs Ltd
Pure Padel Royal Wootton Bassett
Brinkworth Rd, Swindon SN4 8DS

