



REV	DETAIL OF REVISION	BY	DATE
-----	--------------------	----	------

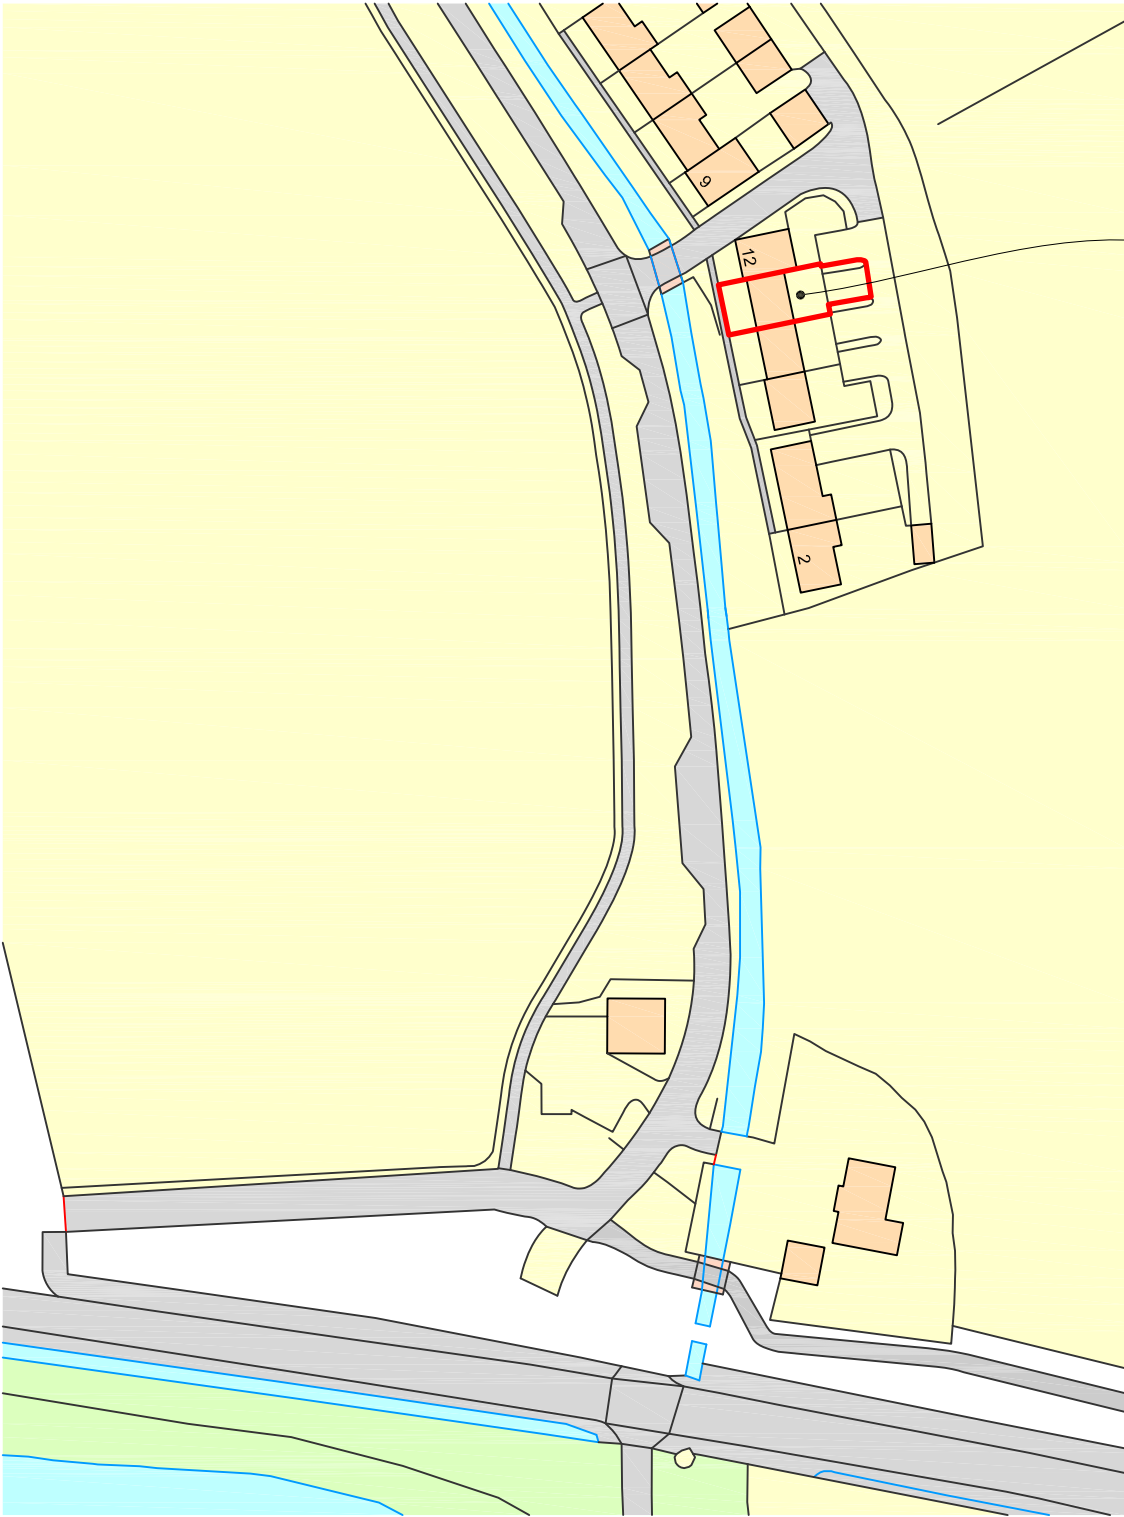

THE SITE

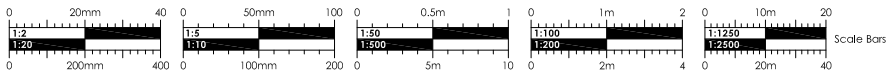



CLARK & MASLIN

Unit 5, Charlton Business Park
Crudwell Road, Malmesbury
Wiltshire, SN16 9RU
Telephone: 01666 822911

Planning Architecture Conservation

Client EMMA MASSEY		Document Type SURVEY DRAWING	
Project PROPOSED LOFT CONVERSION, 10 IMPERIAL DRIVE, ASHTON KEYNES, WILTSHIRE, SN6 6GB		Scale 1:1250	PG Size A4
Description SITE LOCATION PLAN		Date MAR '26	Drawn -
		Drawing No 5911/02	Revision -