





STREET SCENES : LAND OFF HIGH STREET, SUTTON BINGER

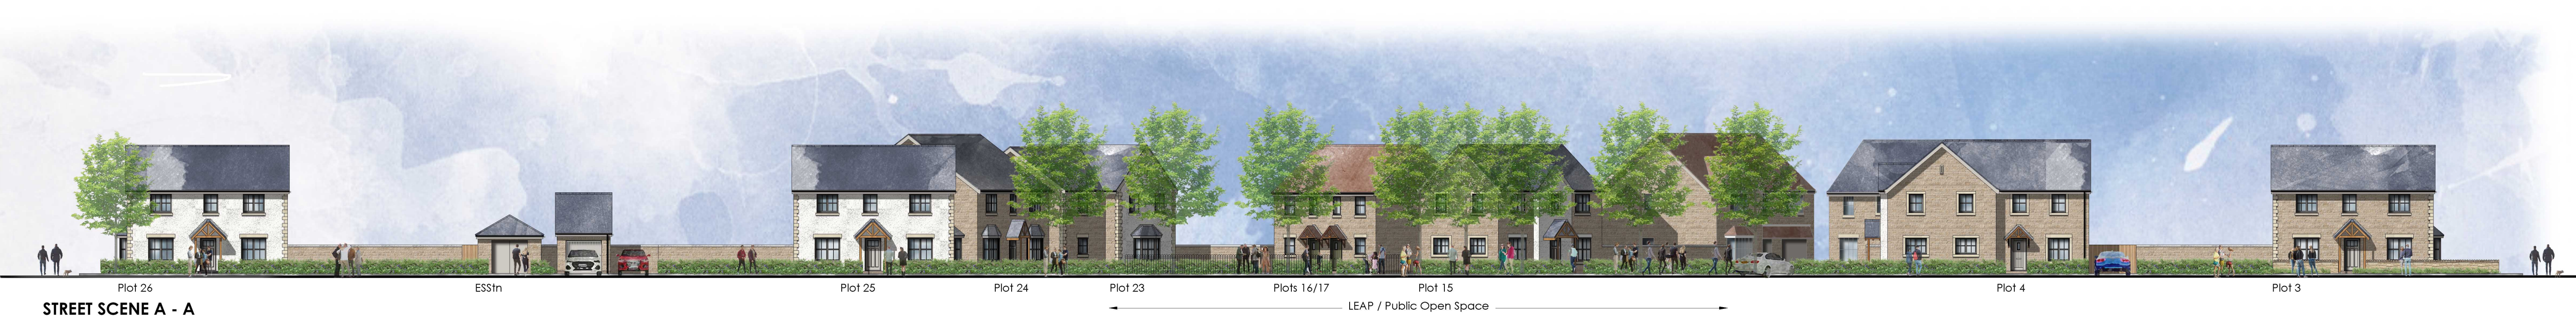

STREET SCENE LOCATION PLAN

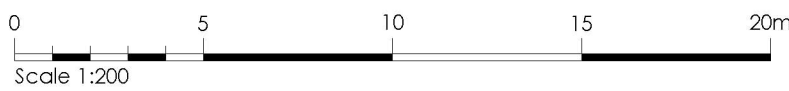

A Revised in acc with planning layout Rev A.		300.04.26		oglg		DRAWING TITLE	
REVISIONS		DATE		BY		STREET SCENES LAND OFF HIGH STREET, SUTTON BINGER	
DRAWING		CHECKED		DATE		SCALE	
AGTG		TB		OCT 2025		1:200@A1	
DRAWING STATUS		PLANNING					
DWG NO		550.110		REV		A	
Charles Church. All rights reserved. This drawing is the copyright of Charles Church Developments Ltd. and has been produced for planning purposes only. Such drawings can be scaled but are not used for construction or sales documents.							