
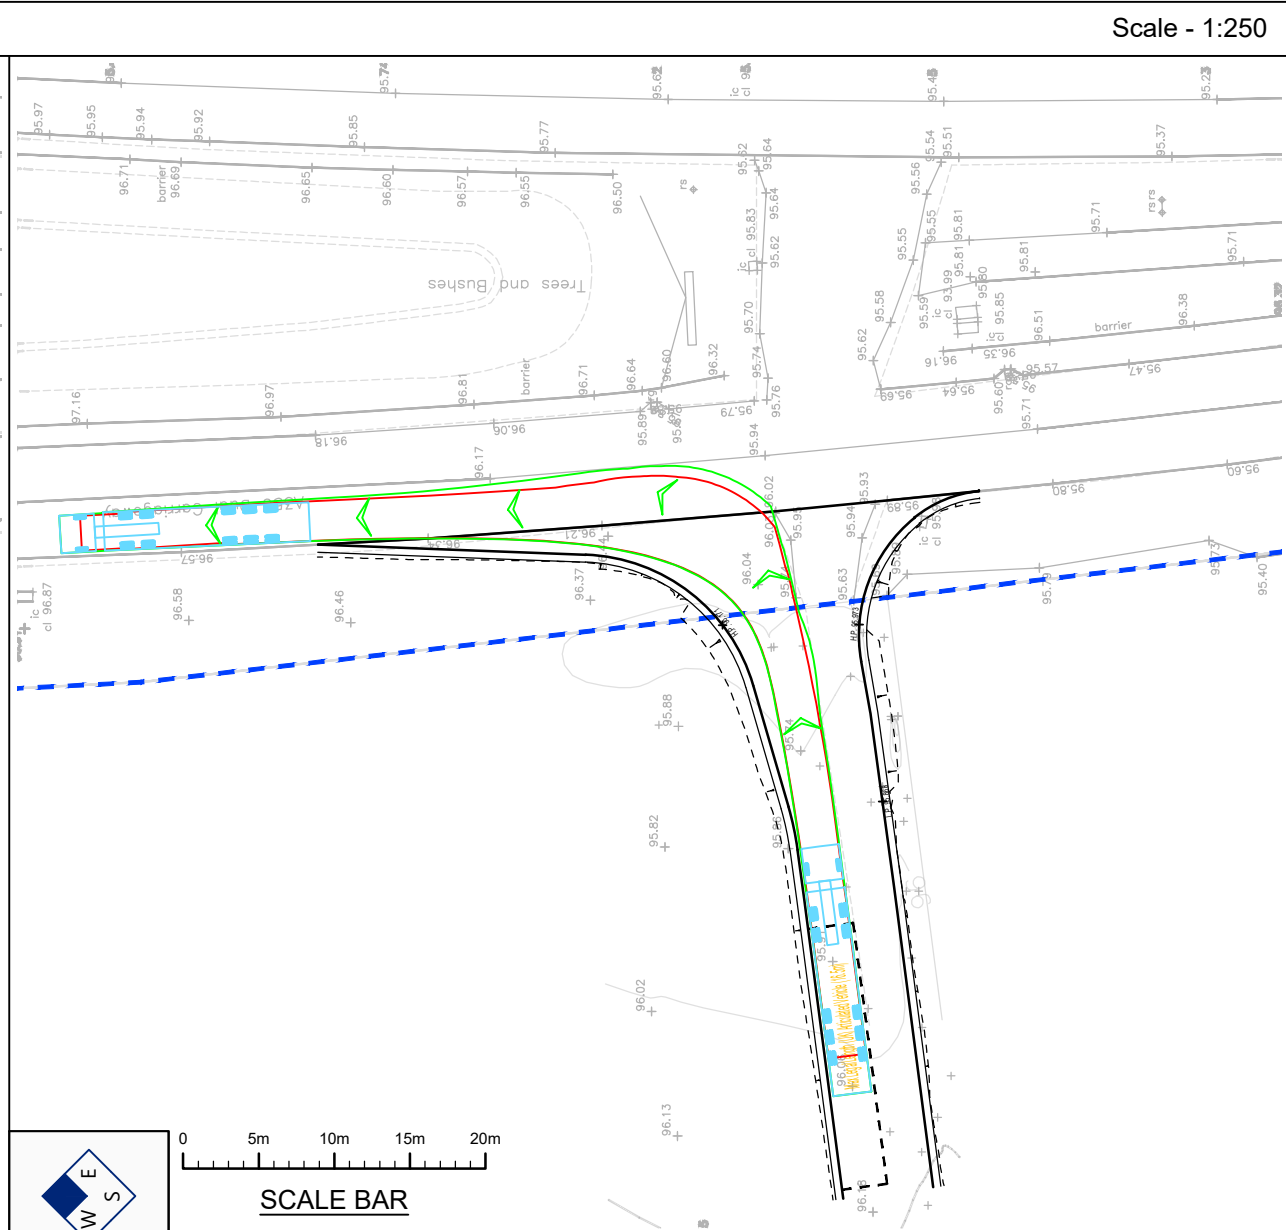
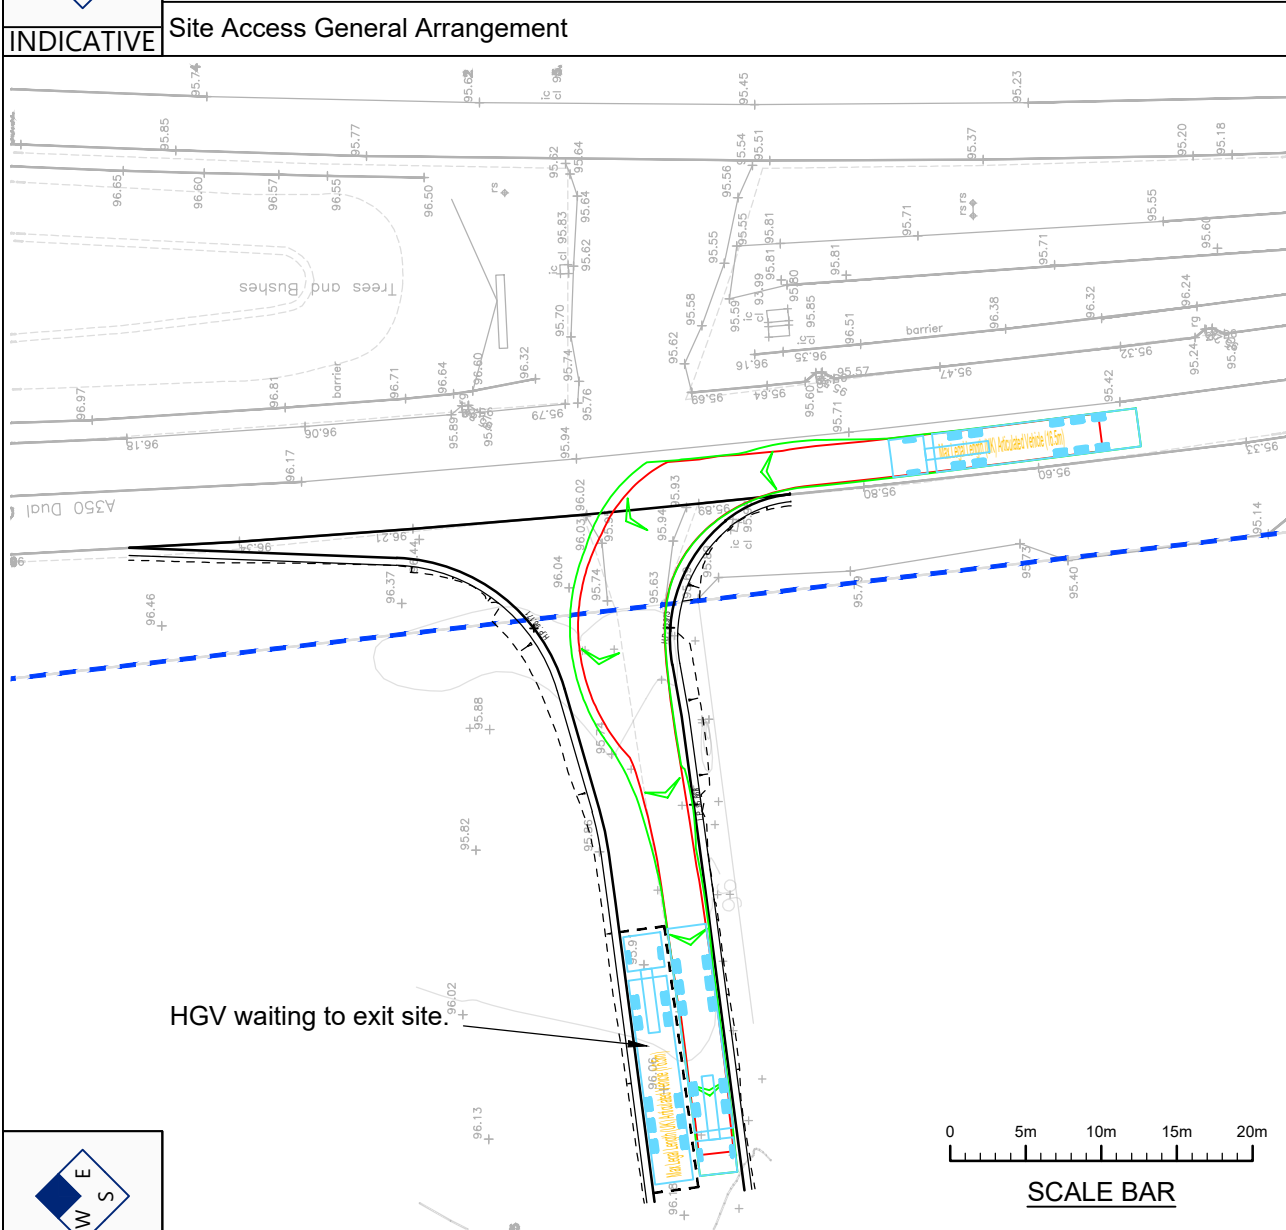
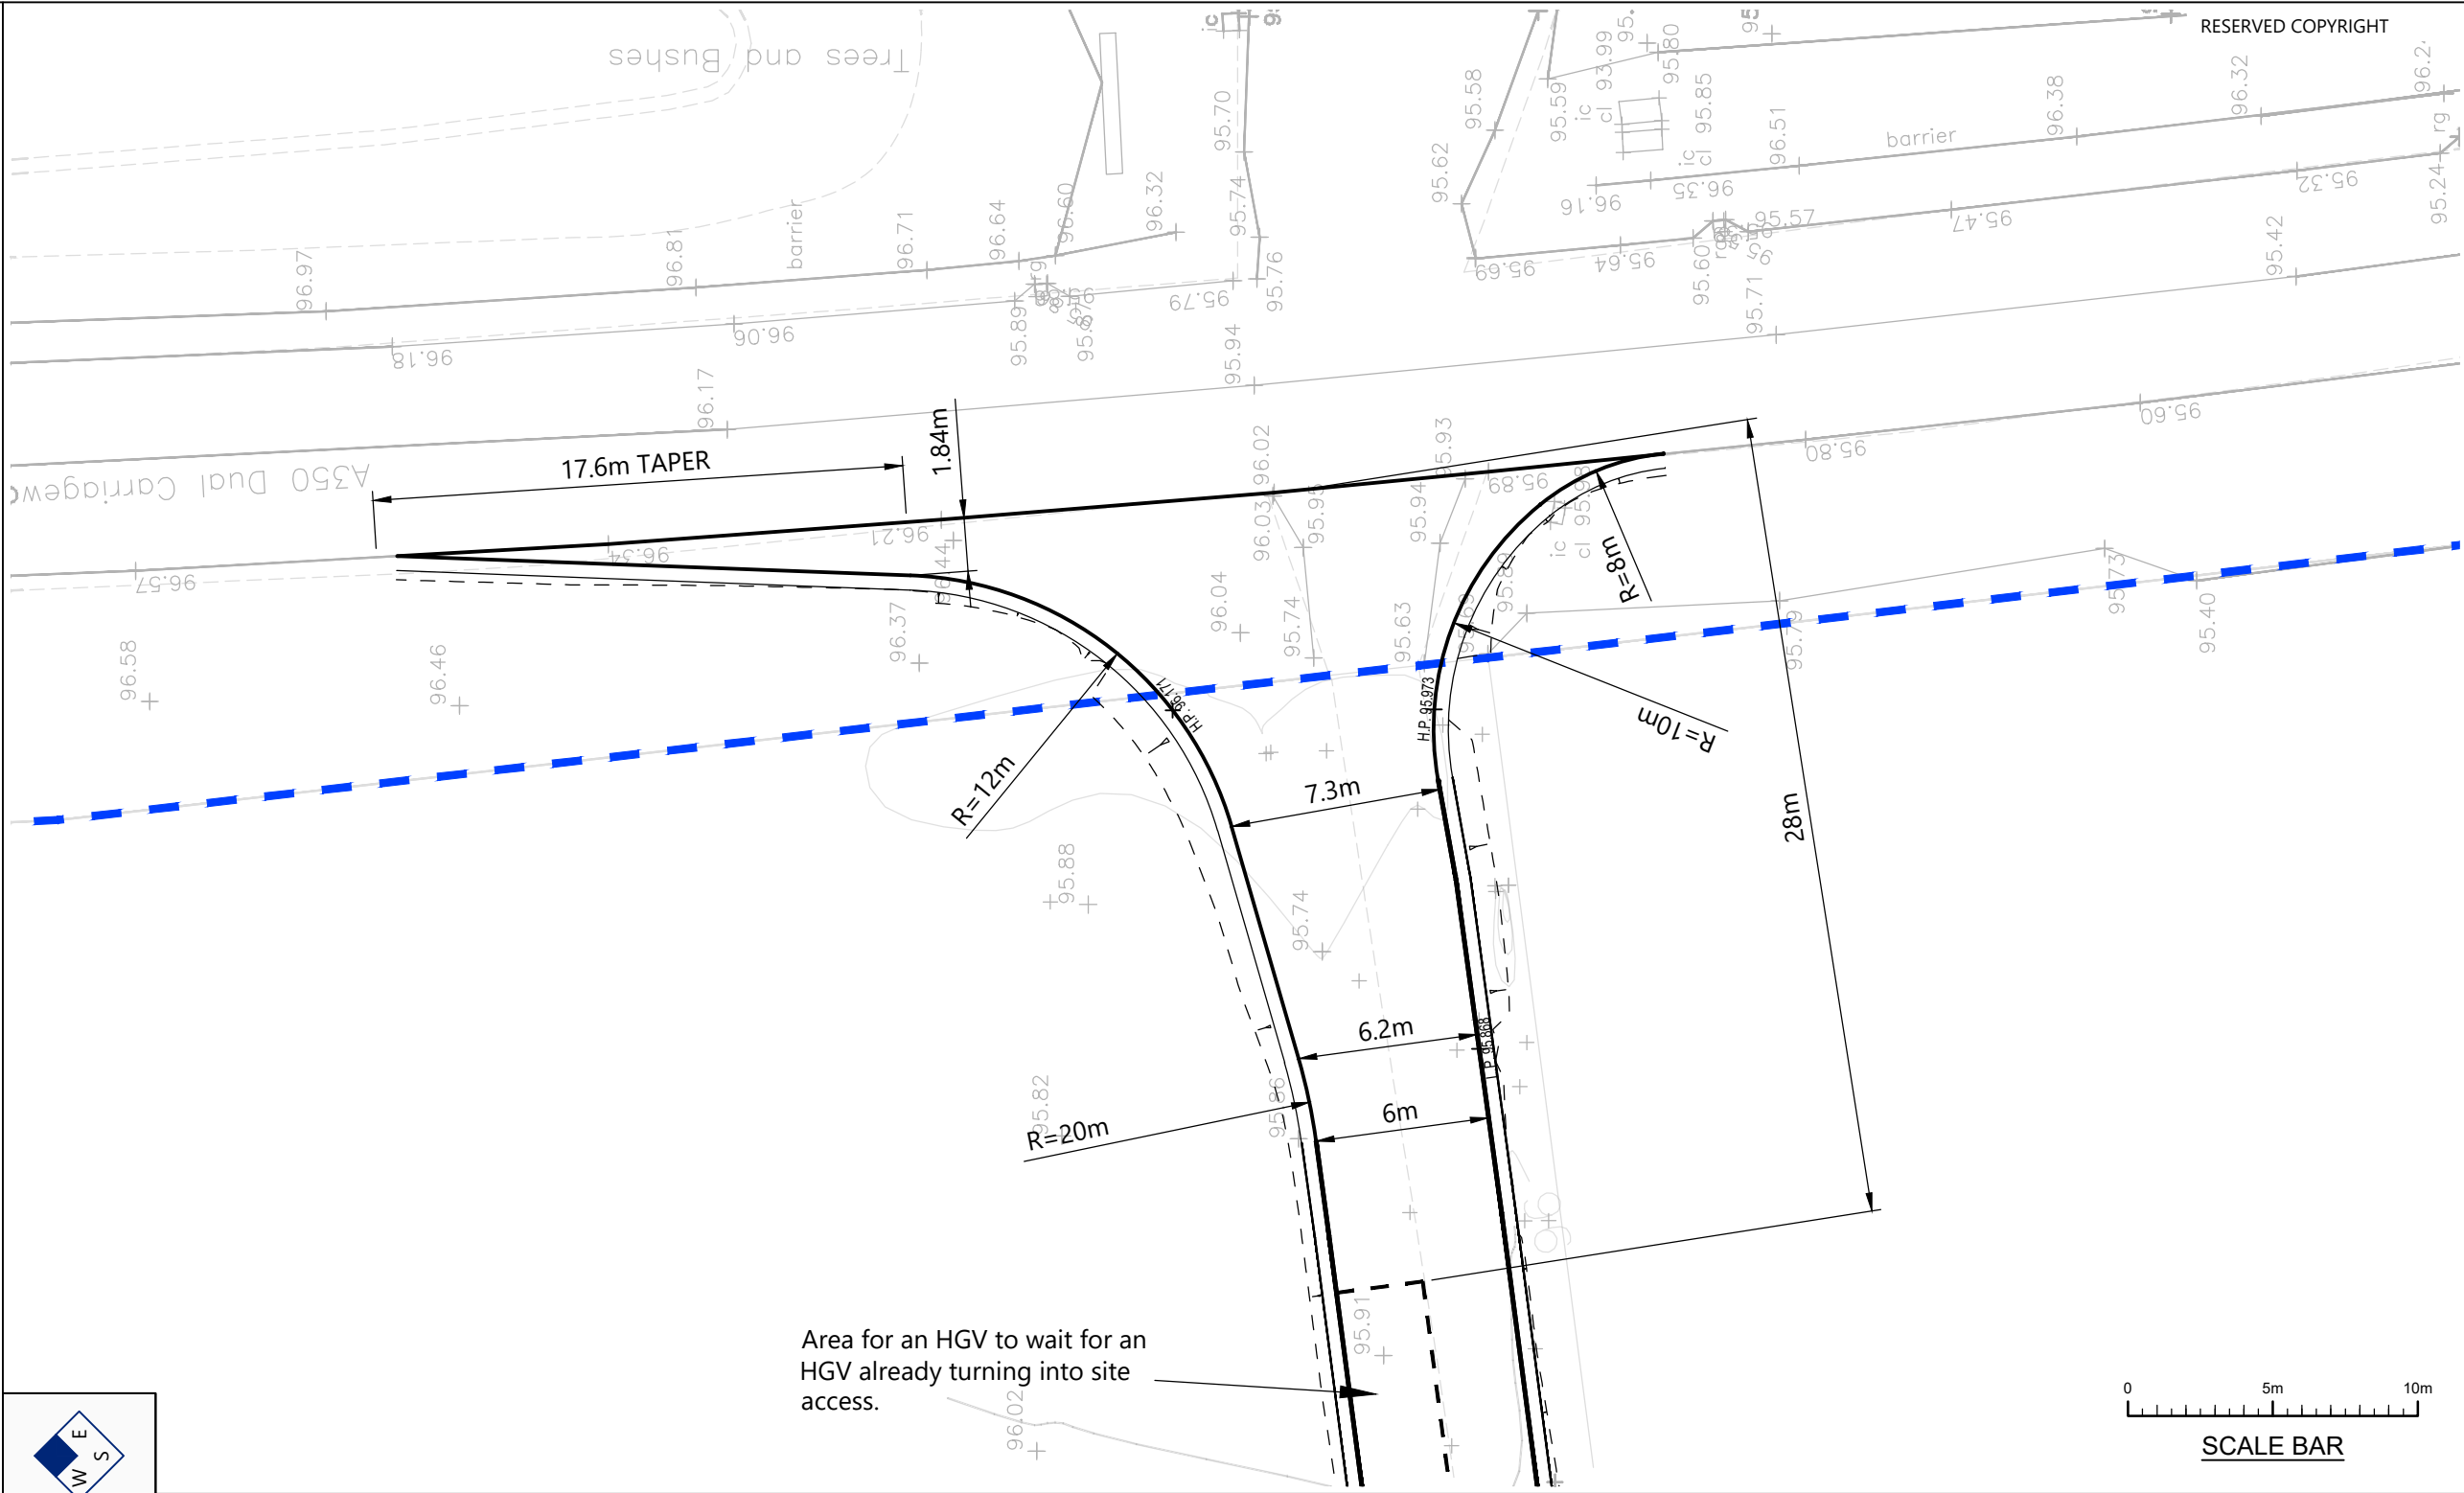


A2
ORIGINAL
PLOT SIZE

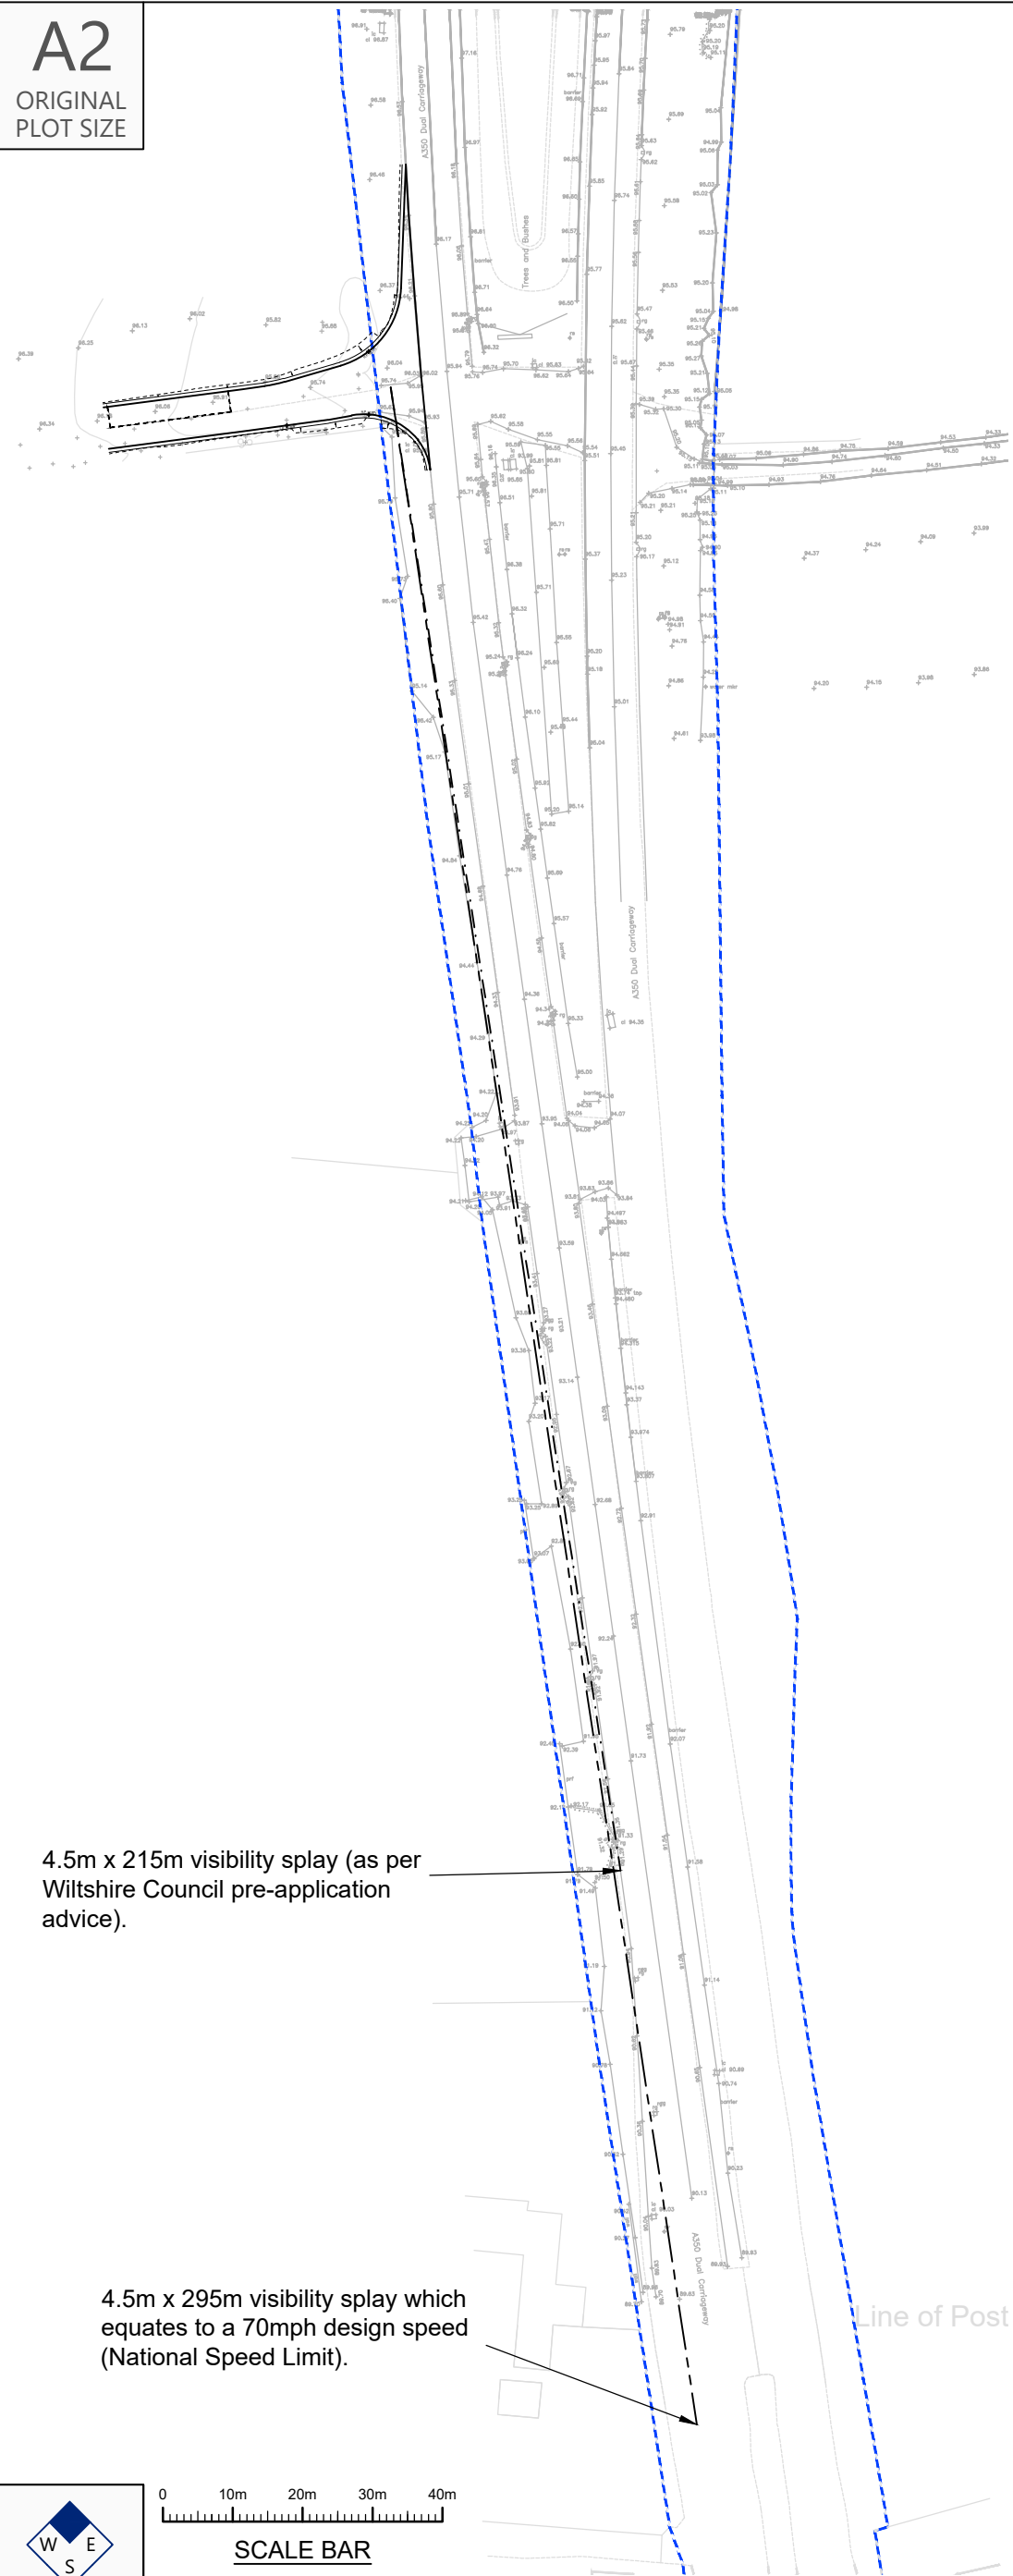

Reproduced from Ordnance Survey Superplan Data with the permission of The Controller of His Majesty's Stationery Office. Crown Copyright - Licence No. AL100034021

NOTES:

- This drawing is based on a topographical survey undertaken by AG Surveys, dated 30/01/2024 and provided to TPA as AutoCAD file reference '3572-03 RedBarn roads'
- The extent of adopted highway has been taken from a 1:6,000 scale Ordnance Survey based highway record plan received from Wiltshire Council dated 03/05/2022 and is indicative only.

KEY:

--- Adopted highway boundary (see note2).

Max Legal Length (UK) Articulated Vehicle (16.5m)
Overall Length 16.500m
Overall Width 2.550m
Overall Body Height 3.681m
Min Body Ground Clearance 0.411m
Max Track Width 2.500m
Lock to lock time 6.00s
Kerb to Kerb Turning Radius 6.530m

Rev	Date	Details	Drawn by	Checked by	Approved by

Bristol
Cambridge
London
Welwyn Garden City

tpa
Transport Planning Associates

40 Berkeley Square
Clifton
Bristol
BS8 1HP

0117 925 9400
www.tpa.uk.com

CLIENT:
EDEN RB SOLAR LTD

PROJECT:
**RED BARN SOLAR FARM,
CHIPPENHAM**

TITLE:
**A350 Western Land Parcel -
Site Access General
Arrangement**

STATUS:
FOR APPROVAL

SCALE:	DATE:	DRAWN:	CHECKED:	APPROVED:
As Shown	22.10.25	PSW	AG	JD

JOB NO:	DRAWING NO:	REVISION:
2508-038	H01	-