


A2
ORIGINAL
PLOT SIZE

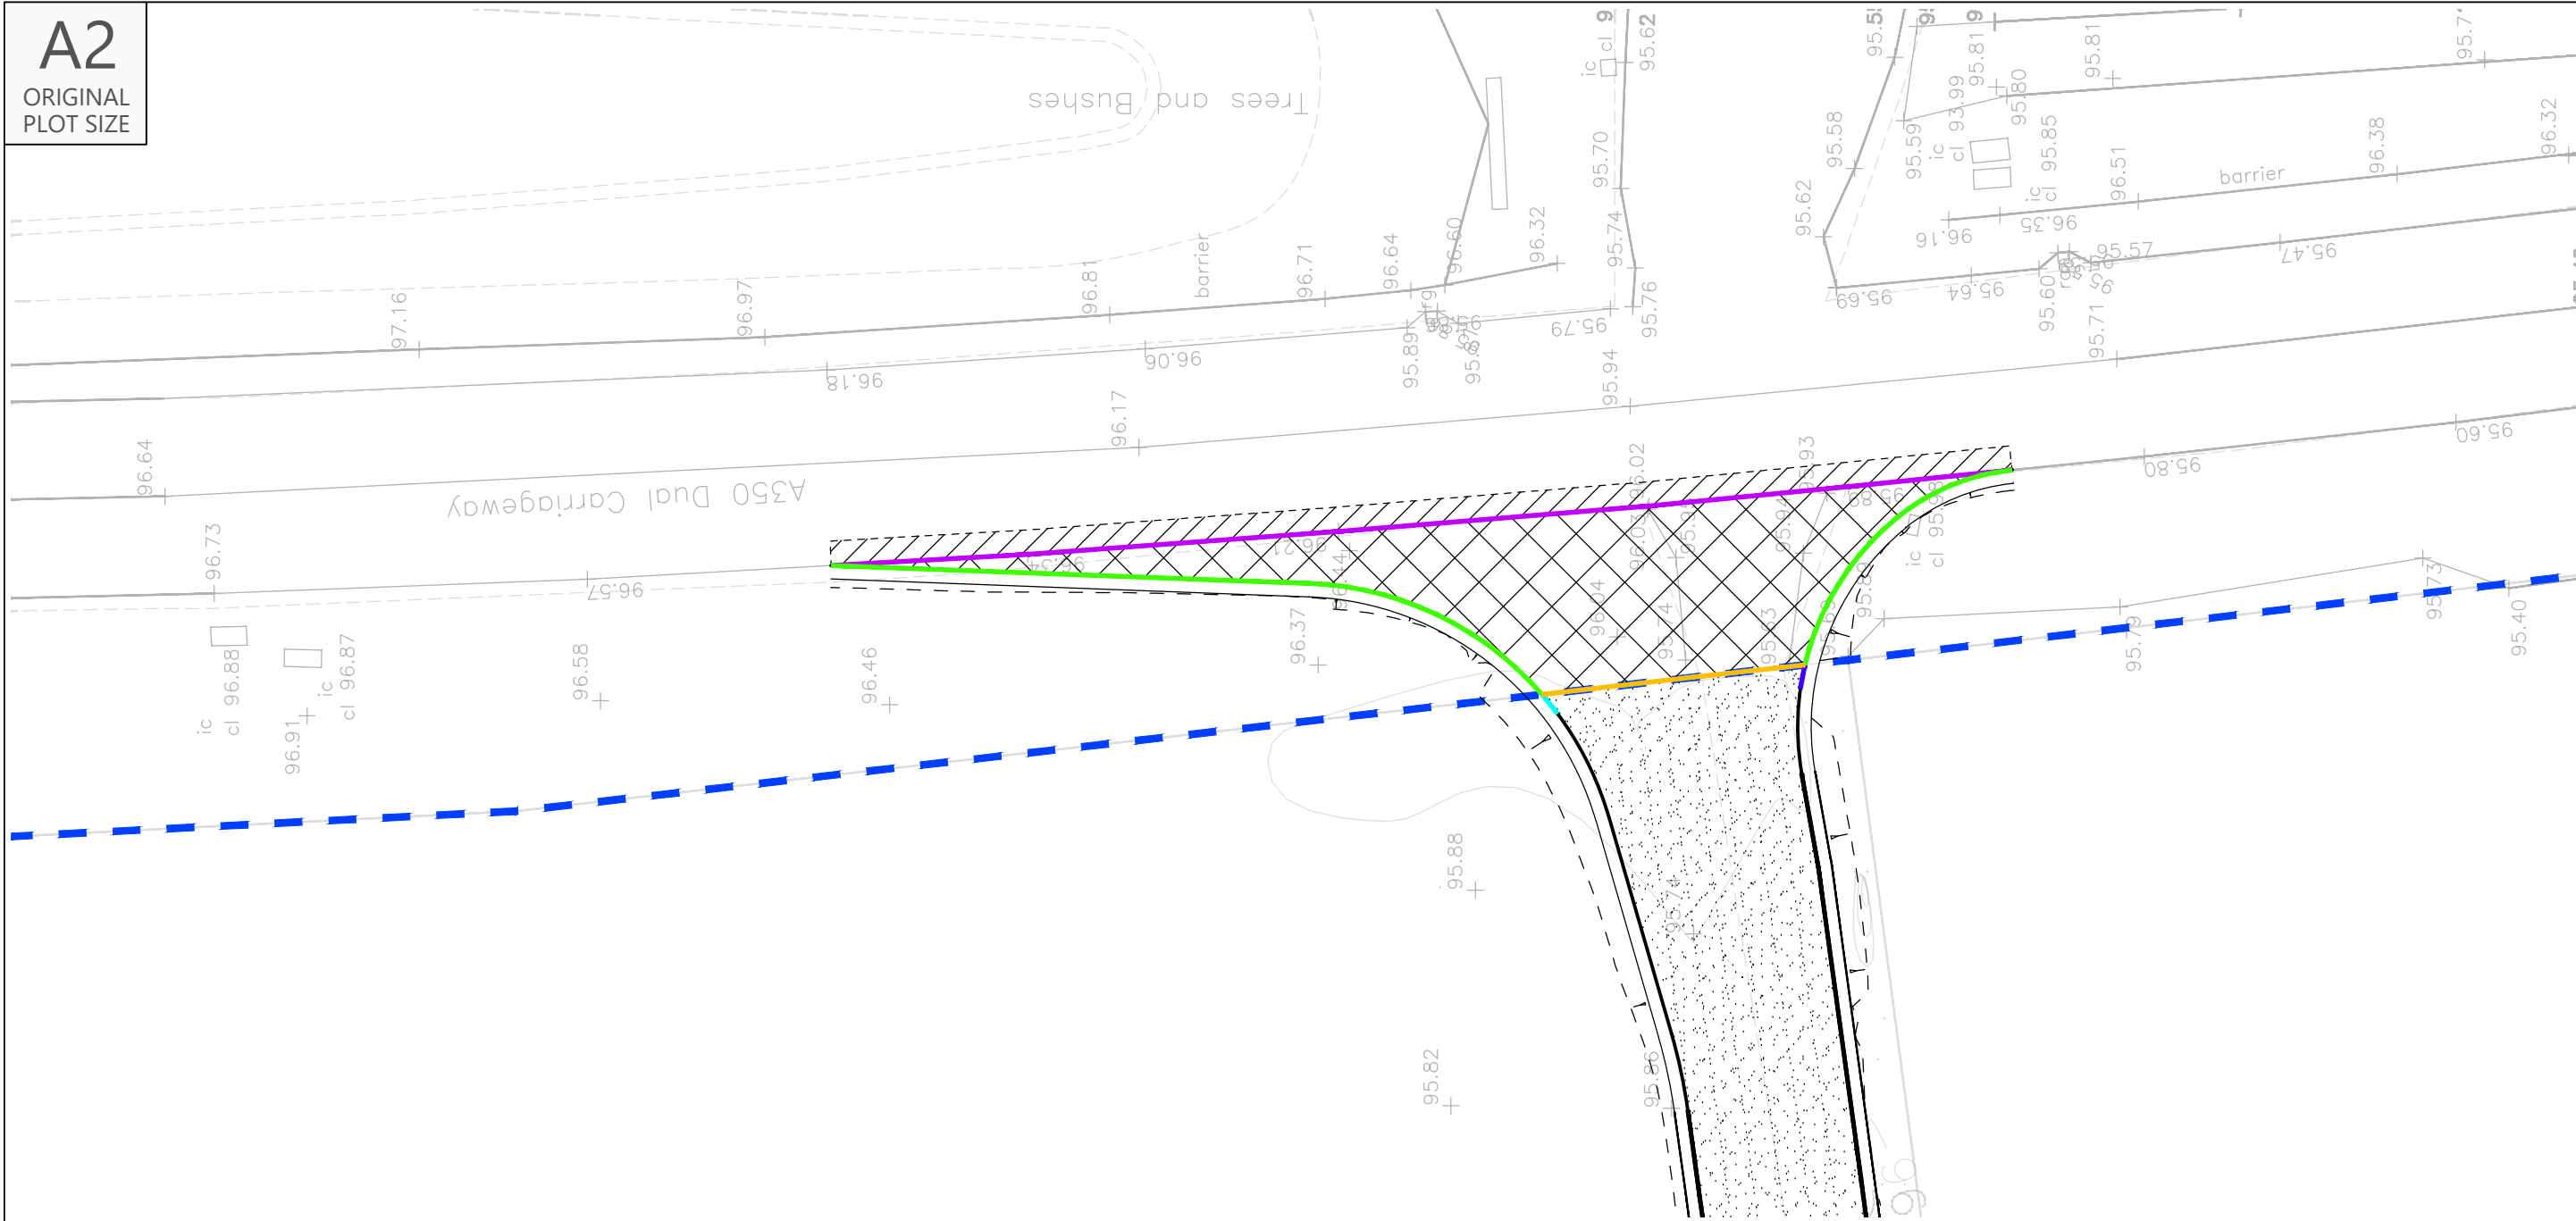

RESERVED COPYRIGHT

KEY


Carriageway:

Adopted highway boundary (see note 2).


New full depth carriageway construction.

Kerbs:

NOTE: Any part of the existing verge that is affected by the works is to be reprofiled as required and made good.

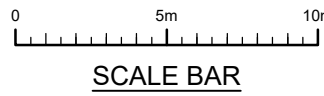

Surfacing and Kerb Types

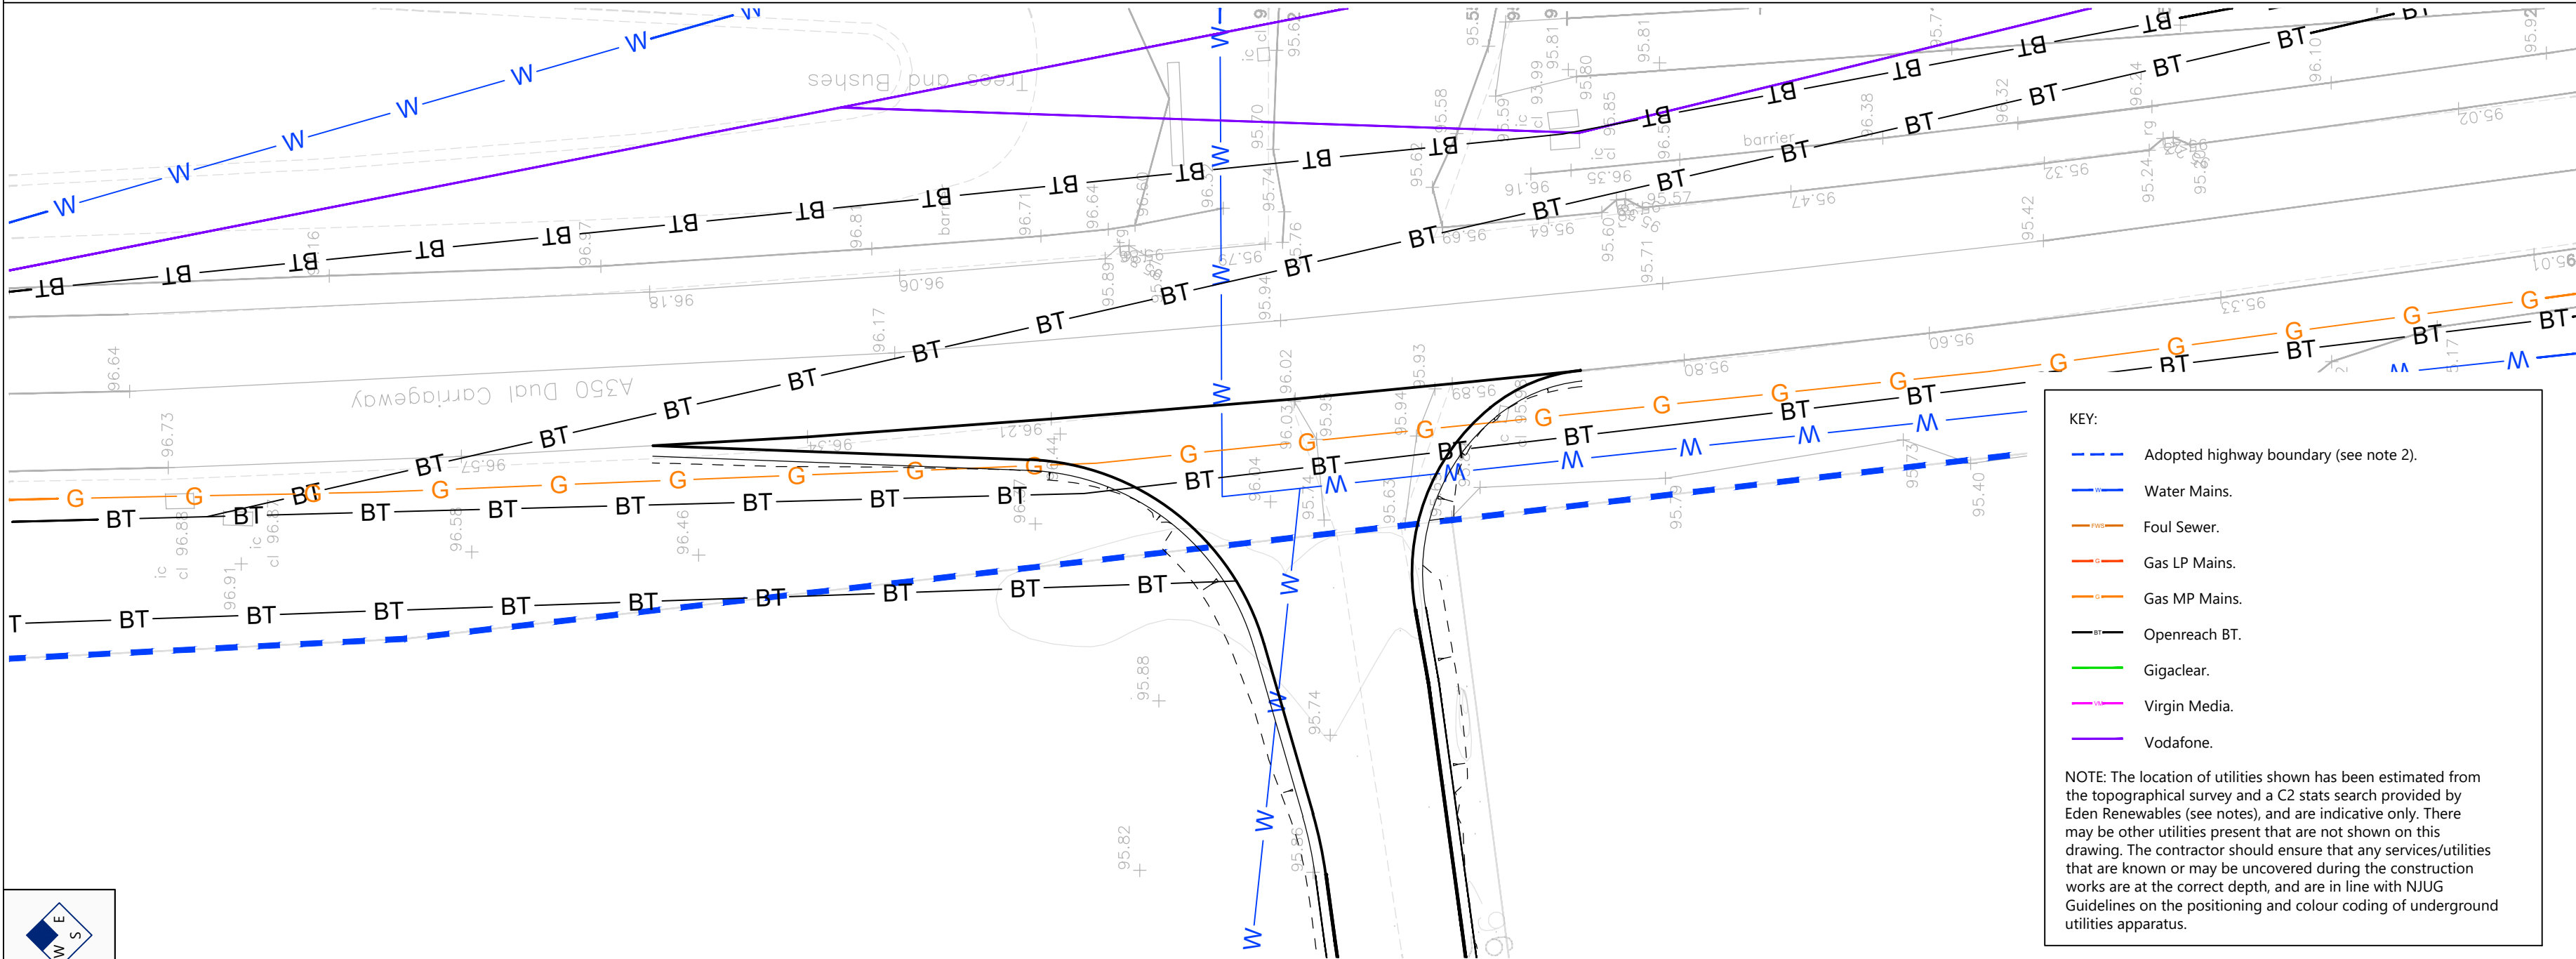

KEY:

Adopted highway boundary (see note 2).

Water Mains.

Foul Sewer.

Gas LP Mains.

Gas MP Mains.

Openreach BT.

Gigaclear.

Virgin Media.

Vodafone.

NOTE: The location of utilities shown has been estimated from the topographical survey and a C2 stats search provided by Eden Renewables (see notes), and are indicative only. There may be other utilities present that are not shown on this drawing. The contractor should ensure that any services/utilities that are known or may be uncovered during the construction works are at the correct depth, and are in line with NJUG Guidelines on the positioning and colour coding of underground utilities apparatus.

INDICATIVE

Reproduced from Ordnance Survey Superplan Data with the permission of The Controller of His Majesty's Stationery Office. Crown Copyright - Licence No. AL100034021

- NOTES:
- This drawing is based on a topographical survey undertaken by AG Surveys, dated 30/01/2024 and provided to TPA as AutoCAD file reference '3572-03 RedBarn roads'
 - The extent of adopted highway has been taken from a 1:6,000 scale Ordnance Survey based highway record plan received from Wiltshire Council dated 03/05/2022 and is indicative only.
 - Utilities information is based on a C2 Stats Search provided by Eden Renewables and includes the following:
 - Vodafone (Ex-Cable & Wirless UK Network) search dated 13 November 2020
 - British Telecom Infrastructure search dated 17 November 2020
 - Wessex Drainage and Water searches dated 15 September and 20 November 2020
 - Gigaclear search dated 01 July 2025
 - Scottish and Southern Electricity Networks search dated 01 July 2025
 - Wales & West Utilities search dated 01 July 2025

A	06.11.25	On-site access track note in key updated.	PSW	AG	JD
Rev	Date	Details	Drawn by	Checked by	Approved by

Bristol
Cambridge
London
Welwyn Garden City

tpa

Transport Planning Associates

40 Berkeley Square
Clifton
Bristol
BS8 1HP
0117 925 9400
www.tpa.uk.com

CLIENT:

EDEN RB SOLAR LTD

PROJECT:

RED BARN SOLAR FARM,
CHIPPENHAM

TITLE:

A350 Western Land Parcel -
Site Access Surfacing, Kerbs
and Utilities

STATUS:

FOR APPROVAL

SCALE:
1:250

DATE:
22.10.25

DRAWN:
PSW

CHECKED:
AG

APPROVED:
JD

JOB NO:
2508-038

DRAWING NO:
H02

REVISION:
B