



A2
ORIGINAL
PLOT SIZE

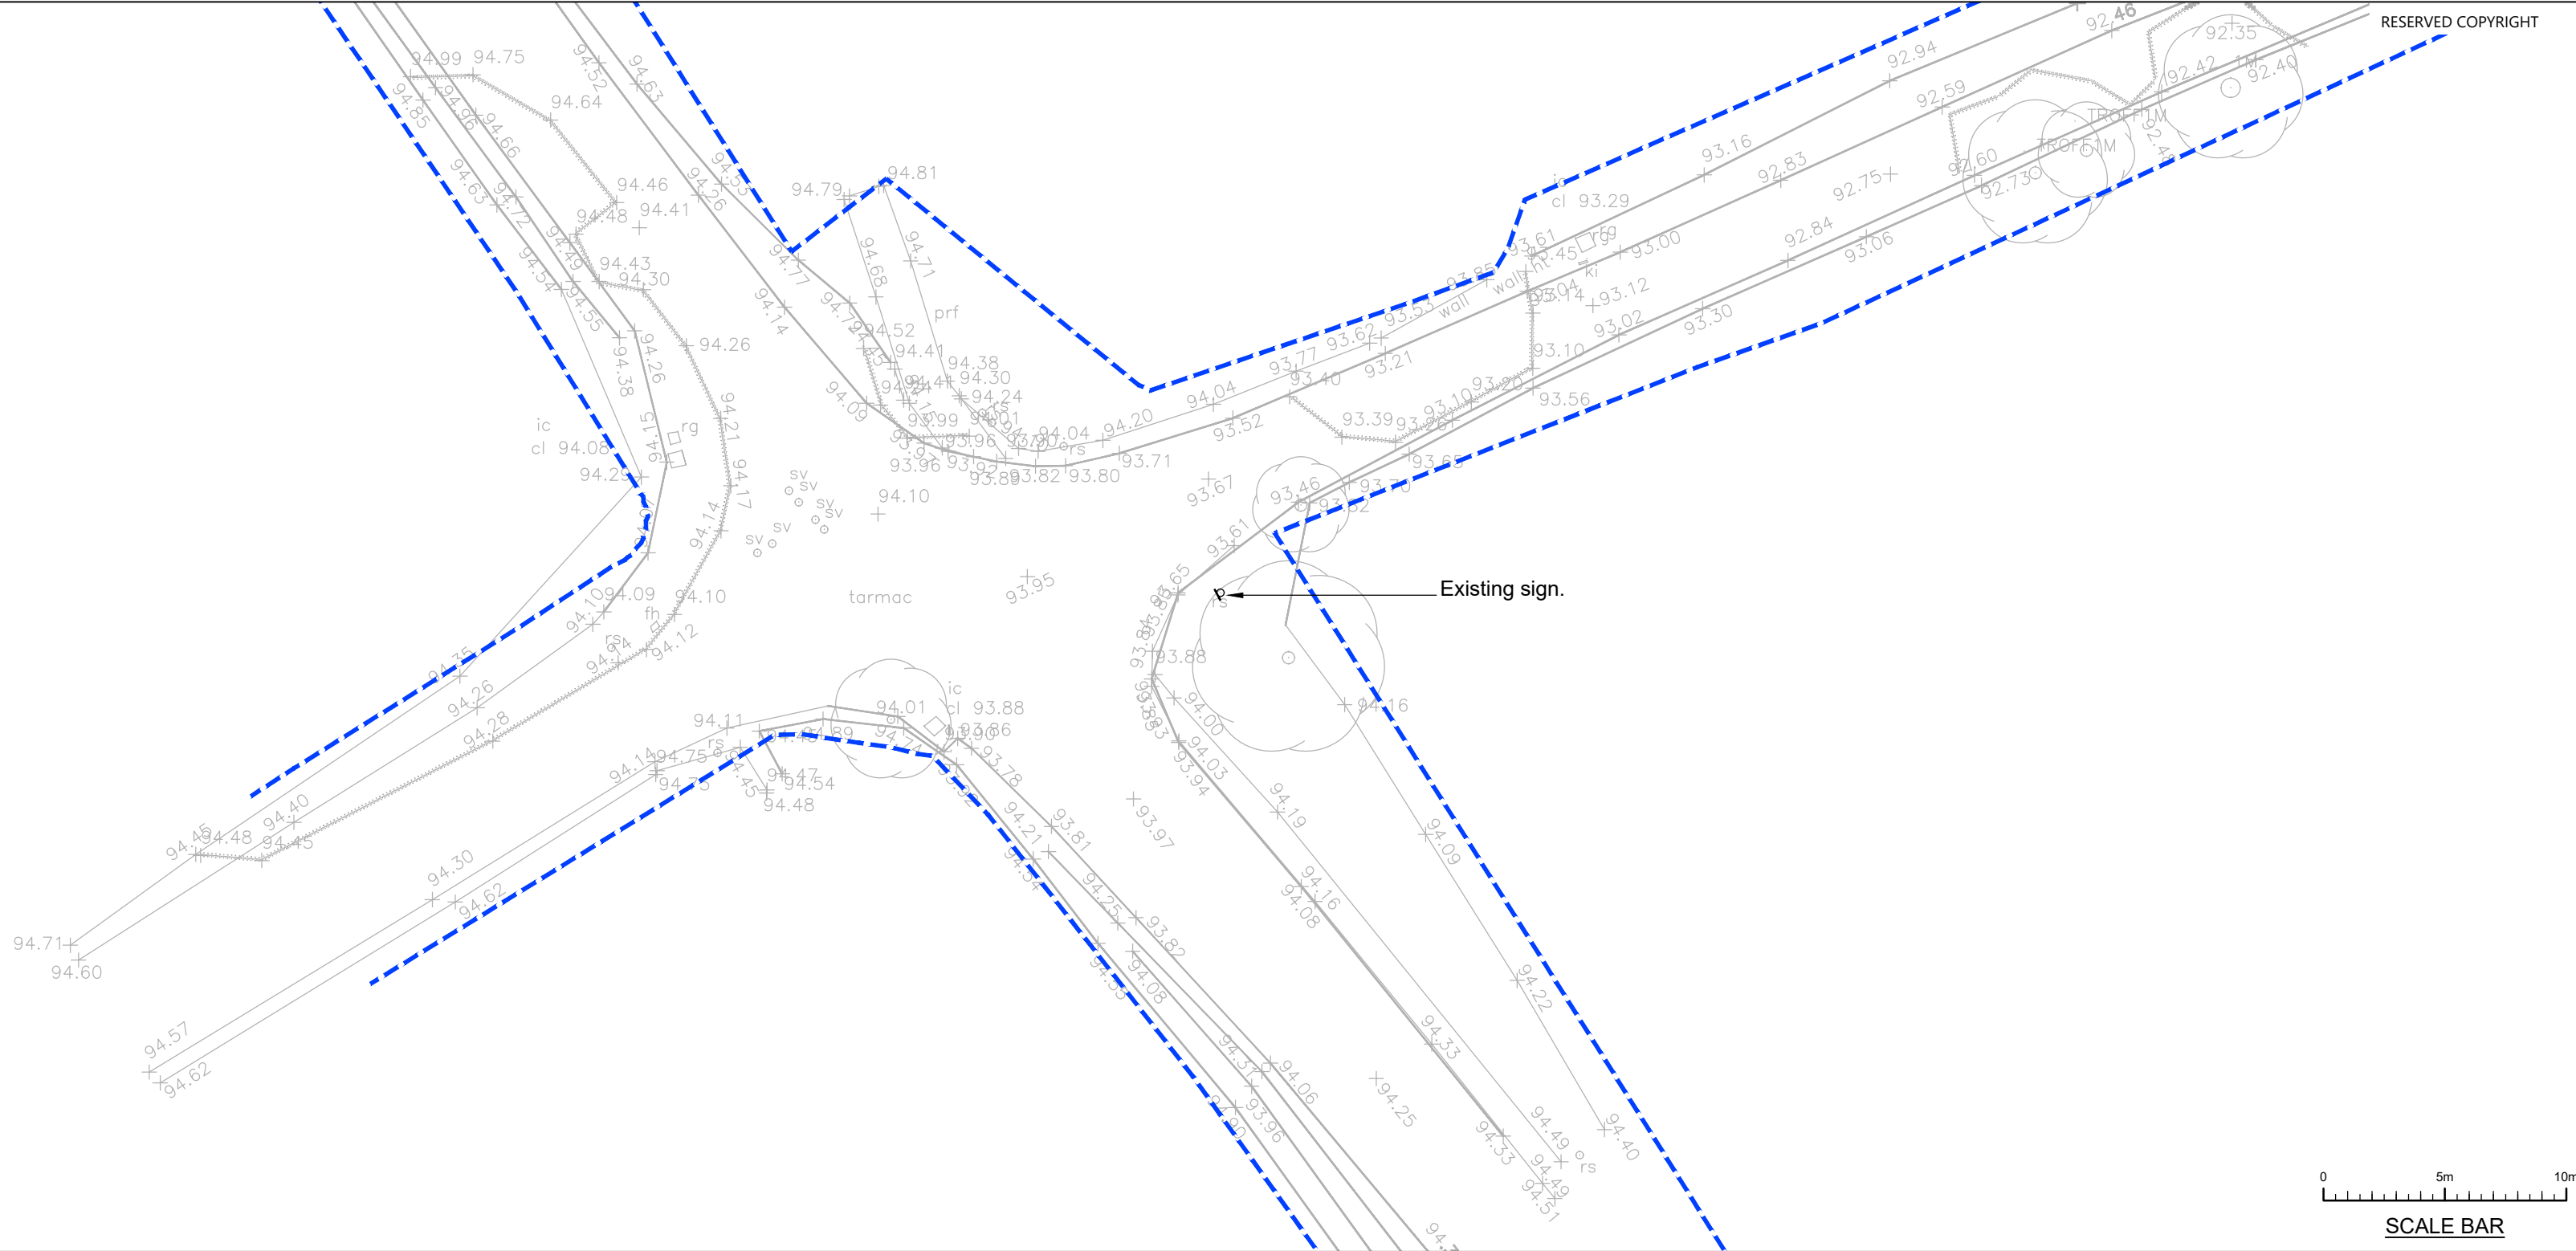


Site Access General Arrangement

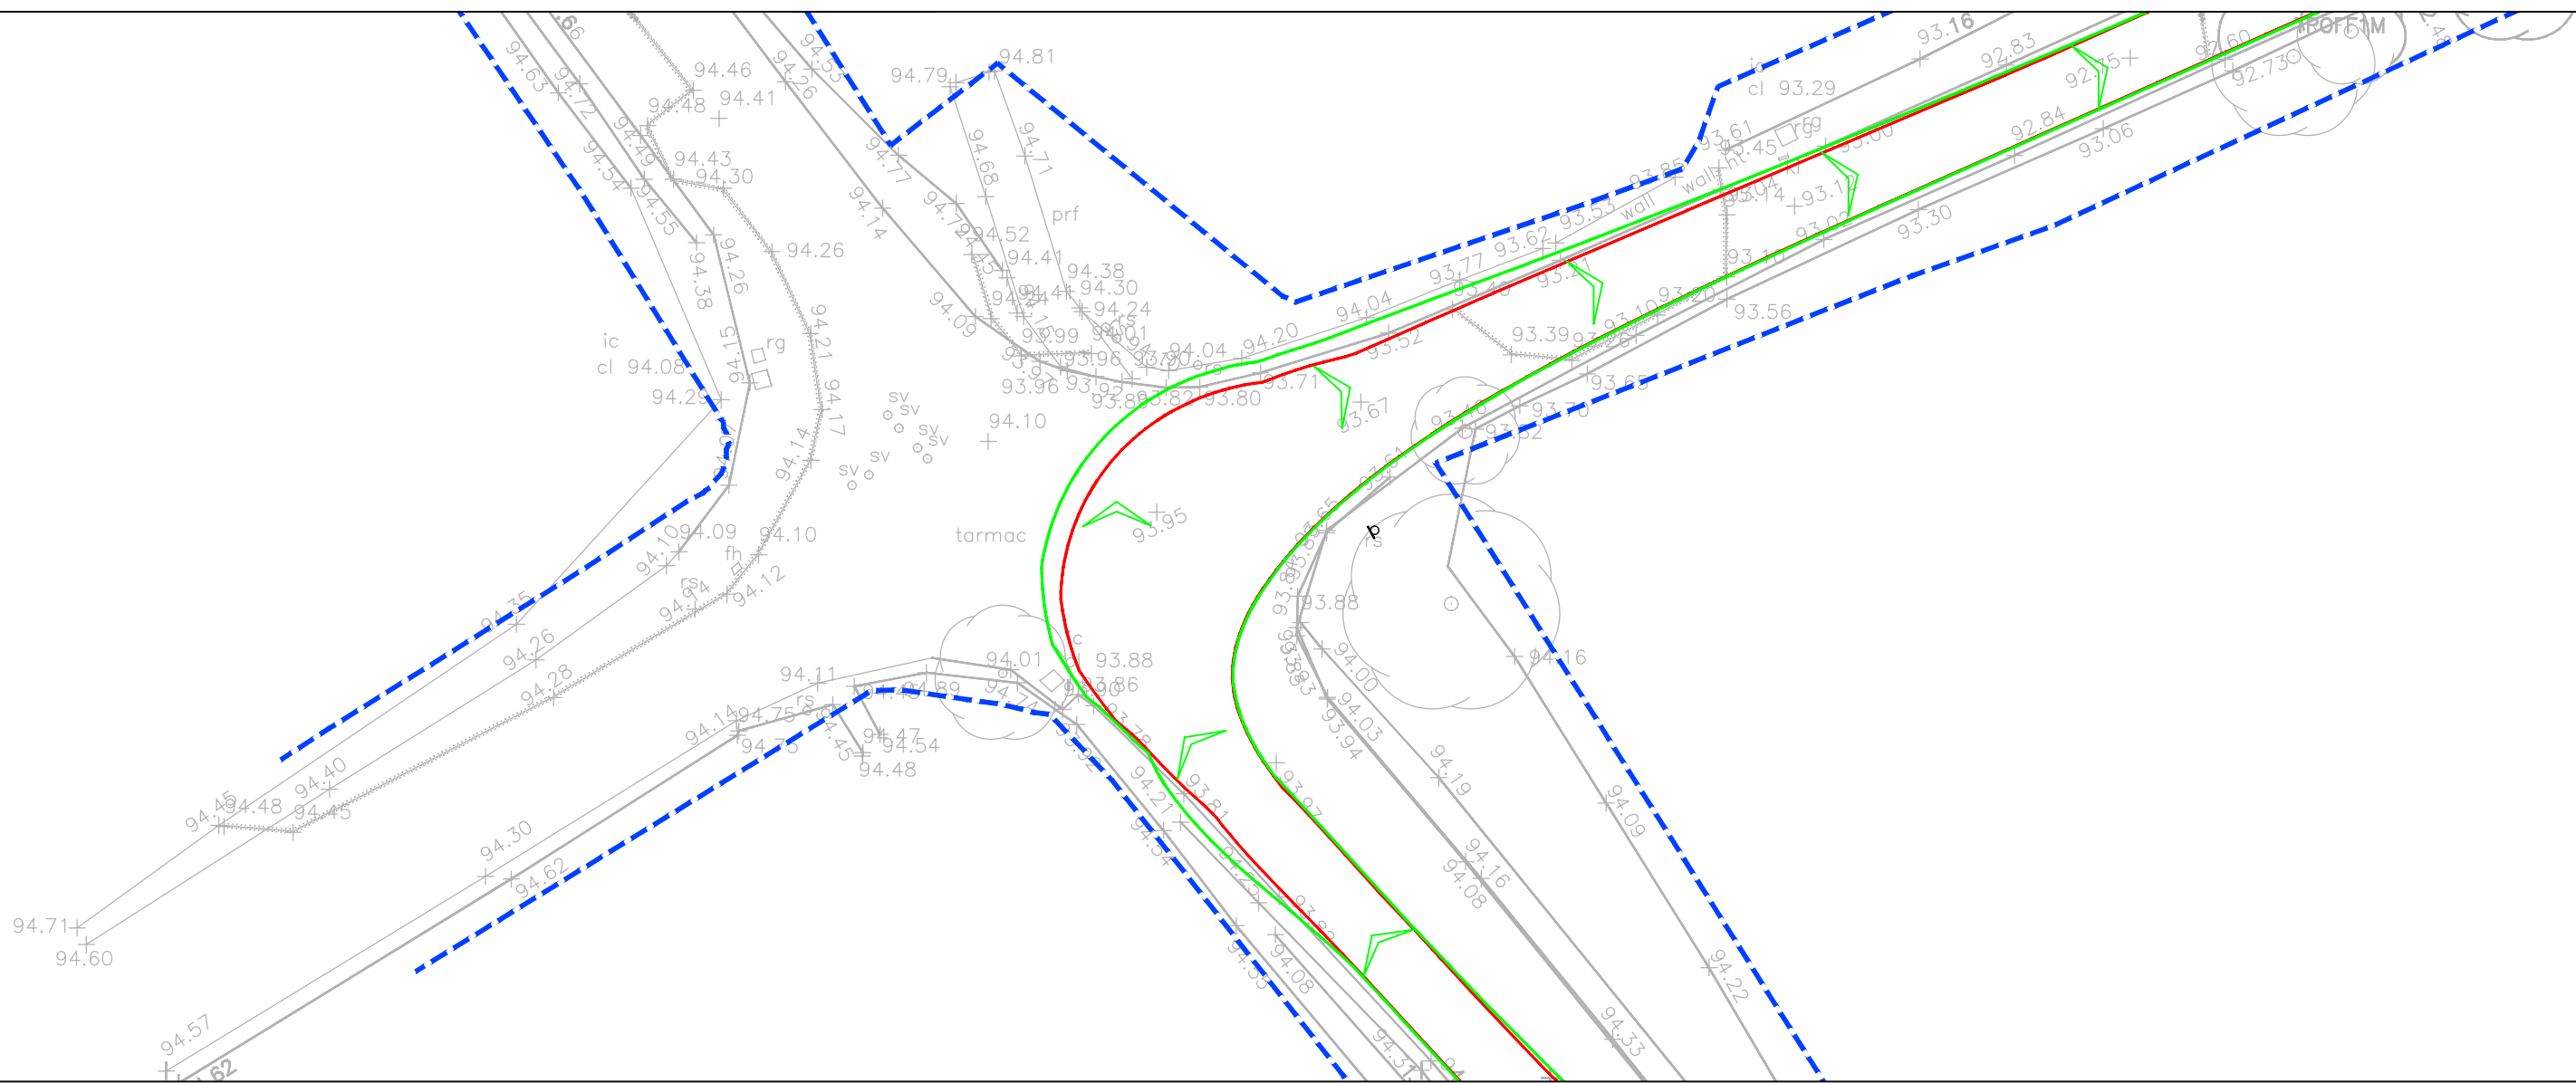

Reproduced from Ordnance Survey Superplan Data with the permission of The Controller of His Majesty's Stationary Office. Crown Copyright - Licence No. AL100034021

- KEY:
- Adopted Highway Boundary.
 - Existing Sign.

- NOTES:
- This drawing is based on a topographical survey undertaken by AG Surveys, dated 30/01/2024 and provided to TPA as AutoCAD file reference '3572-03 RedBarn roads'
 - The extent of adopted highway has been taken from a 1:6,000 scale Ordnance Survey based highway record plan received from Wiltshire Council dated 03/05/2022 and is indicative only.
 - For sections and setting-out information, refer to drawing 2508-038/H23
 - For typical road construction details, refer to 2508-038/H24

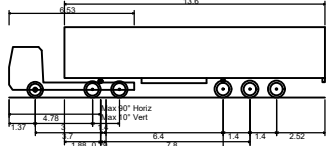

Max Legal Length (UK) Articulated Vehicle (16.5m)
Overall Length 25.00m
Overall Width 3.50m
Min Body Ground Clearance 0.41m
Max Track Width 2.50m
Lock to lock time 6.00s
Kerb to Kerb Turning Radius 6.50m

Rev	Date	Details	Drawn by	Checked by	Approved by
-	-	-	-	-	-

Bristol
Cambridge
London
Welwyn Garden City



40 Berkeley Square
Clifton
Bristol
BS8 1HP

0117 925 9400
www.tpa.uk.com

CLIENT:
EDEN RB SOLAR LTD

PROJECT:
**RED BARN SOLAR FARM,
CHIPPENHAM**

TITLE:
**Southern Land Parcel -
Allington Lane Junction -
General Arrangement**

STATUS:
FOR APPROVAL

SCALE:	DATE:	DRAWN:	CHECKED:	APPROVED:
1:250	14.04.26	PSW	AG	JD
JOB NO:	DRAWING NO:	REVISION:		
2508-038	H21	-		

INDICATIVE