
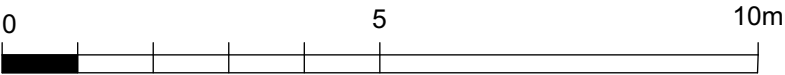


MATERIALS

- External Walls
 - Where blocking up, in materials to match existing.
 - Siberian larch horizontal boarding to weather silver grey
- Roof
 - Arcadia tiles to match Farmhouse.
- External Doors
 - Powder coated metal full height glazed.
 - Timber ledged and braced stained
- External Windows
 - Powder coated metal composite tilt windows
 - Full height fixed glazing .

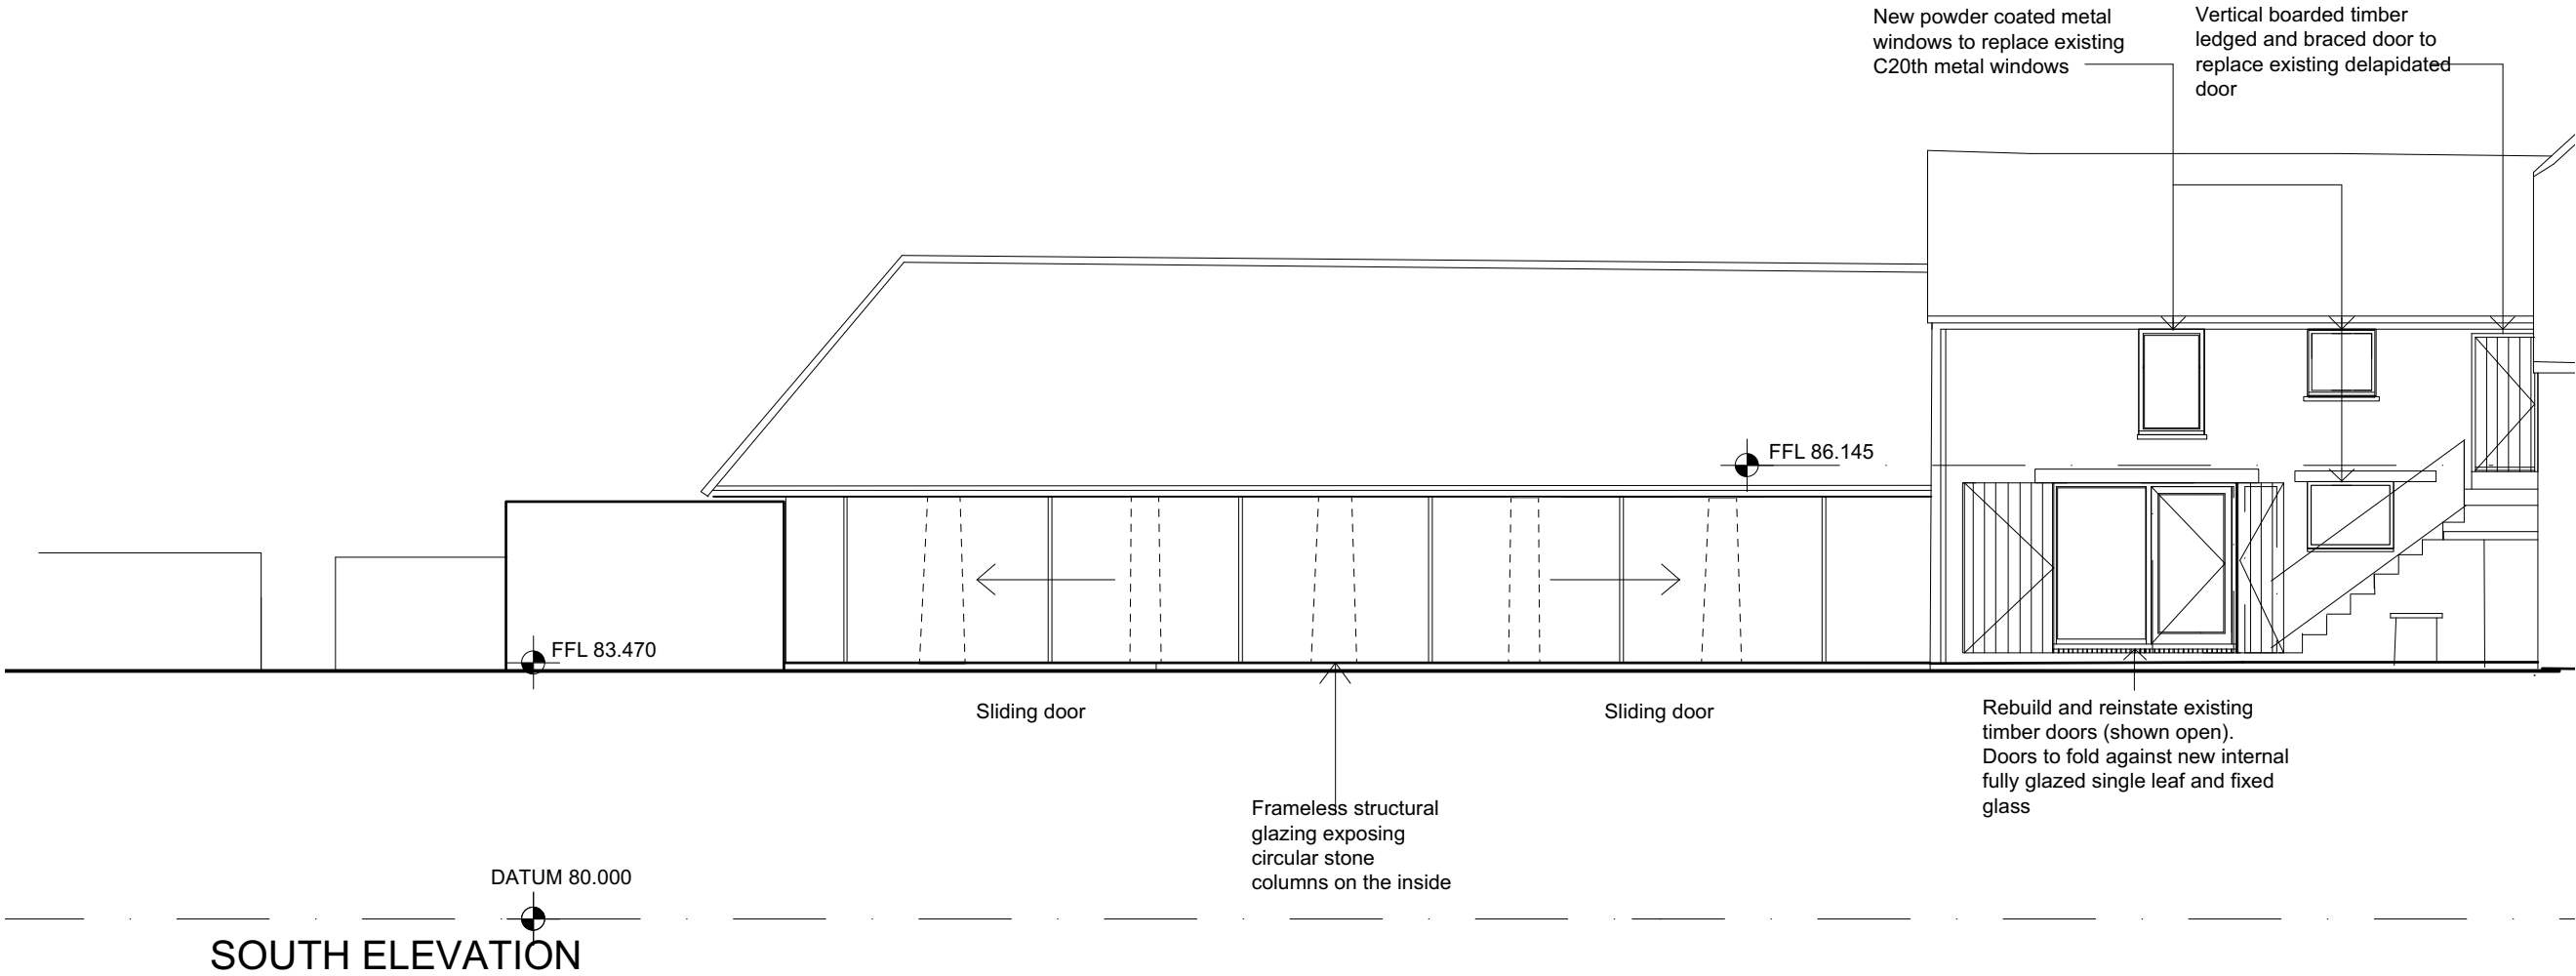

GRANARY (PLOT 2) - SOUTH ELEVATION 1.100@A3