



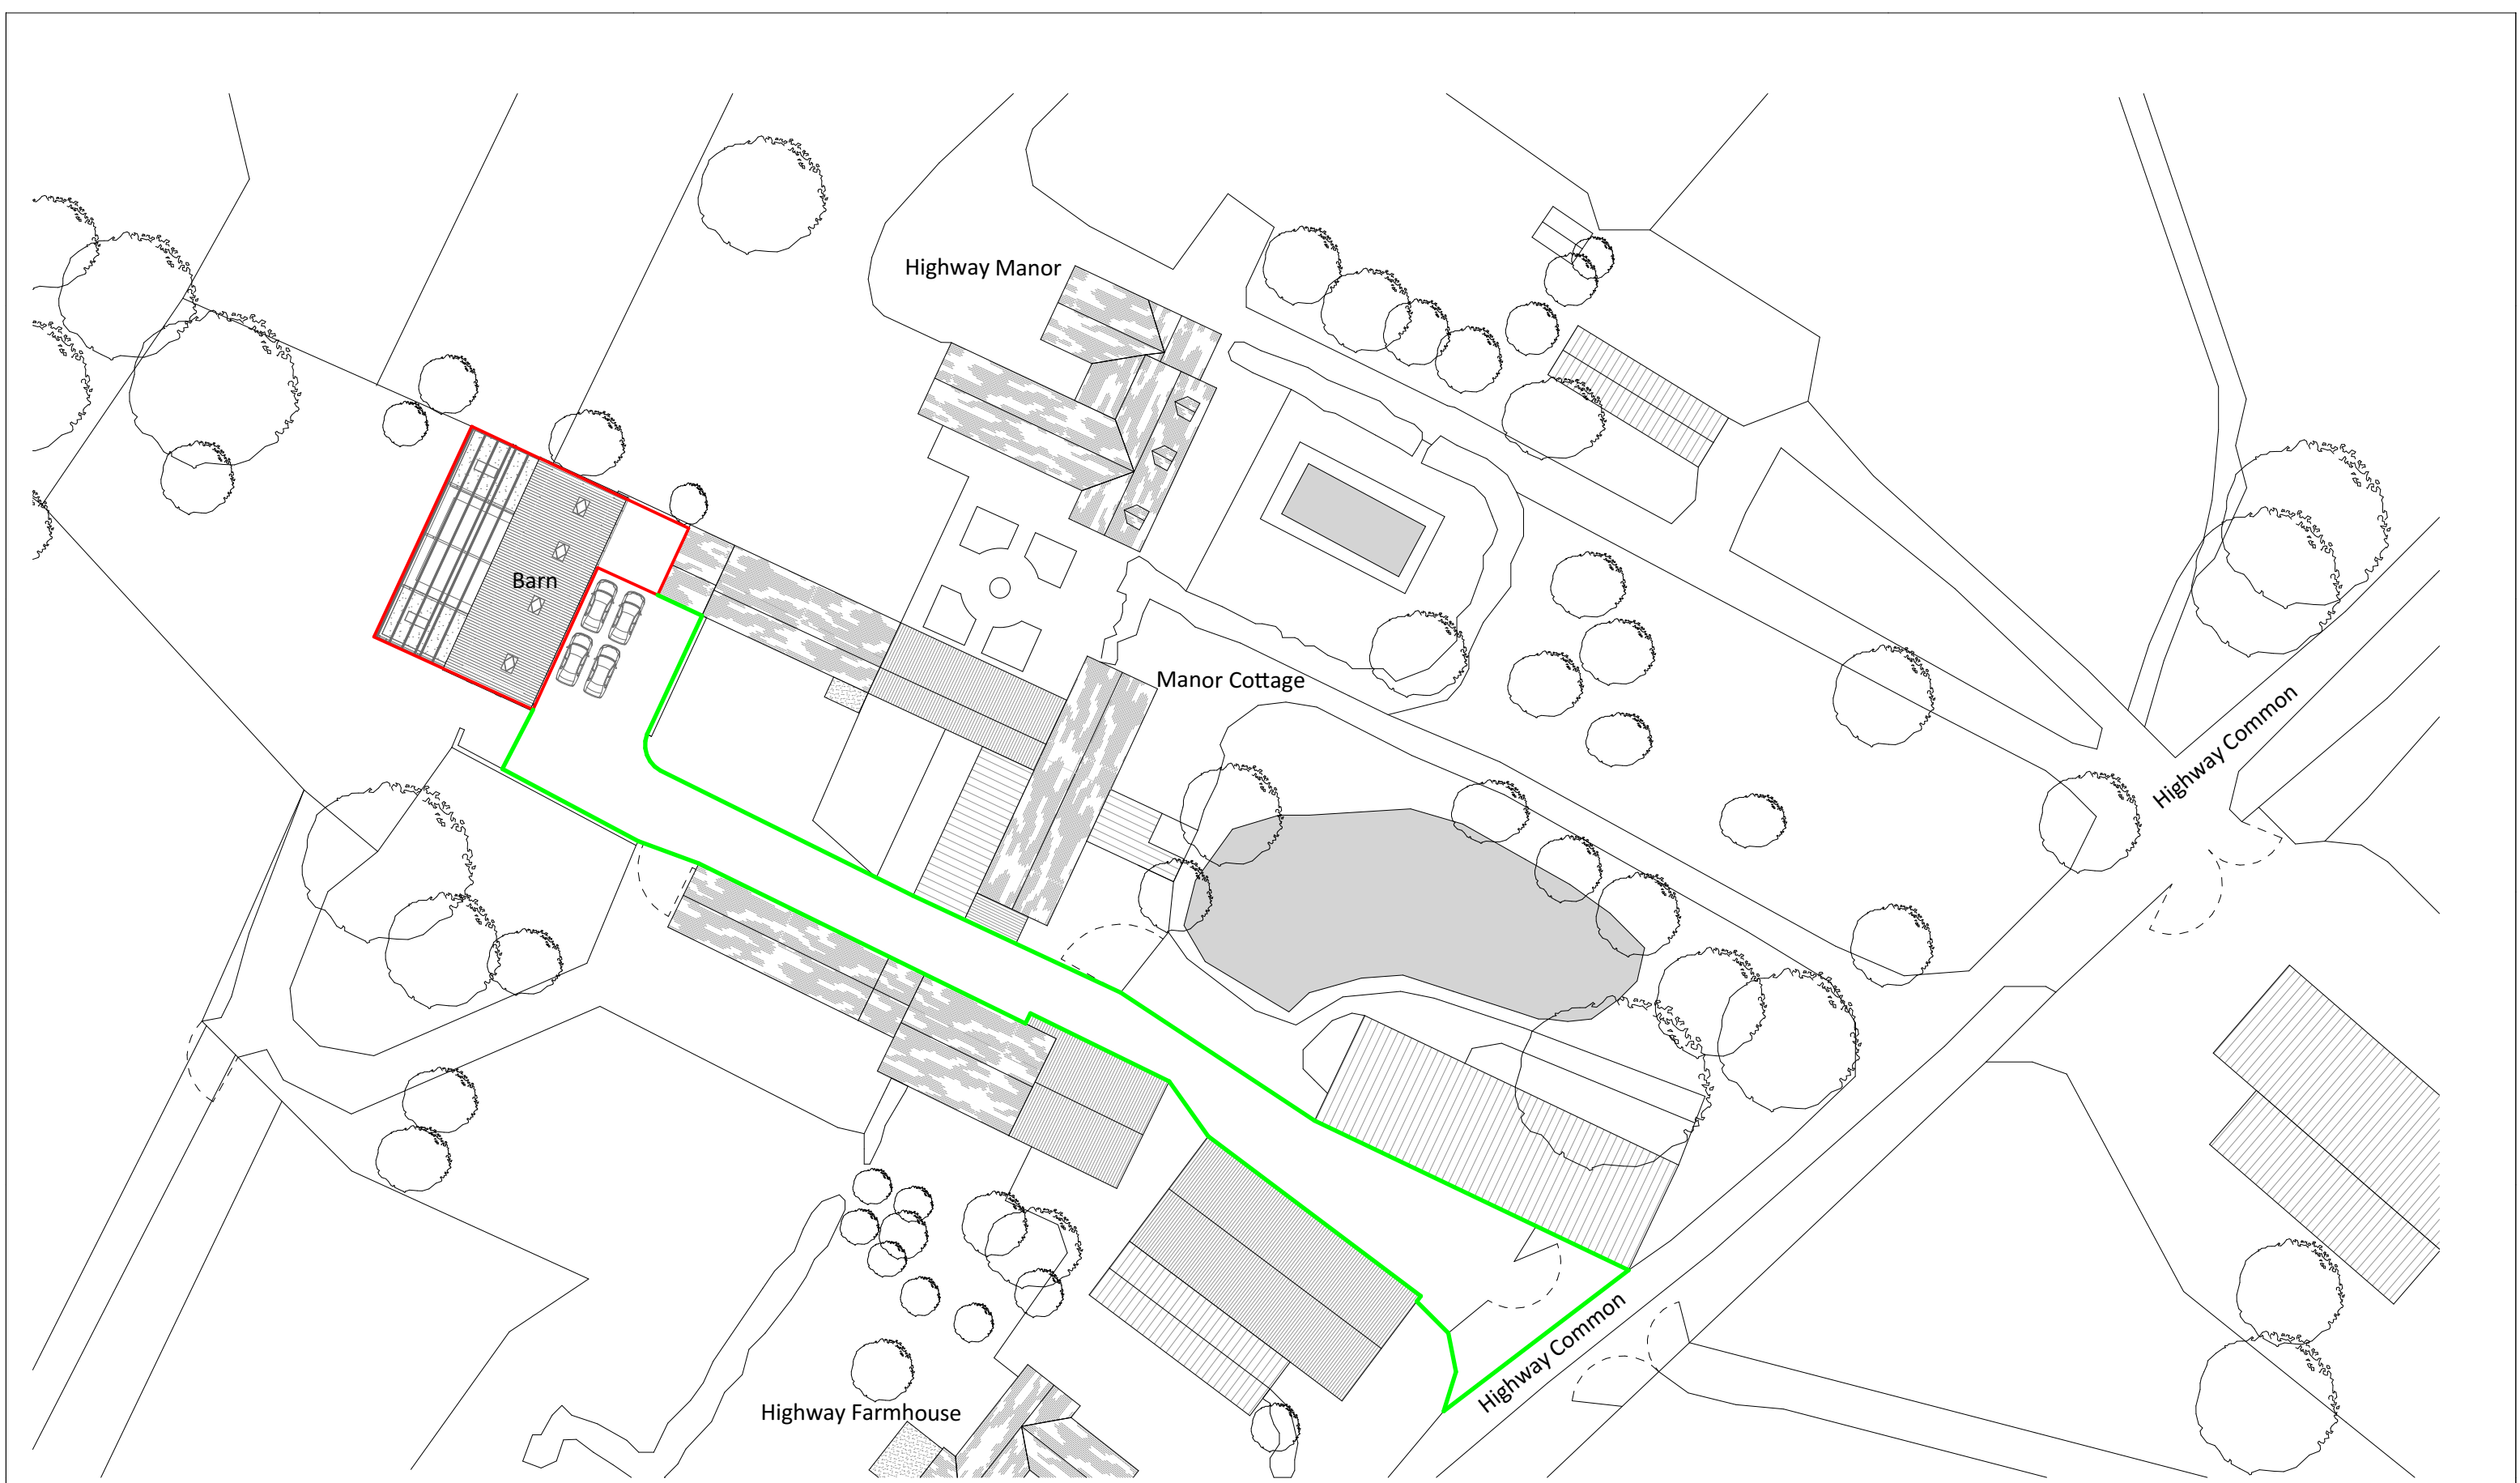

PLAN Site

Notes:
Responsibility is not accepted for errors made by others scaling from this drawing.
All construction information should be taken from figured dimensions only. Dimensions are in millimeters unless otherwise stated.
All dimensions and conditions to be checked on site prior to preparing drawings or commencing any work.
Any variations or supplementary drawings are to be approved by The Architect.

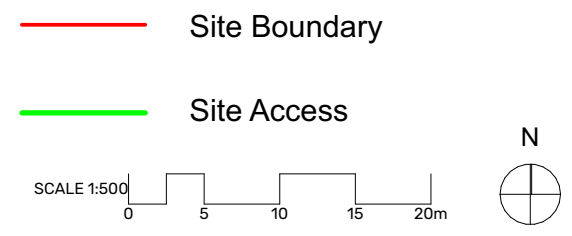

P3	26/03/2026	Class Q Application
Revision:	Date:	Description:
Status:		 Designscape Architects
PLANNING		
Project:		
Highway Barn Highway Common, Calne		
Title:		Bath Brewery Toll Bridge Road Bath BA17DE T: 01225 858500 E: enquiries@dscape.co.uk www.dscape.co.uk
SITE PLAN as Proposed		Last issued by:jp/cm
Reference:	Revision:	First issued: MAR 26
455.P.010	P3	Scale @ A3: 1:500