
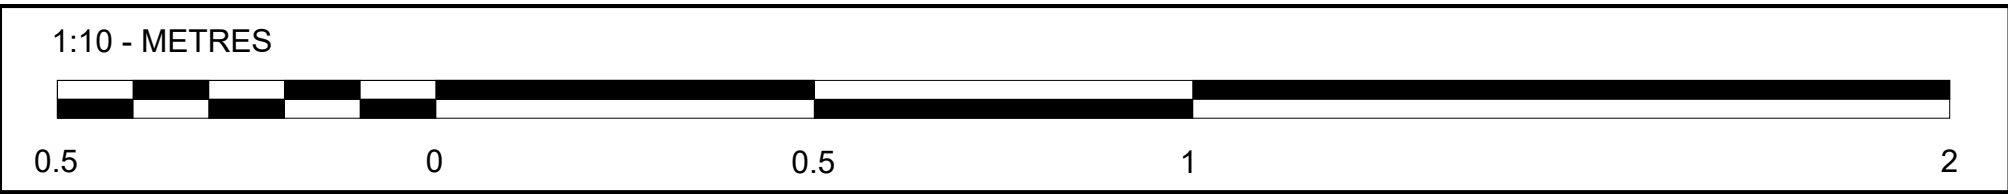


THIS DRAWING IS COPYRIGHT ©2025 GIRAFFE ENGINEERING. ALL RIGHTS RESERVED.

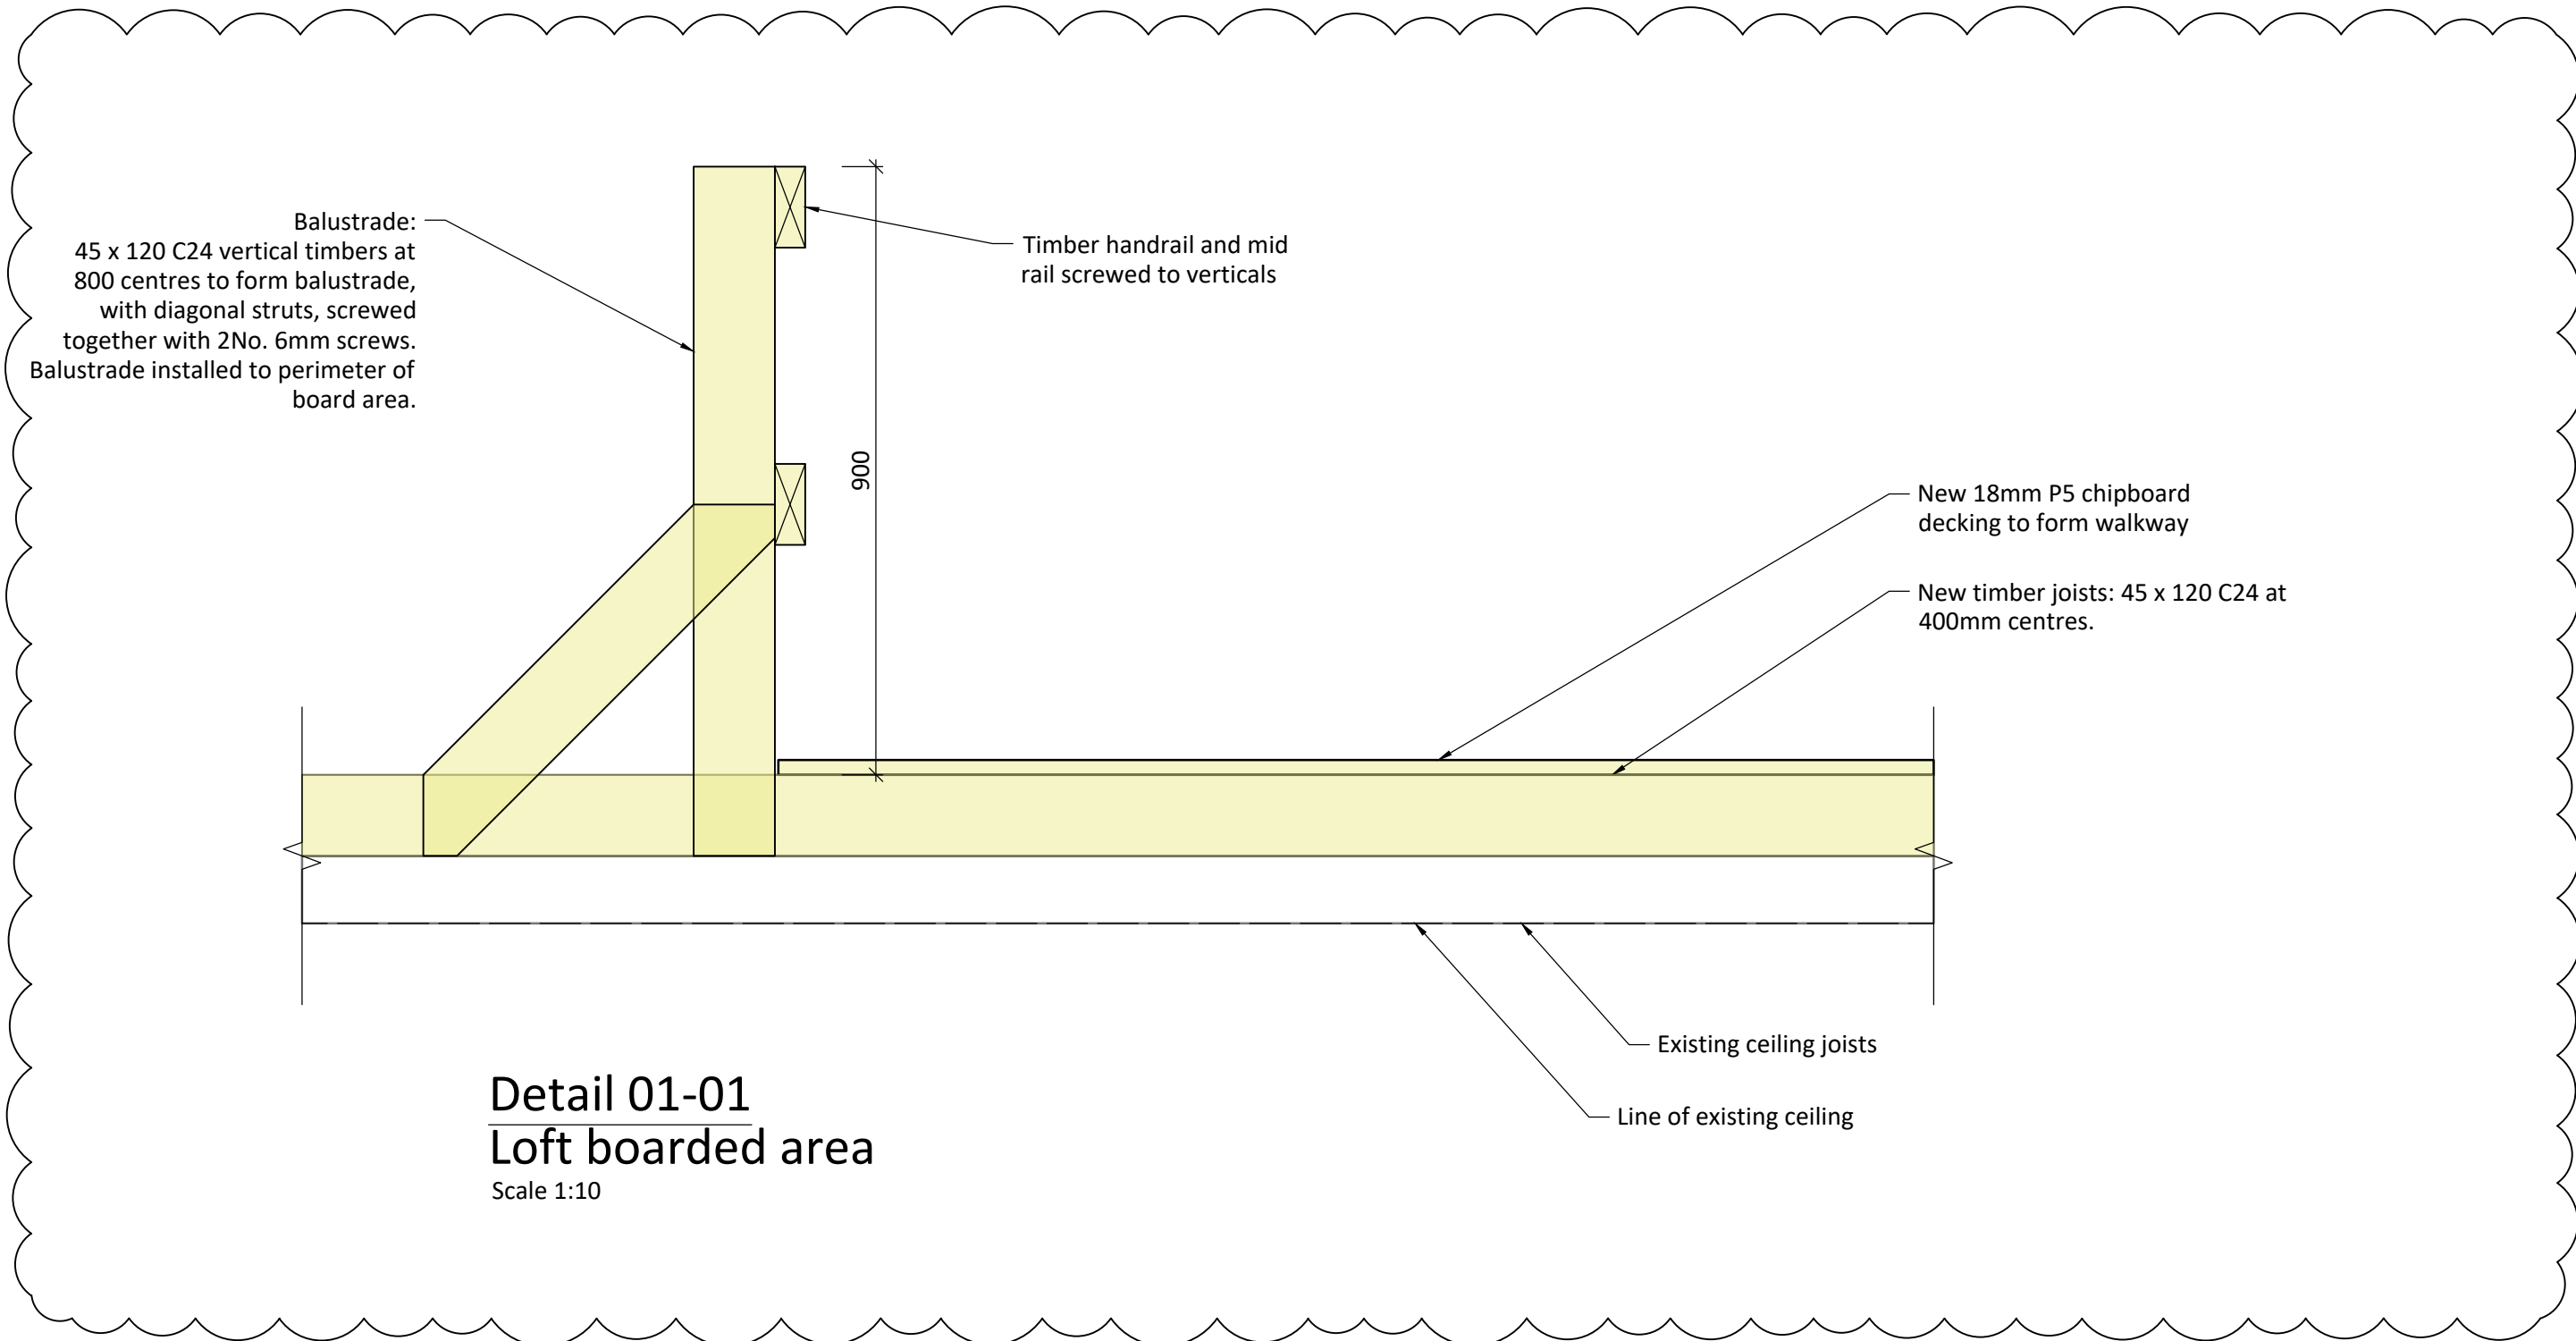

General Notes

1. Dimensions on this drawing shall not be scaled.
2. All dimensions to be checked on site.
3. All differences between this documentation and conditions on site must be immediately reported to engineer.
4. All temporary works are to be designed and carried out by appointed contractor.

Specification

Drawings to be read in conjunction with design statement and specifications.

Construction Design and Management (CDM) Regulations 2015

Health and safety risks associated with the design proposals are highlighted using this symbol, and documented in the Designer's Risk Register.



B	Revised as clouded	01/12/25	RP
A	Revised as clouded	12/11/25	JS
/	First issue	08/05/25	RP
Rev.	Description	Date	Author



WWW.GIRAFFEENGINEERING.COM

INFO@GIRAFFEENGINEERING.COM

01249 704524

5 UNION ROAD, CHIPPENHAM

WILTSHIRE SN15 1HW

PROJECT NAME

Chippenham Town Hall

PROJECT No.

1663GE

DRAWING NAME

Superstructure Details

DRAWN BY

RP

CHECKED BY

RP

APPROVED BY

RP

DRAWING No.

S30

REVISION

B

SCALE

1:10 @ A1

DATE CREATED

May 2025

PRELIMINARY