


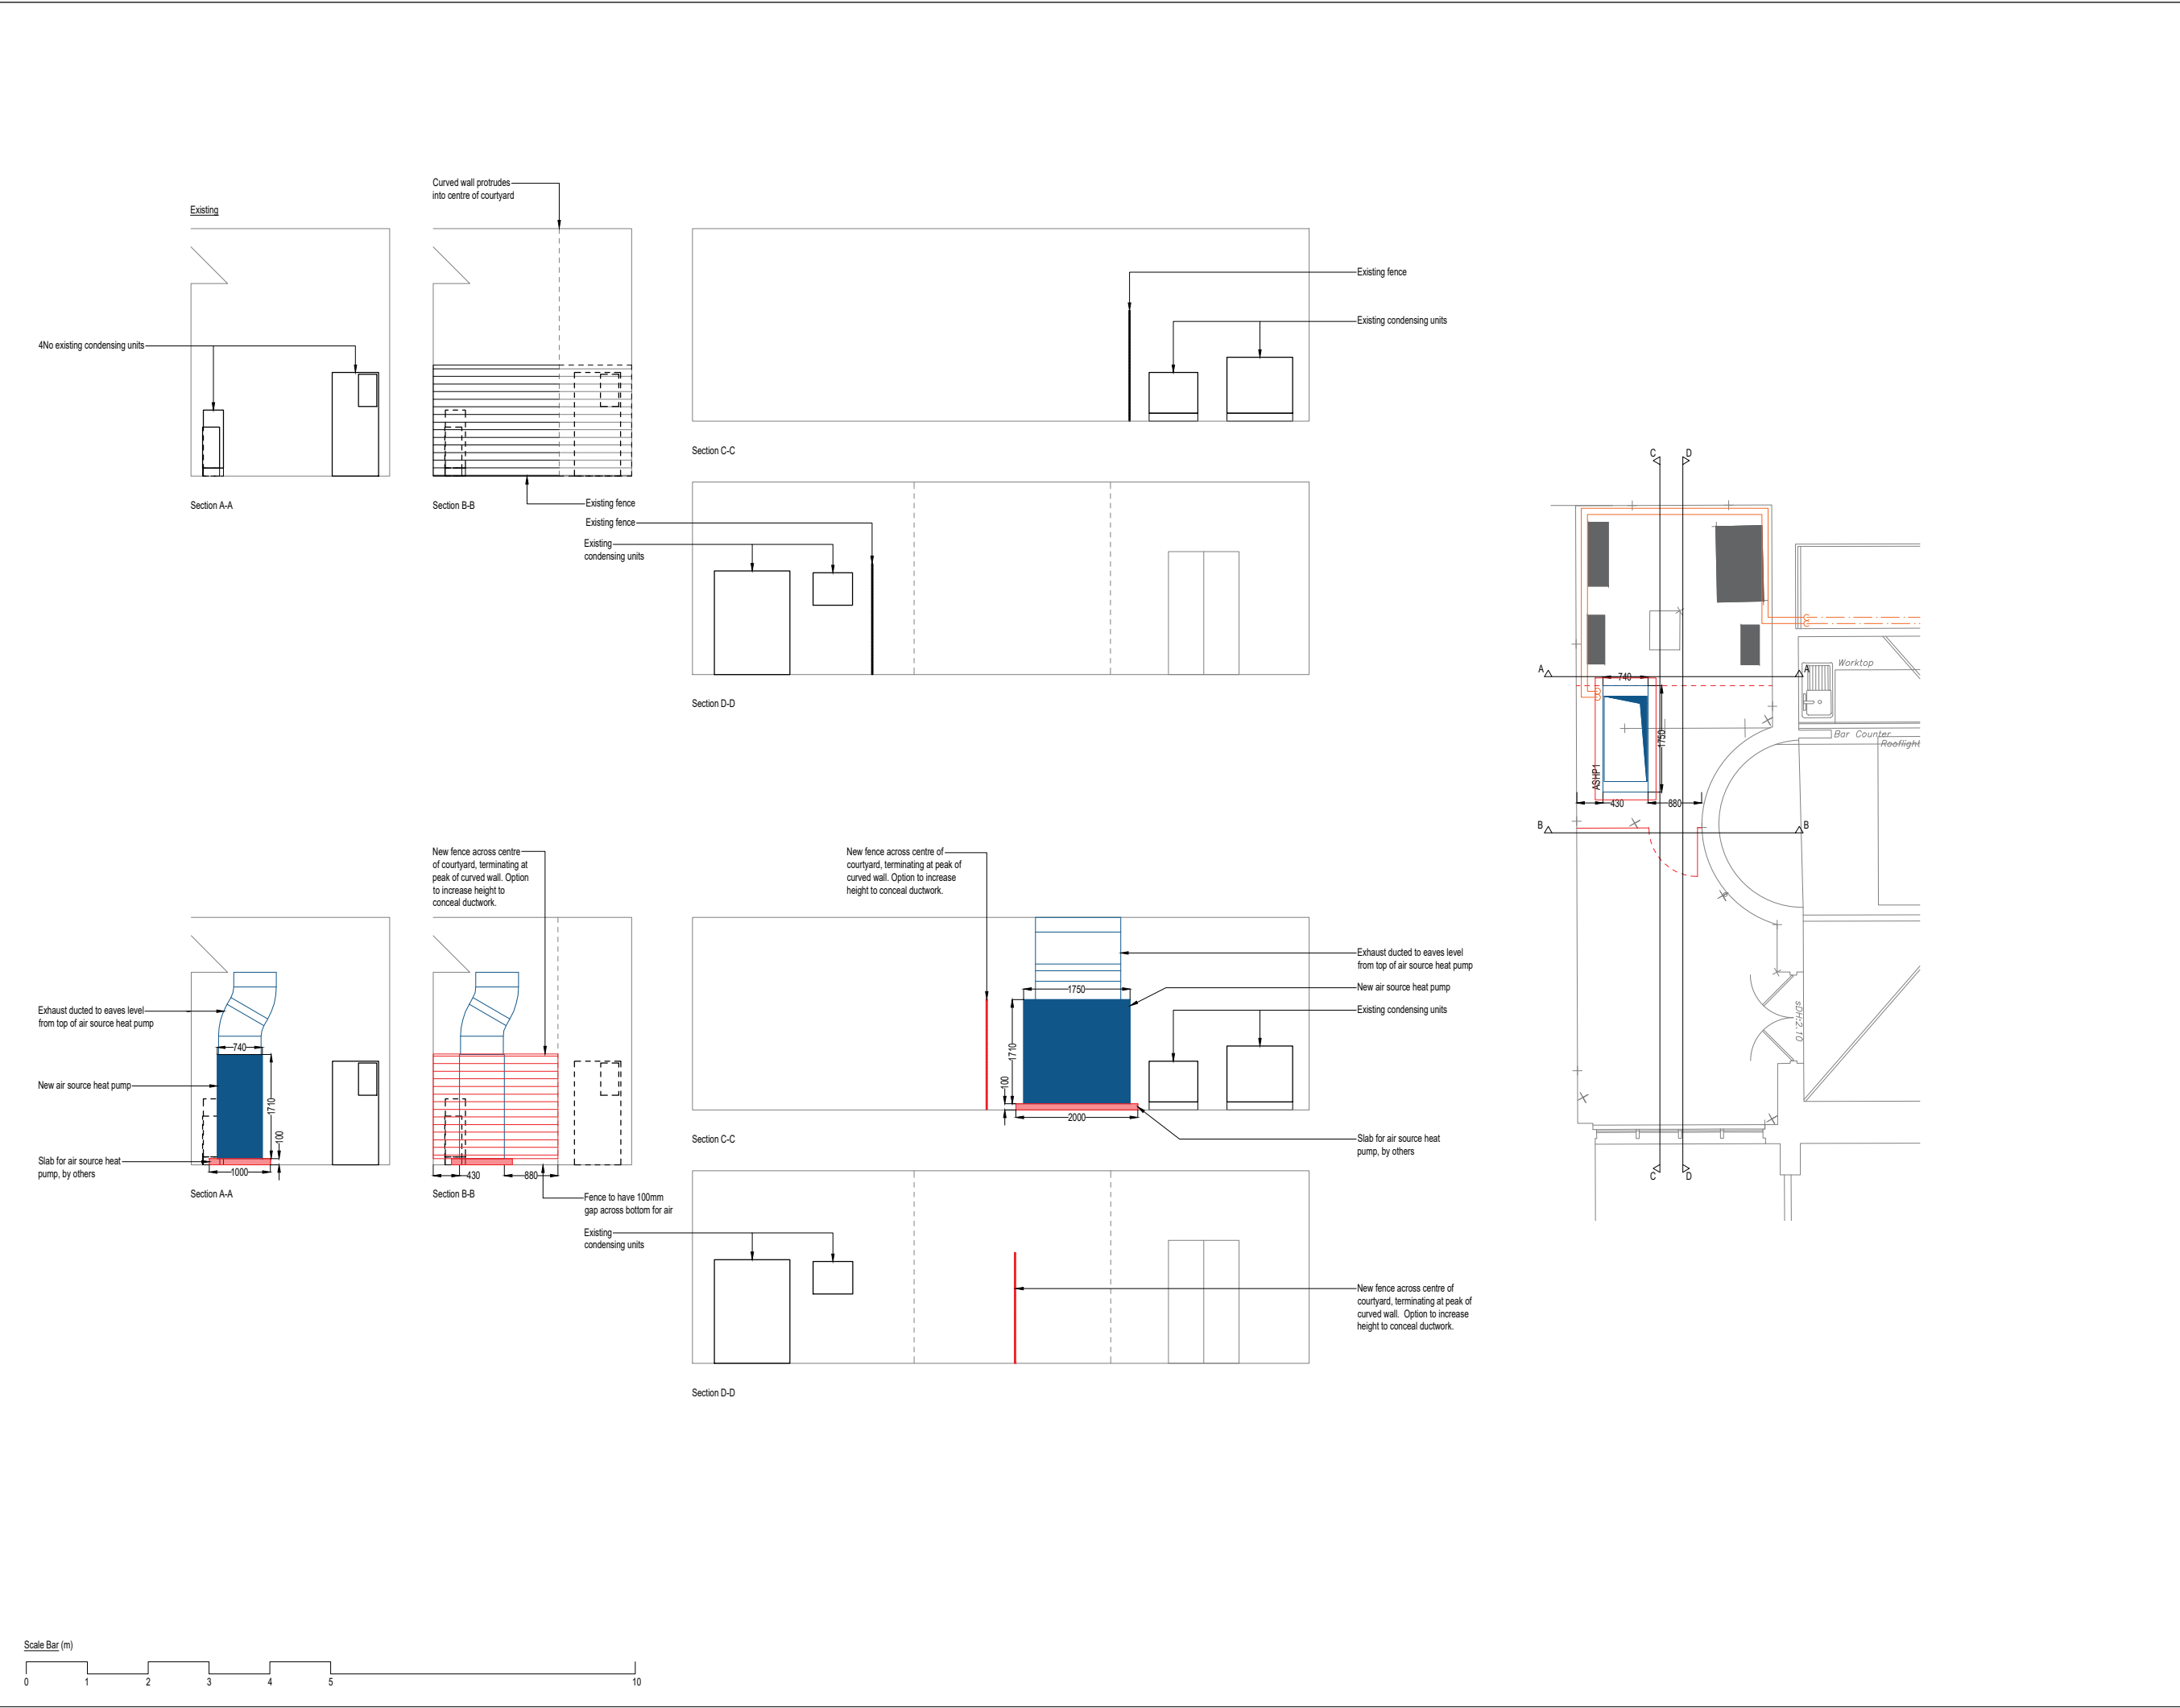

Do not scale from this drawing.  
All dimensions to be confirmed on site.

Notes

1. Drawings to be read in conjunction with the schematic drawings and specification.

Revisions

| Rev | Date      | Description               |
|-----|-----------|---------------------------|
| P05 | 11 May 26 | Scale bar included        |
| P04 | 02 Apr 26 | Revised pipework route    |
| P03 | 11 Nov 25 | Revised to inc. slab dims |
| P02 | 29 Oct 25 | Revised to inc. ASHP dims |
| P01 | 21 Oct 25 | Preliminary Issue         |

Client: Chippenham Town Council  
Internal Project No: 4887

Architect: N/A

**e<sup>3</sup>** consulting engineers

Queen Square House, 18-21 Queen Square, Bristol, BS14NH  
TEL: 0117 238 0909 www.e3ce.com

Project: Chippenham Town Hall

Title: Neeld Hall Courtyard Elevations

Drawing No: SK10

| Scale      | Author | Reviewer | Status | Rev. |
|------------|--------|----------|--------|------|
| 1:100 @ A3 | IB     | HG       | -      | P05  |