
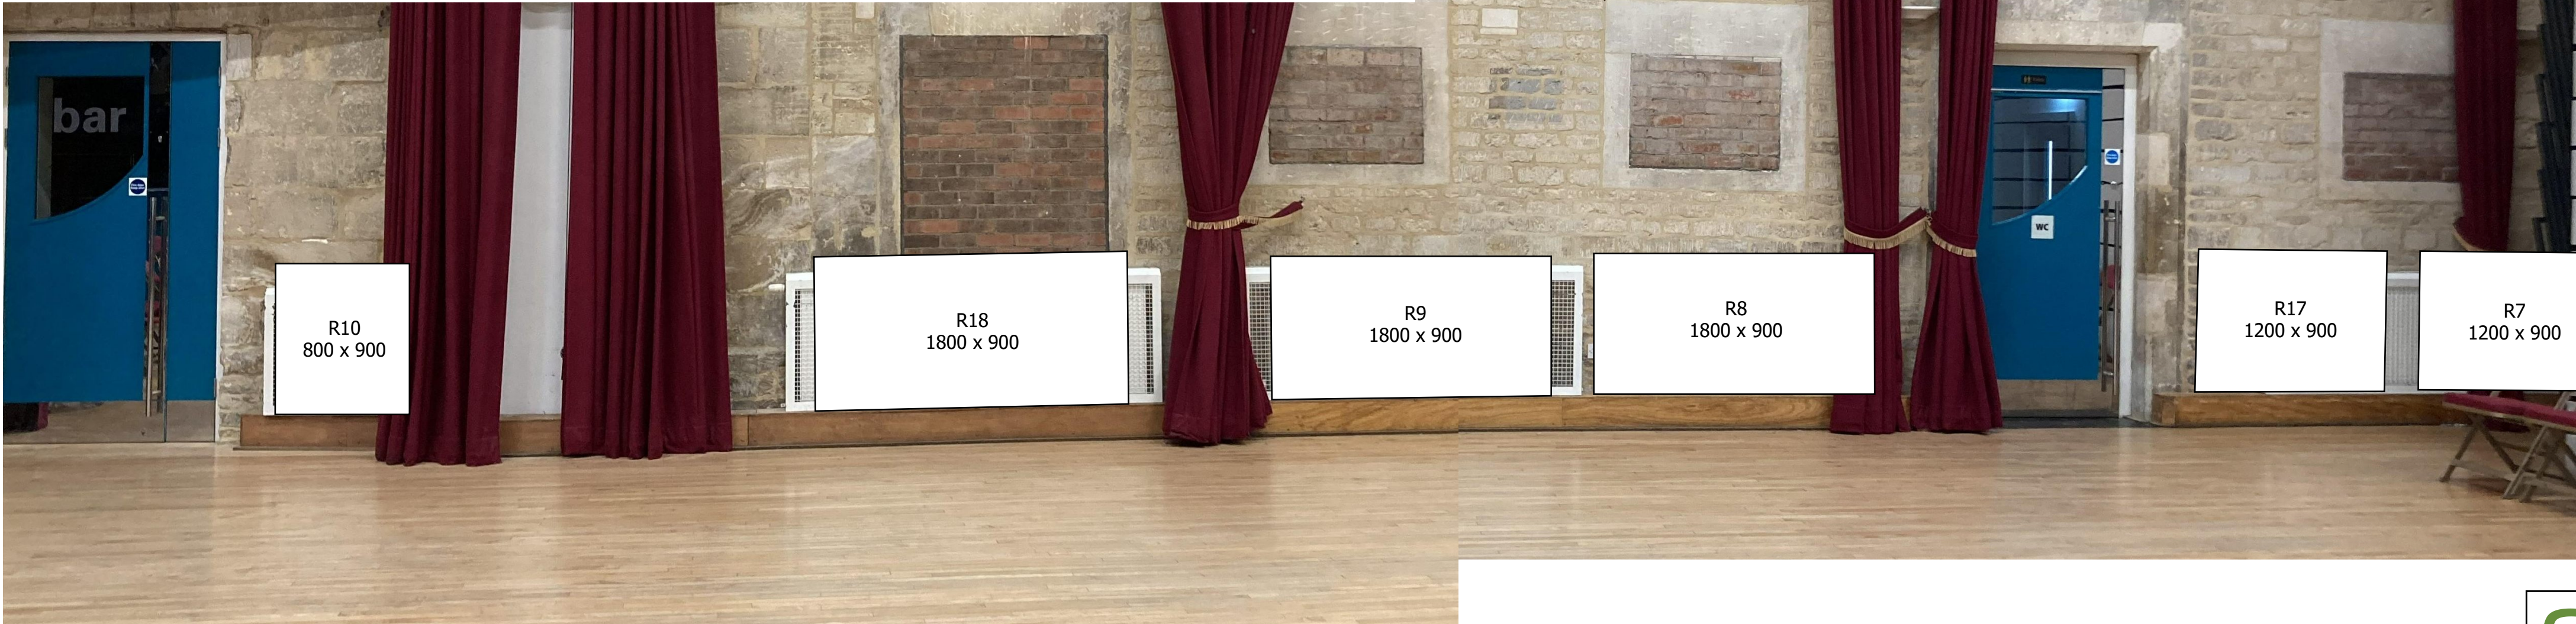
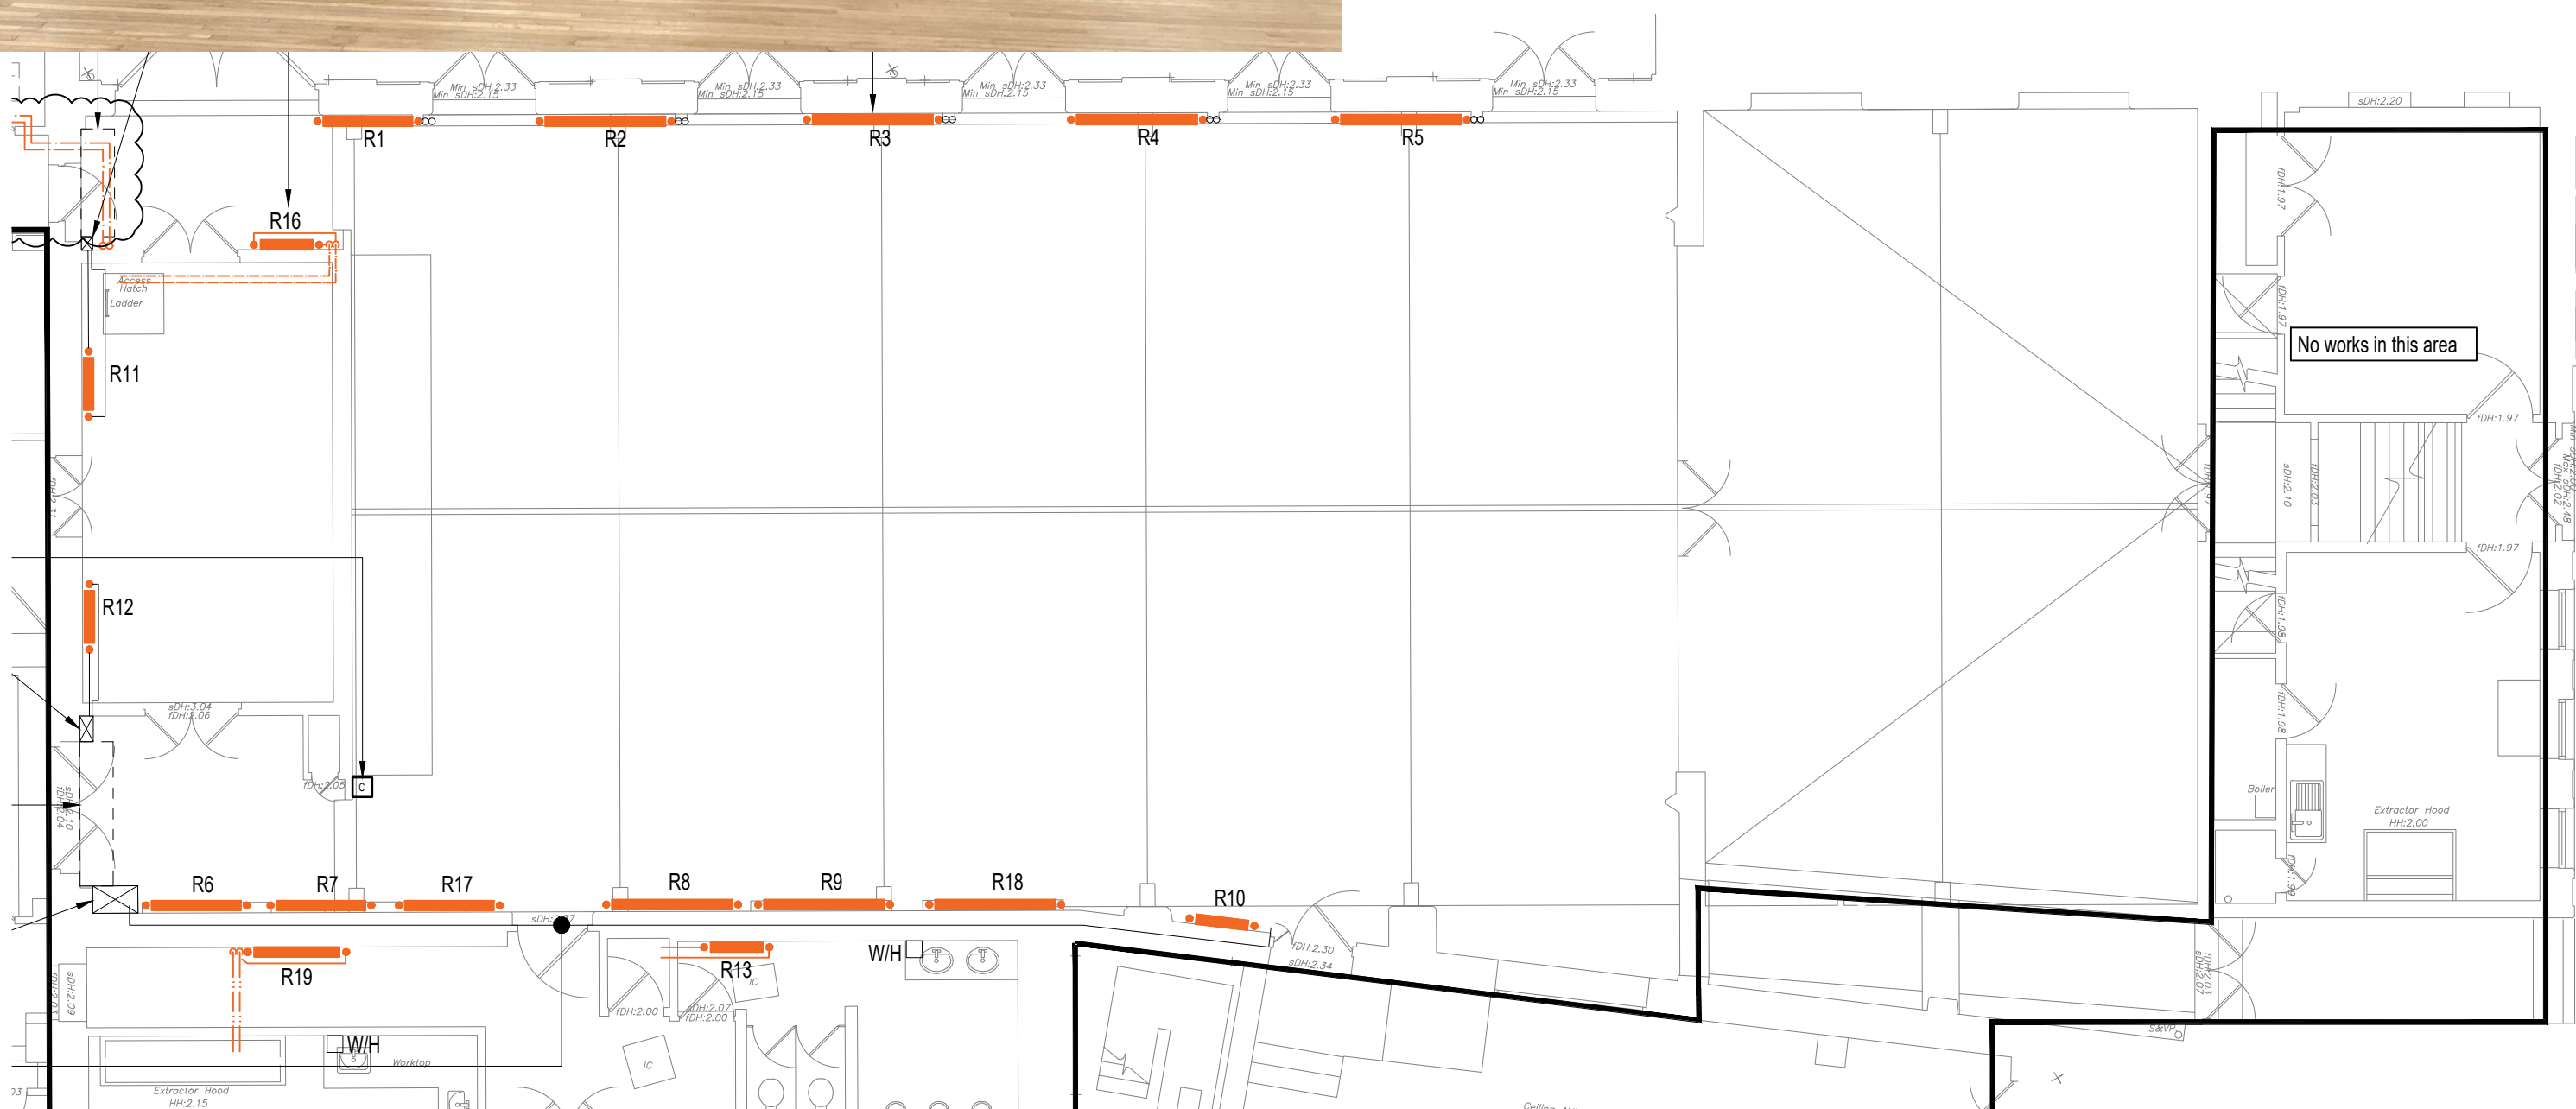


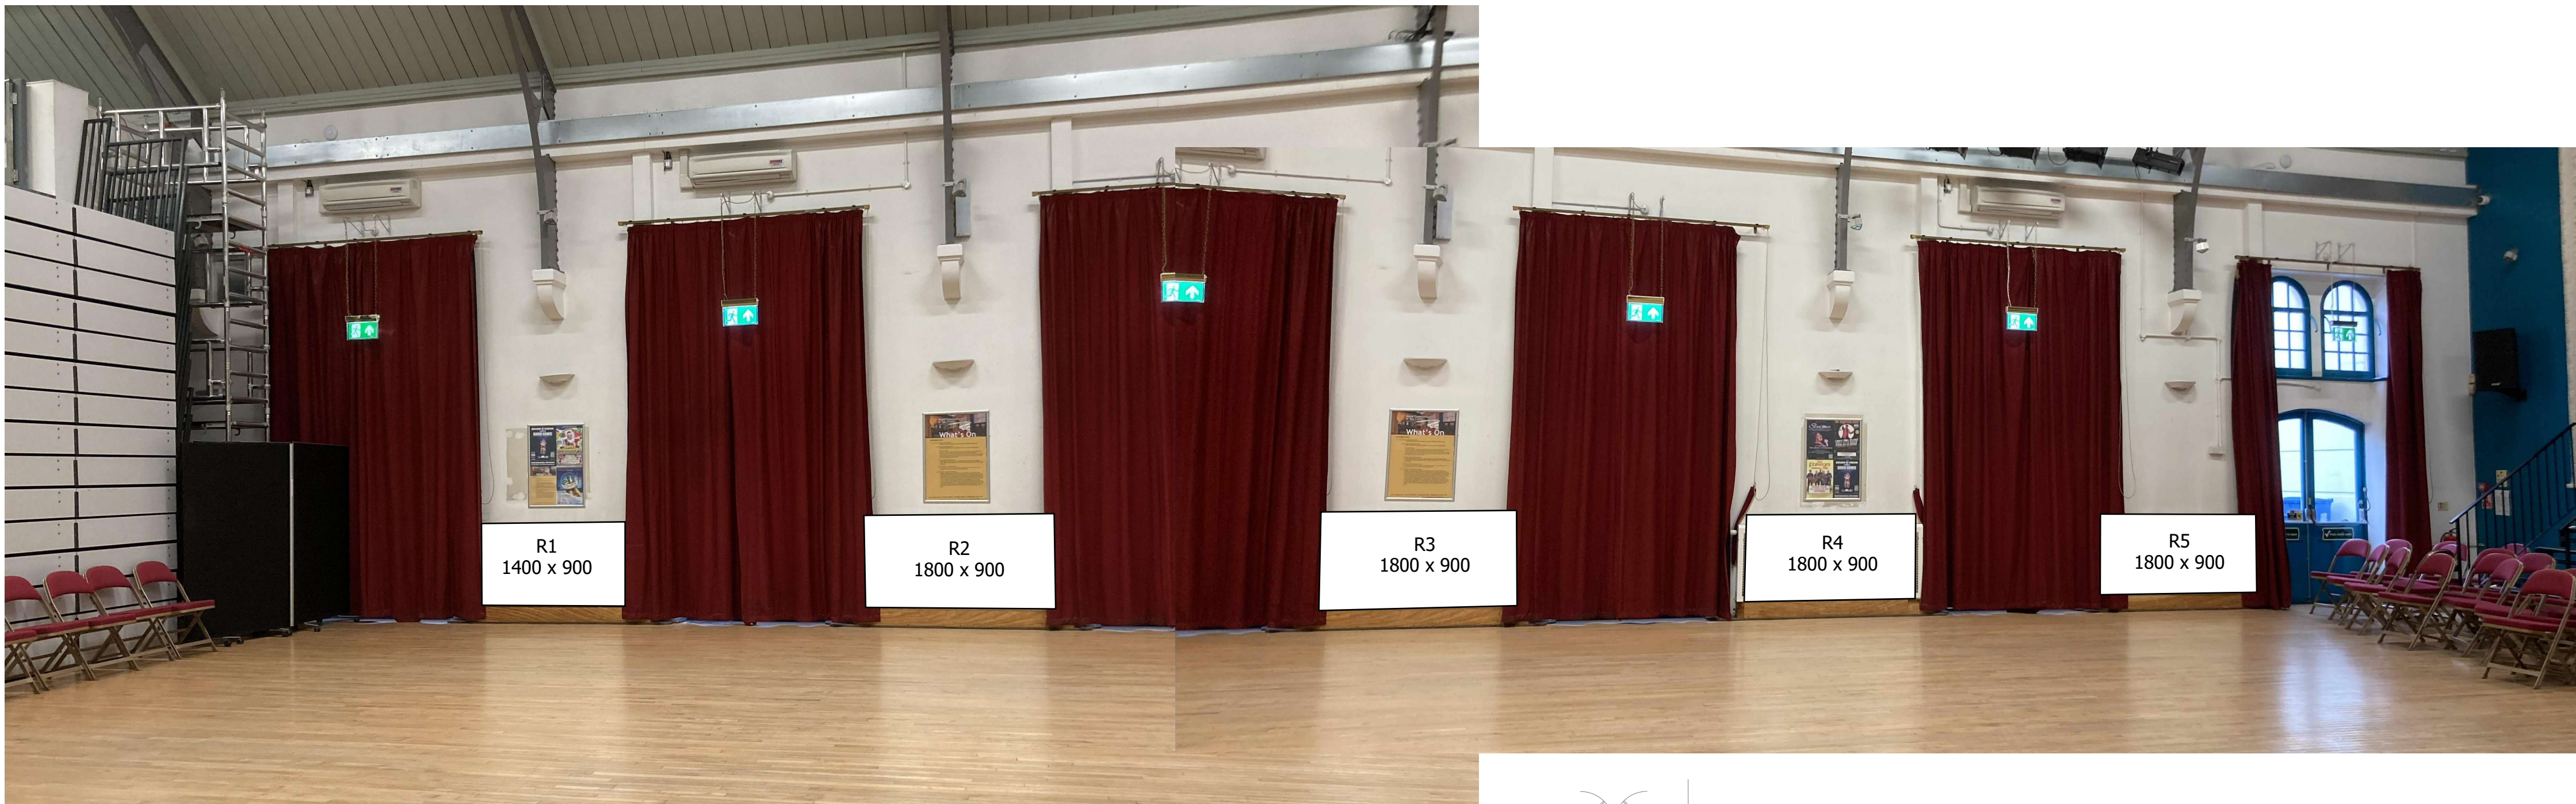

Do not scale from this drawing.
All dimensions to be confirmed on site.

Notes

1. Drawings to be read in conjunction with the schematic drawings and specification.
2. All radiators served by air source heat pump system to be replaced.
3. Refer to MSP01 for specification of radiators, including finishes.
4. Existing water heaters to be retained.
5. Radiator locations to be coordinated with existing plug sockets.

Key

- R Radiator
- Heating system
- Pipework at high level
- Pipework within ceiling void
- Pipework at low level
- WH Water heater
- ASHP Air source heat pump
- C Controller

T04	11 May 26	Scale Bar Included
T03	01 Apr 25	Revised Tender Issue
T02	25 Nov 25	Revised Tender Issue
T01	14 Nov 25	Tender Issue
P02	30 Oct 25	Draft Tender Issue
P01	16 Apr 25	Preliminary Issue

Revisions

Client Chippenham Town Council Internal Project No. 4887

Architect N/A

e³ consulting engineers

Queen Square House, 18-21 Queen Square, Bristol, BS14NH
TEL: 0117 238 0909 www.e3ce.com

Project

Chippenham Town Hall

Title
Neeld Hall Ground Floor
Proposed Mechanical Drawing

Drawing No.
CTH-E3CE-NH-00-D-M-9010

Scale	Author	Reviewer	Status	Rev.
1:100 @ A1	IB	HG	-	T04

e³ consulting engineers

Job: Chippenham Town Hall - Town Hall

Title: Neeld Radiator Visuals

Drawing Number: SK13 r1

Scale: 1:100 @ A3 Sheet: 1 Date: 11/05/26

